



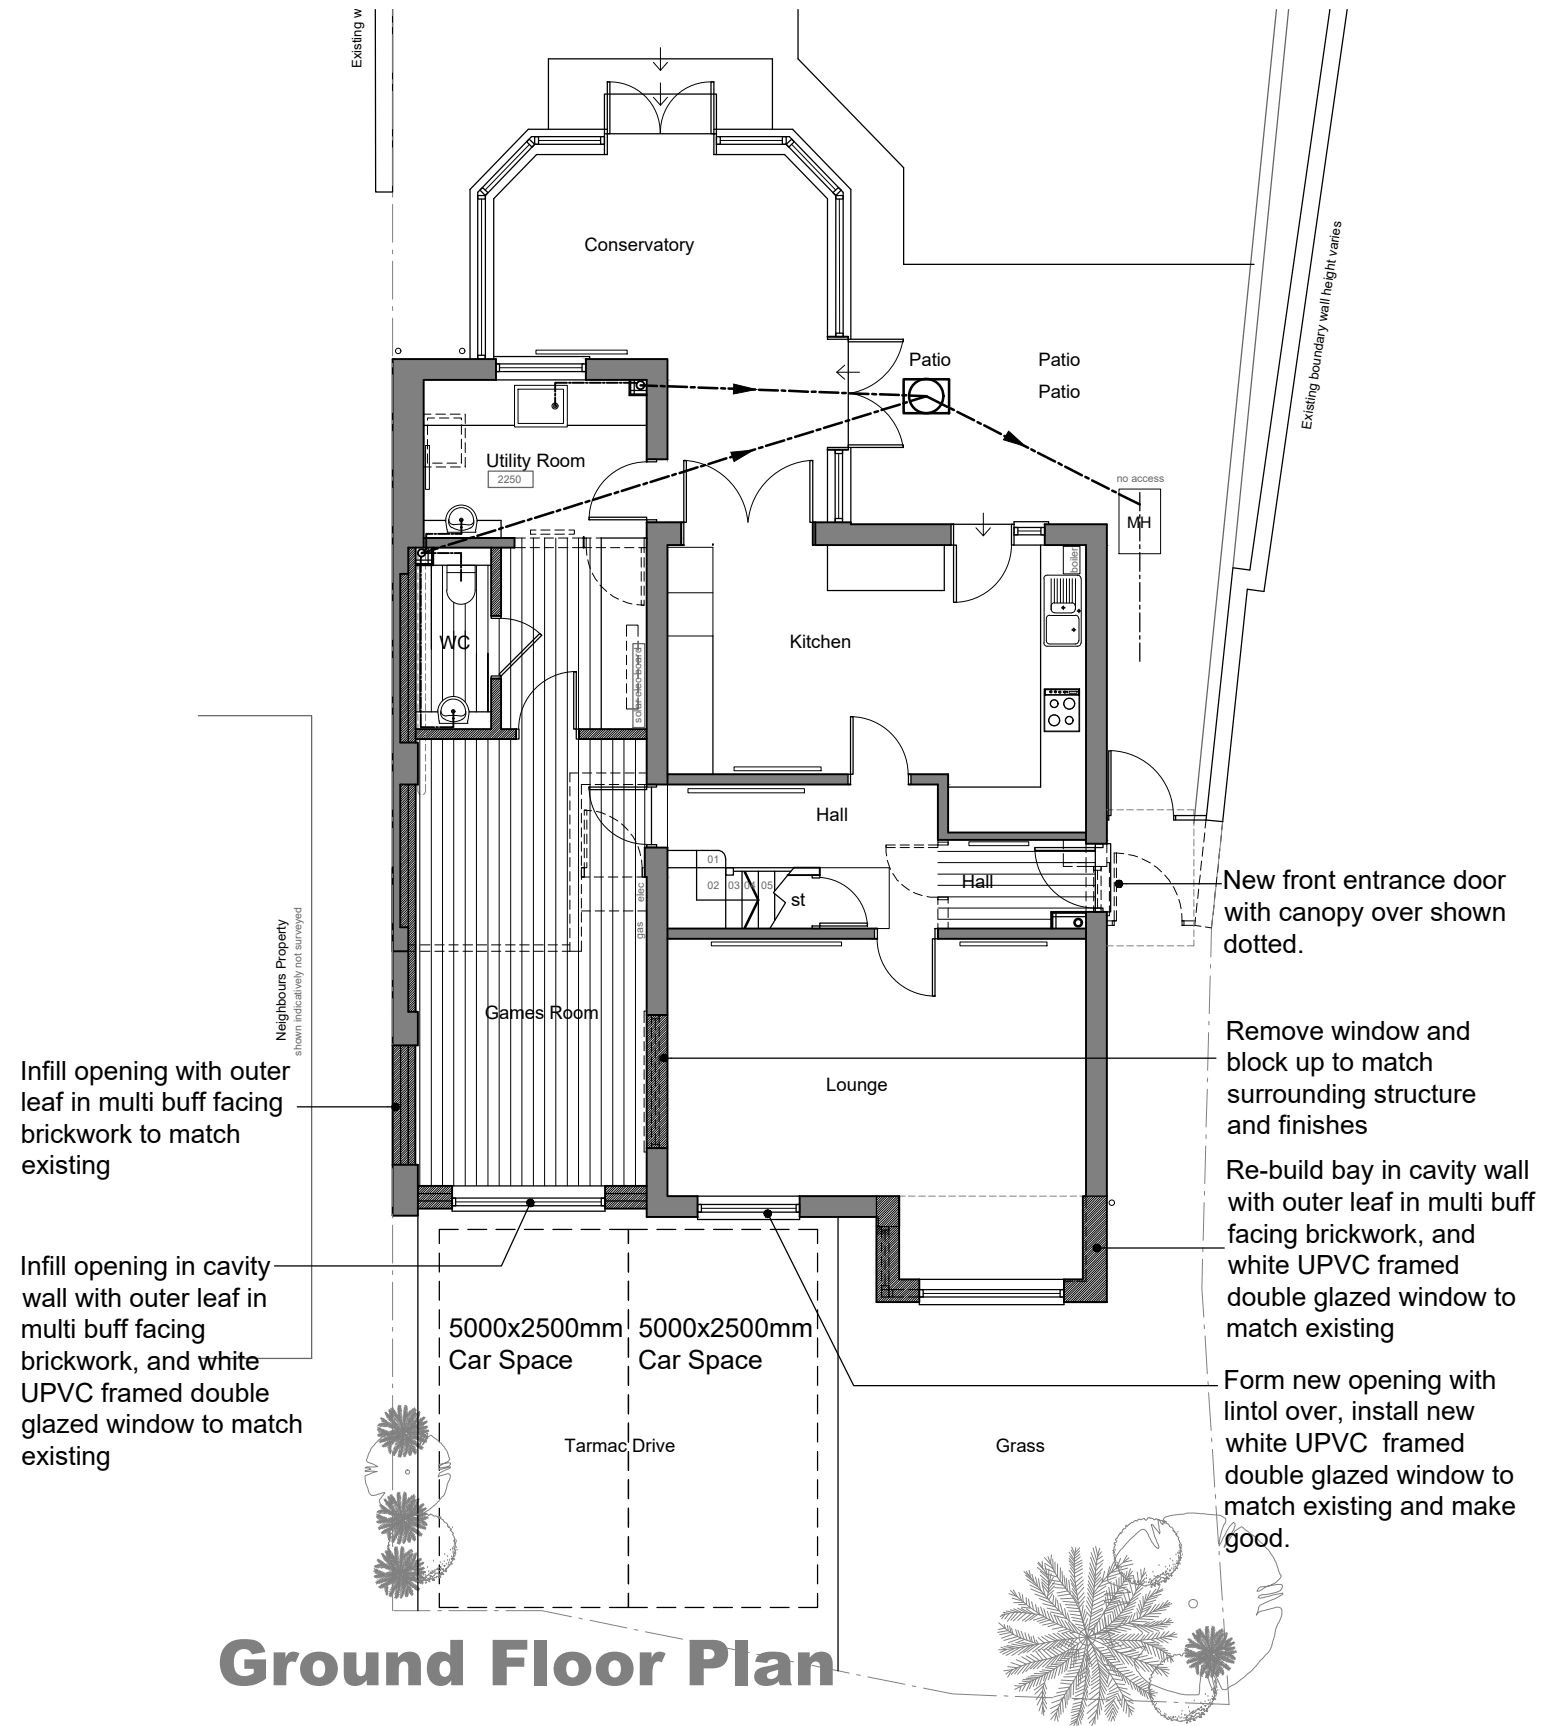


|         |                                                                              |
|---------|------------------------------------------------------------------------------|
| Project | Proposed Alterations at:<br>24 Broadwater Road, Twyford,<br>Reading RG10 0EX |
| Client  | Jim Quartermain                                                              |

## Revision

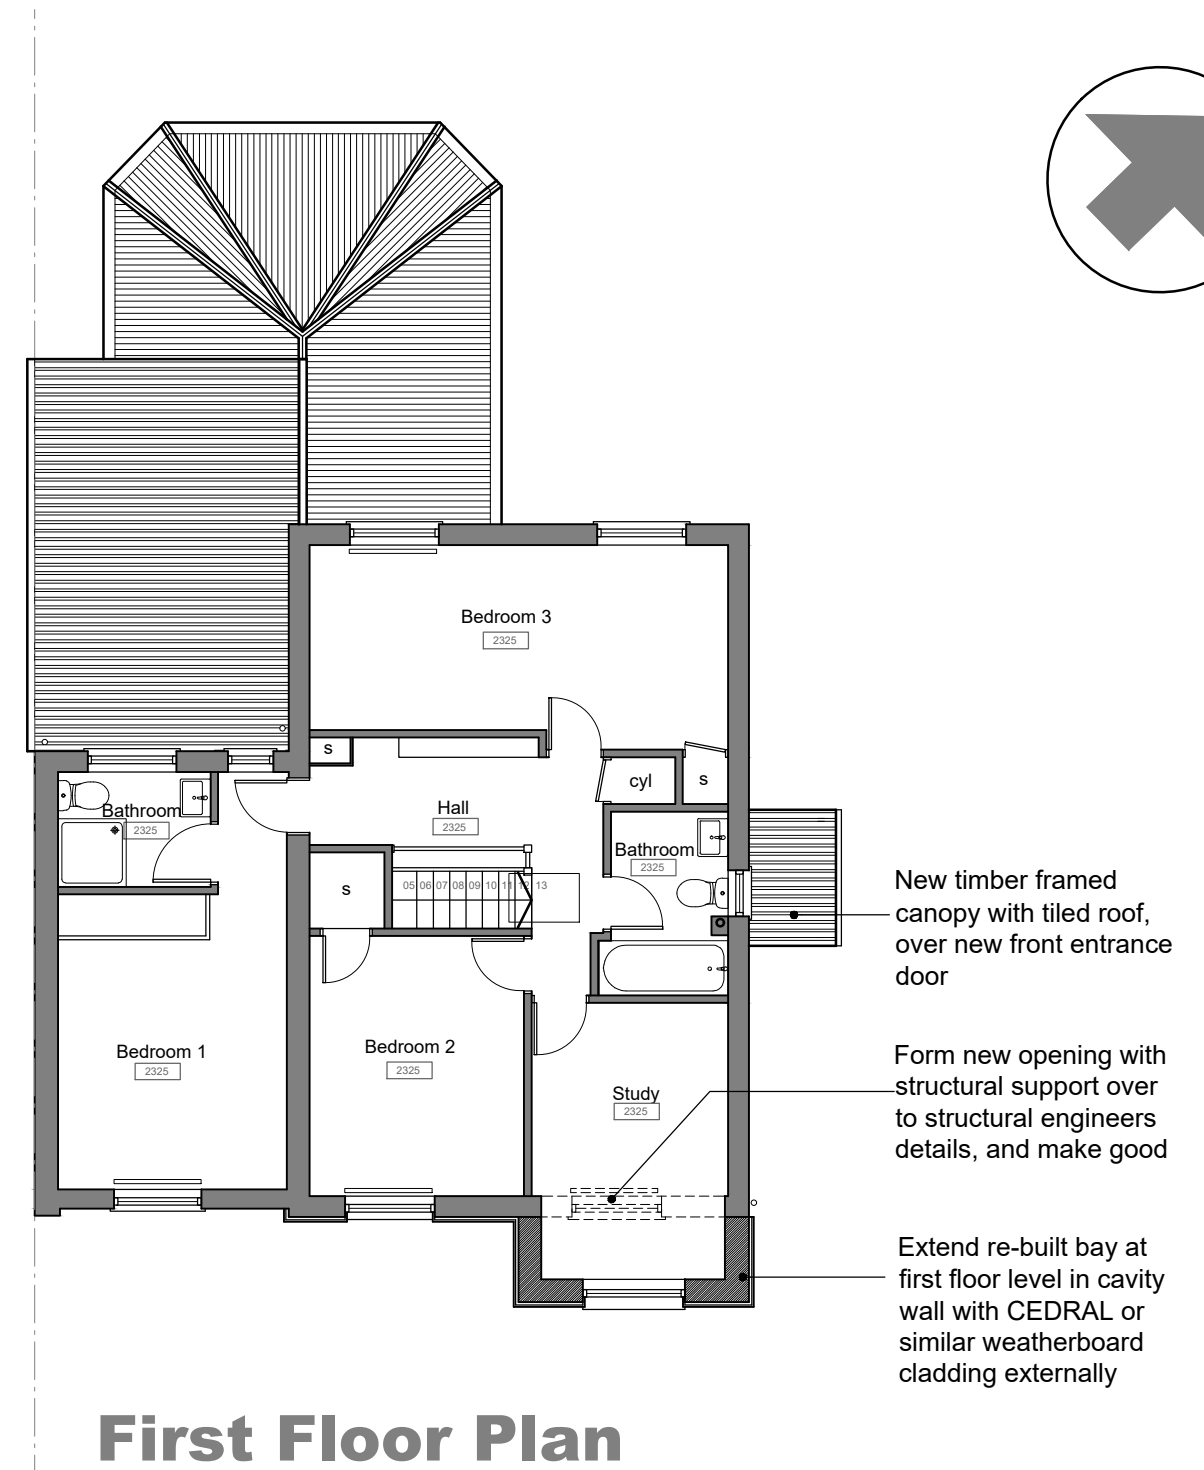

## First Floor Plan

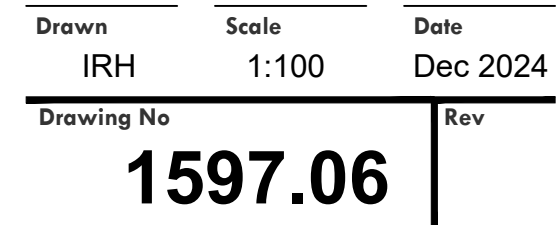

All dimensions to be checked on site prior to the commencement of any construction. This drawing may not be reproduced in any part or form without the written consent of Ian Hunt Associates Ltd.

ALL COPYRIGHTS RESERVED

A3