
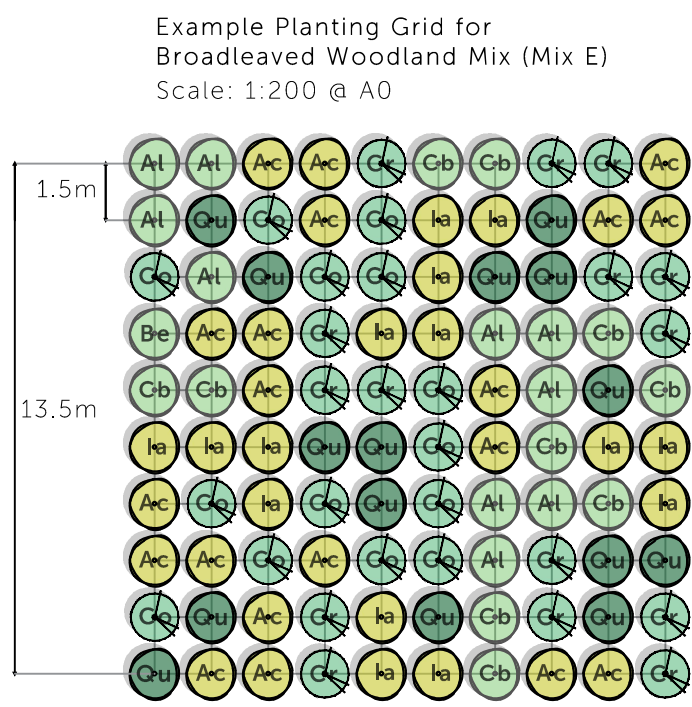


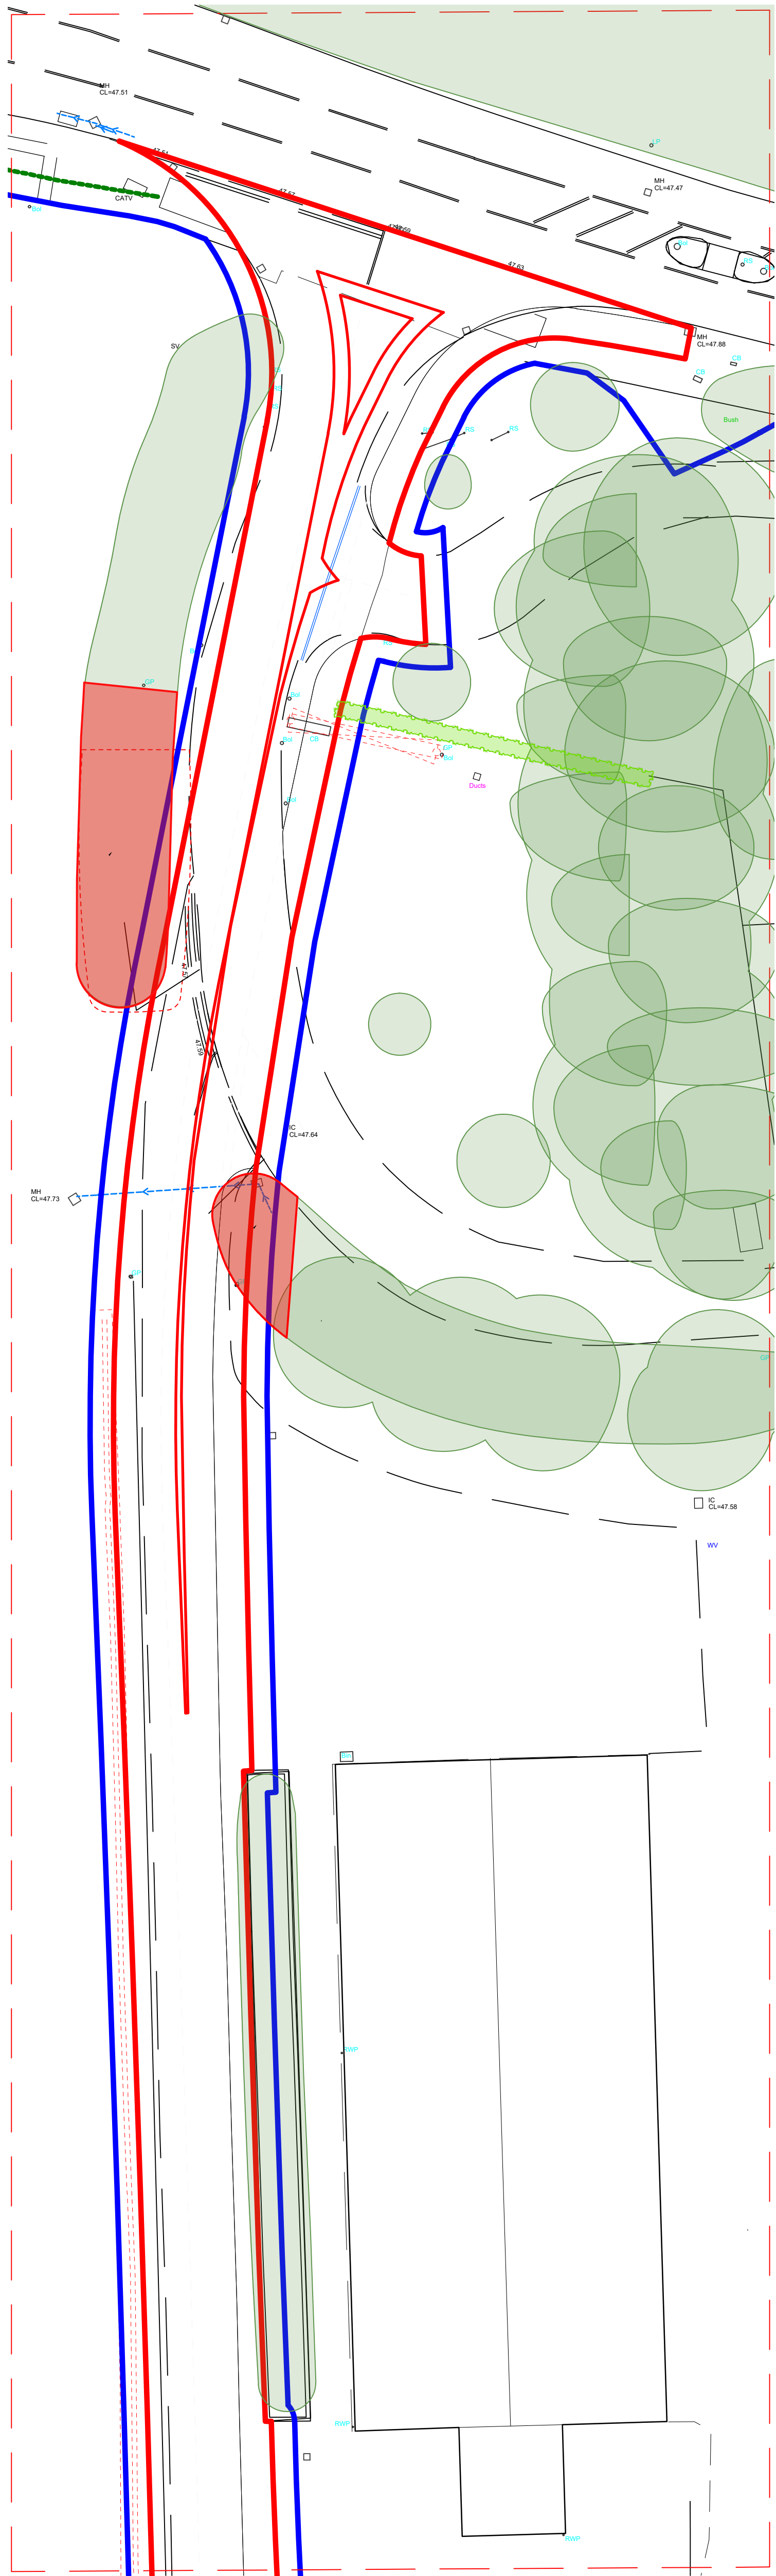

Indicative Tree Pit Detail for Trees in Hard Landscape
Green Blue Urban GBU-3107 or similar approved
PACKAGE INCLUDES THE FOLLOWING GREENBLUE URBAN PRODUCTS PER TREE:


- ROOTSPACE @ 1000mm DEPTH (2 UNIT DEEP) CW TWIN WALLED GEONET & OPEN REINFORCING MESH - GBURSSA
- ROOTSOIL 20 TOPSOIL FOR USE WITHIN TOP 600 OF SOIL PROFILE - ROOTSOIL20
- ROOTSOIL SUB SUBSOIL FOR USE WITHIN SOIL PROFILES 600mm OR DEEPER - ROOTSOILSUBA
- ROOTSTART PROFESSIONAL MYCORRHIZA FUNGI ALLOW 200g PER TREE - RSPMF2.SLA
- ROOTRAIN ARBORVET CAST ALUMINUM TRAFFICABLE AERATION INLET WITH 150mm SQUARE TOP AND MANIFOLD - RRARBV150B
- TWIN WALLED STRUCTURAL GEONET (INCLUDED IN ITEM 1) SEE NOTE 1 - GLTWGNA
- 20mm OPEN REINFORCING MESH (INCLUDED IN ITEM 1) SEE NOTE 1 - GRN20A
- ARBORGUY ANCHORPLATE STRAPPED ANCHOR SYSTEM - SASAP06A
- ADUR DESIGN CAST DUCTILE TREE GRILLE 1200mm SQUARE WITH 600mm CENTRAL APERTURE WITH GALVANISED SUPPORT FRAME, INCLUDING ROOTRAIN HYDROGRILLE IRRIGATION SYSTEM - ADUR12A
- MEDIUM ROOTDIRECTOR WITH ROOT DEFLECTING RIBS - RD1000-RSA
- 10mm - 20mm CLEAN ANGULAR DRAINAGE AGGREGATE - GBUDRSA
- ULLSWATER VERTICAL STEEL TREE GUARD 1800mm HIGH x 600mm Ø, INCLUDING TREE GUARD TIE - ULLSSP6A
- ARBORMULCH BARK MULCH - GBUMULCHA

NOTES:


- ALLOW 20% ADDITIONAL FOR GEOTEXTILE AND REINFORCED GEOGRID FOR OVERLAP AND CUTTING REQUIREMENTS
- INSTALL ROOTSPACE SIDE PANELS TO INSTALLATION AS DIRECTED BY ENGINEER
- EXISTING GROUND
- POSITIVE DRAINAGE PIPE (110mm PERFORATED PIPE)
- BUILD-UP TO SUIT ENGINEER DESIGNS AND REQUIREMENTS

STRUCTURAL ENGINEER'S NOTE:


- ADDITIONAL TWINWALL GEONET (GLTWGNA) TO BE INSTALLED WHERE SUB-BASE IS INSTALLED BELOW 3% CBR - MINIMUM 2% CBR OF FORMATION LEVEL TO BE ASSESSED BY ENGINEER

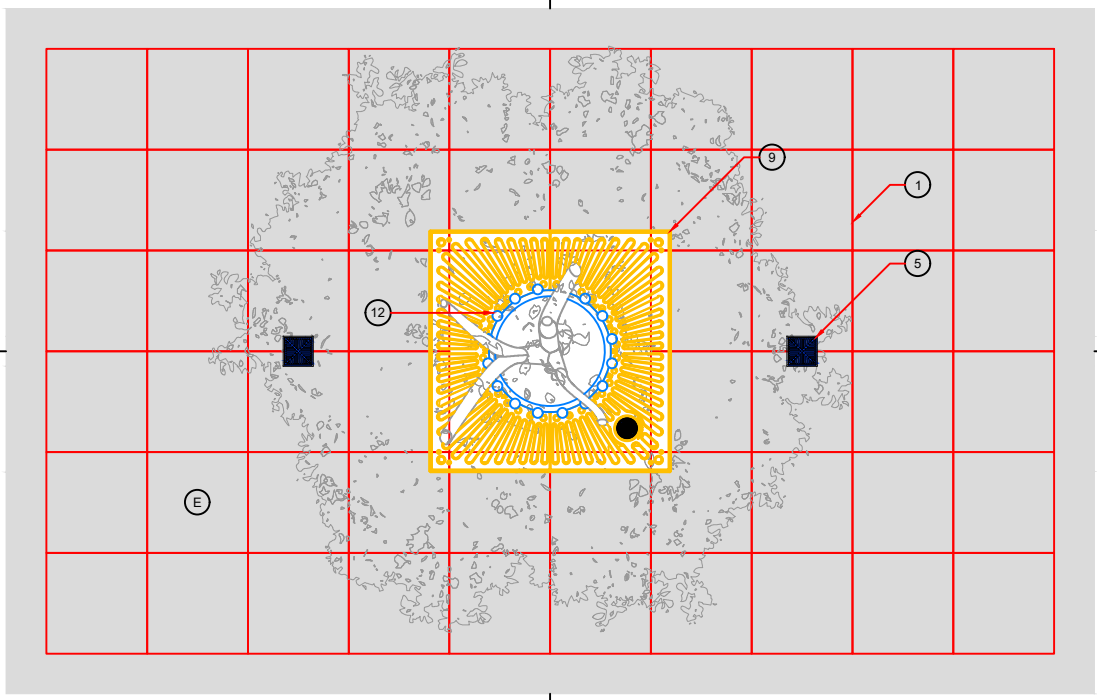

PLAN VIEW

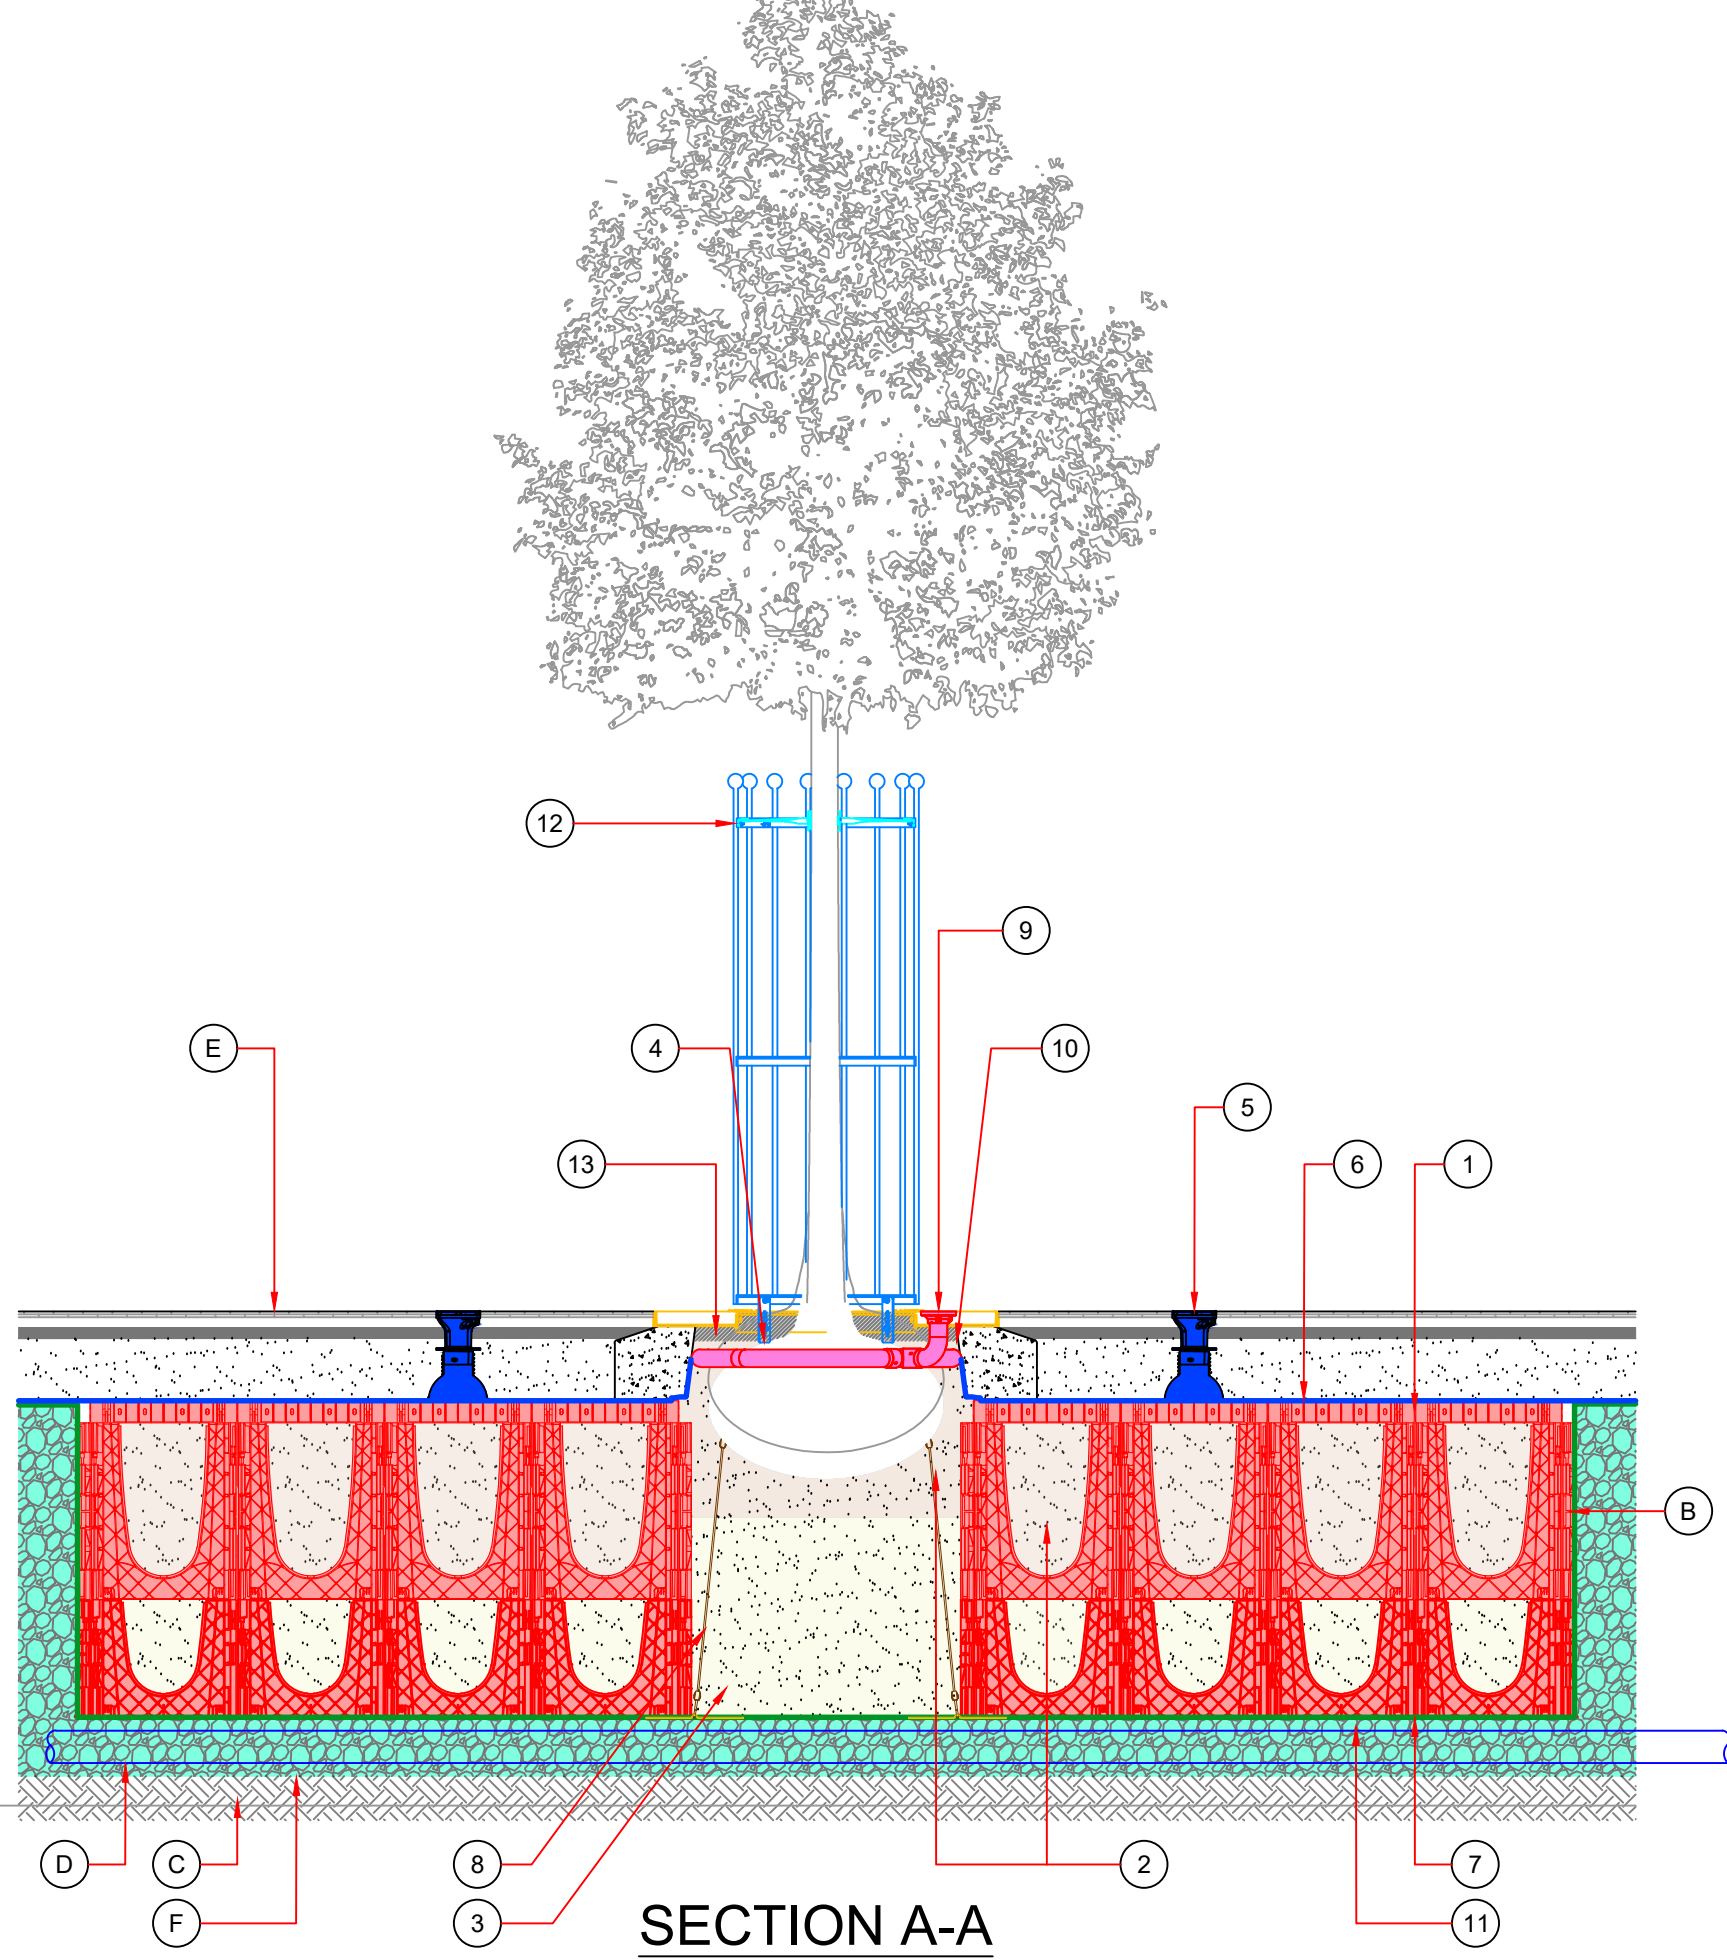


SECTION A-A

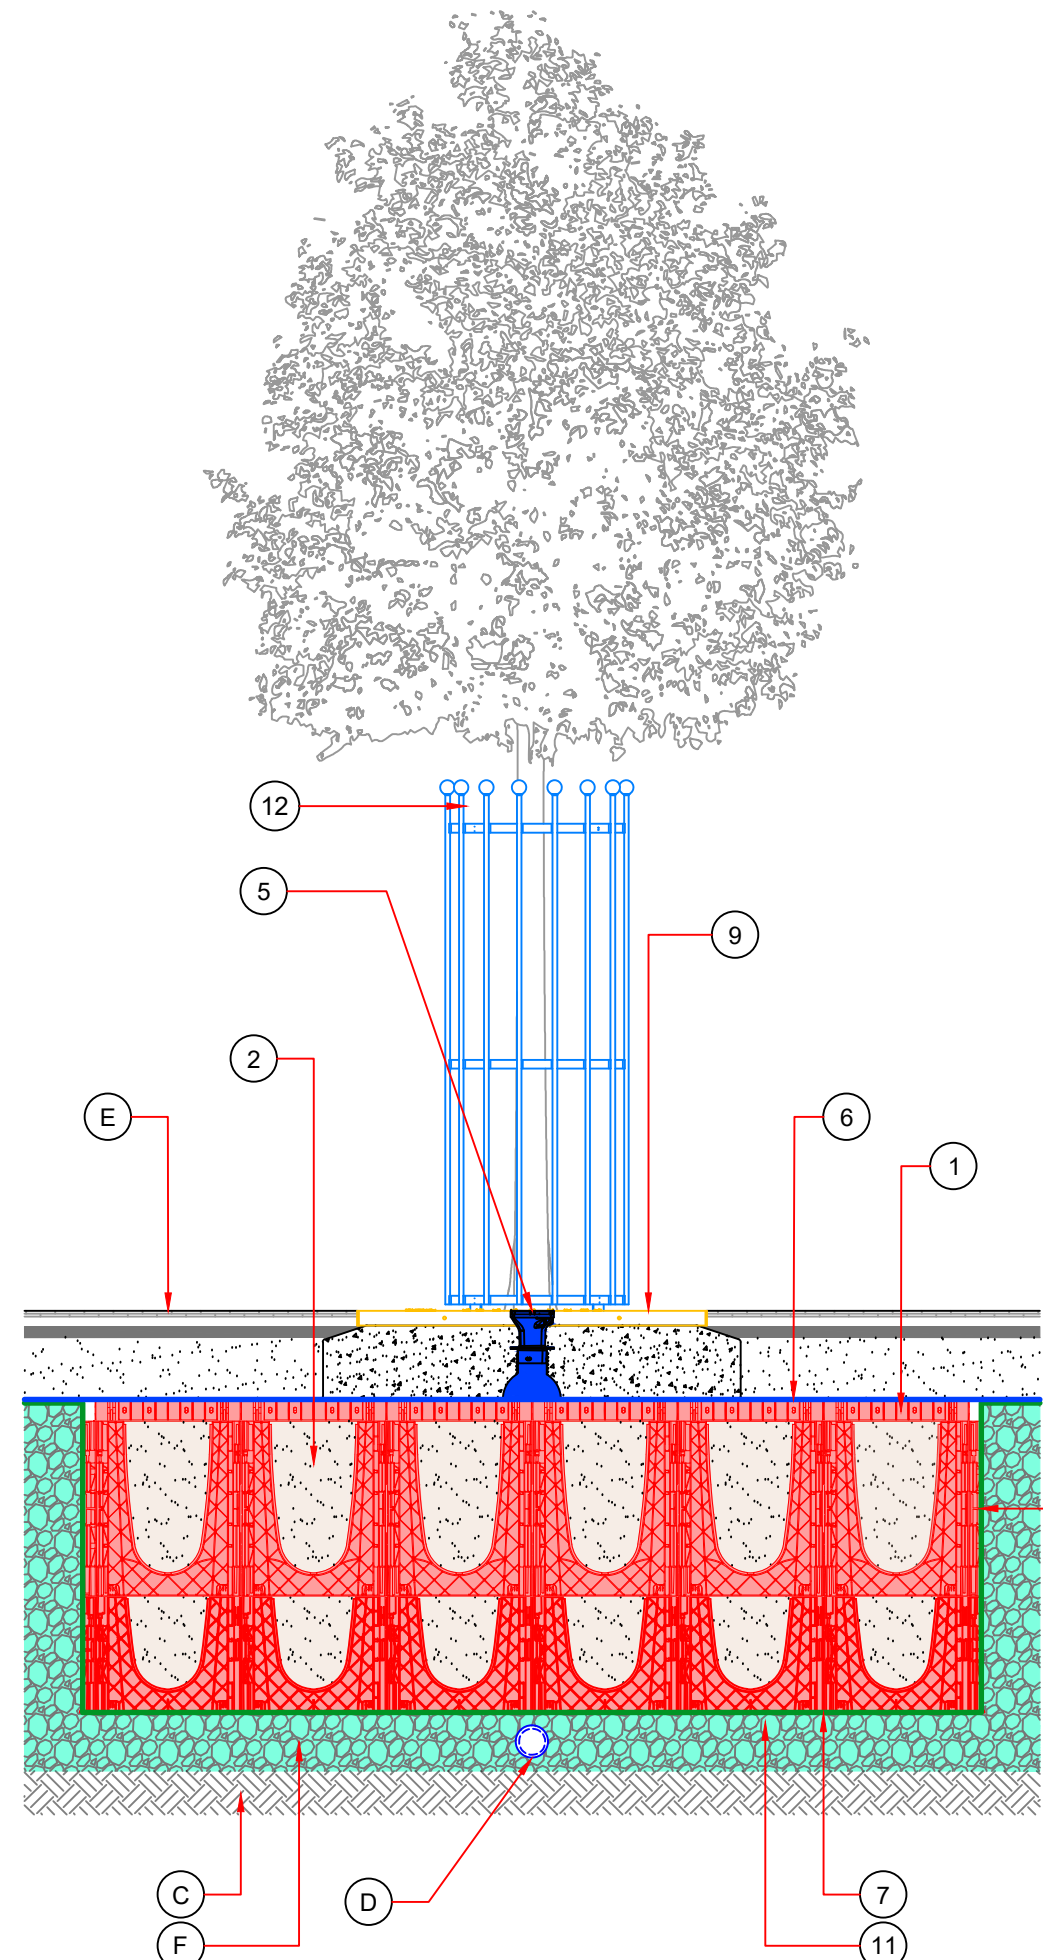

SECTION B-B

LEGEND

- Boundary
- Existing Public Right of Way
- Existing and proposed levels
- Existing vegetation removed
- Existing trees retained
- Existing hedgerows to be retained
- Proposed trees (blue denotes approximate extent of GBU RootSpace system)
- Proposed species-rich native hedgerow Mix A
- Proposed mixed native scrub Mix B
- Proposed ornamental shrub planting Mix C and D
- Proposed native broadleaved woodland Mix E
- Proposed other neutral grassland (Emorsgate EL1 Flowering Lawn Mixture)
- Proposed other neutral grassland (Emorsgate EM3 Special General Purpose Meadow Mixture)
- Proposed other neutral grassland (Emorsgate EM8 Wetland Meadow Mixture)

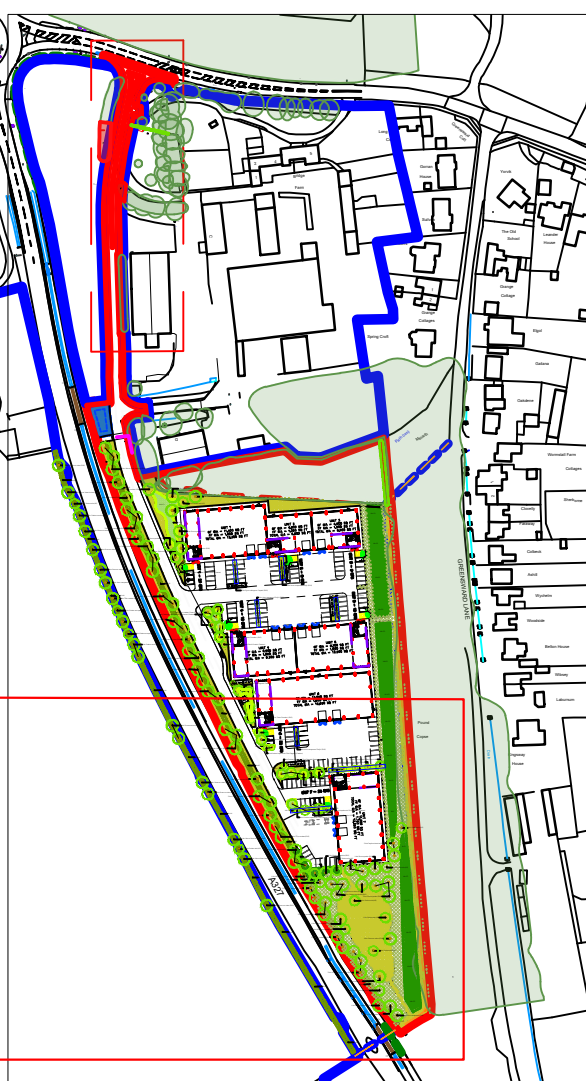

Site Location Plan
Not to Scale

BLADE

30 St Georges Square, Worcester, WR1 1HX
01905 947558
www.weareblade.co.uk

CLIENT

KAM Project Consultants Ltd

PROJECT

Observer Park, Arborfield, Reading

DRAWING TITLE

Detailed Landscape Proposals (Sheet 2 of 2)

DRAWING STATUS

Planning

DRAWING NO.

1628-L-D-PL-201

REVISION

V4

DRAWN

KC

CHECKED

ST

SCALE

1:250

PAPER SIZE

A0

DATE

JUN-2025

V4 Updated to Landscape Officer comments
V3 Updated to amended layout 3389-P403L and following Landscape Officer comments
V2 Updated to amended layout 3389-P403K
V1 First Issue

REV Description

26/01/2026

24/11/2025


30/07/2025

13/06/2025

Date

The copyright of this drawing is vested with BLADE Landscape Architects Ltd and must not be copied, or reproduced without the consent of the company.

BLADE Landscape Architects Ltd is registered in England and Wales.
Registered address 30 St Georges Square, Worcester WR1 1HX
Registered number 11068594.

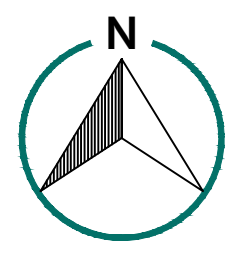

0 4 8 12 17m