




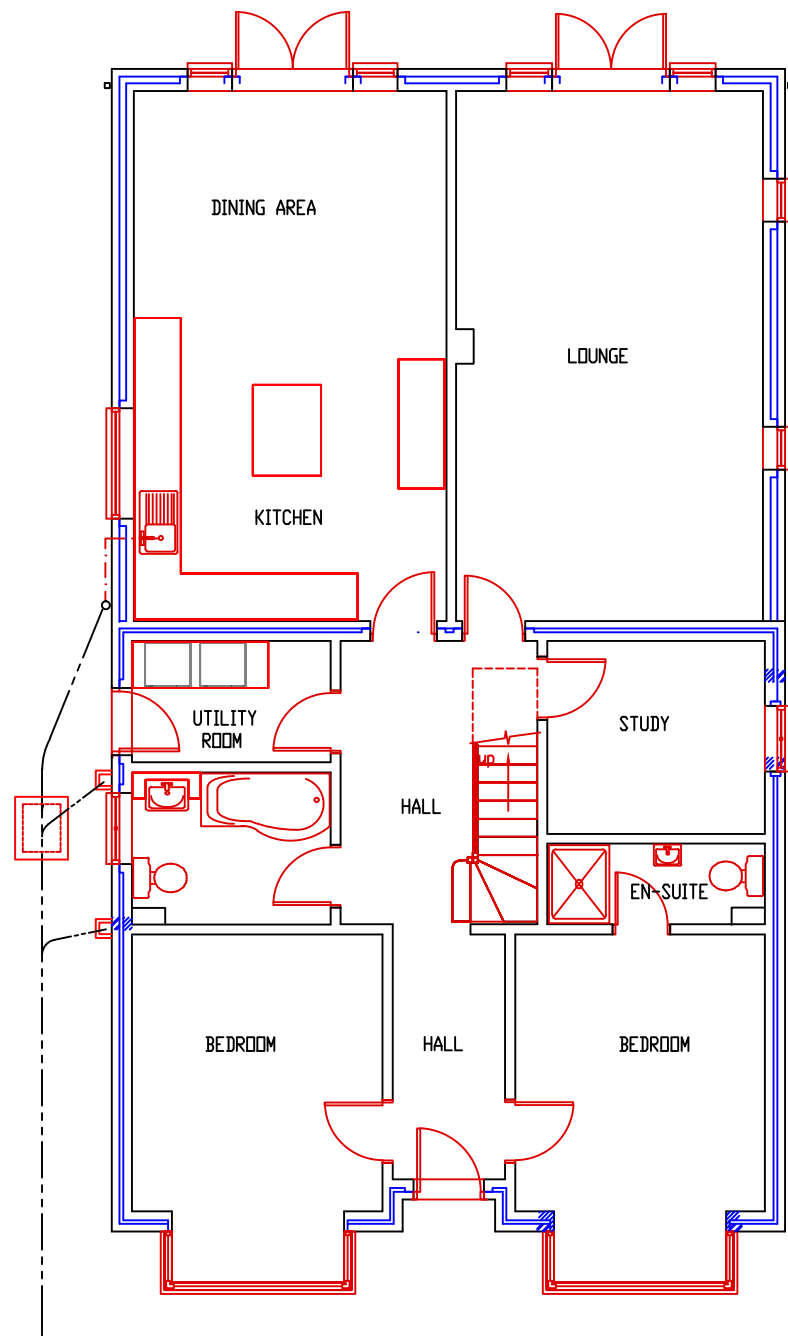

EXISTING GROUND FLOOR LAYOUT  
Scale 1 : 100

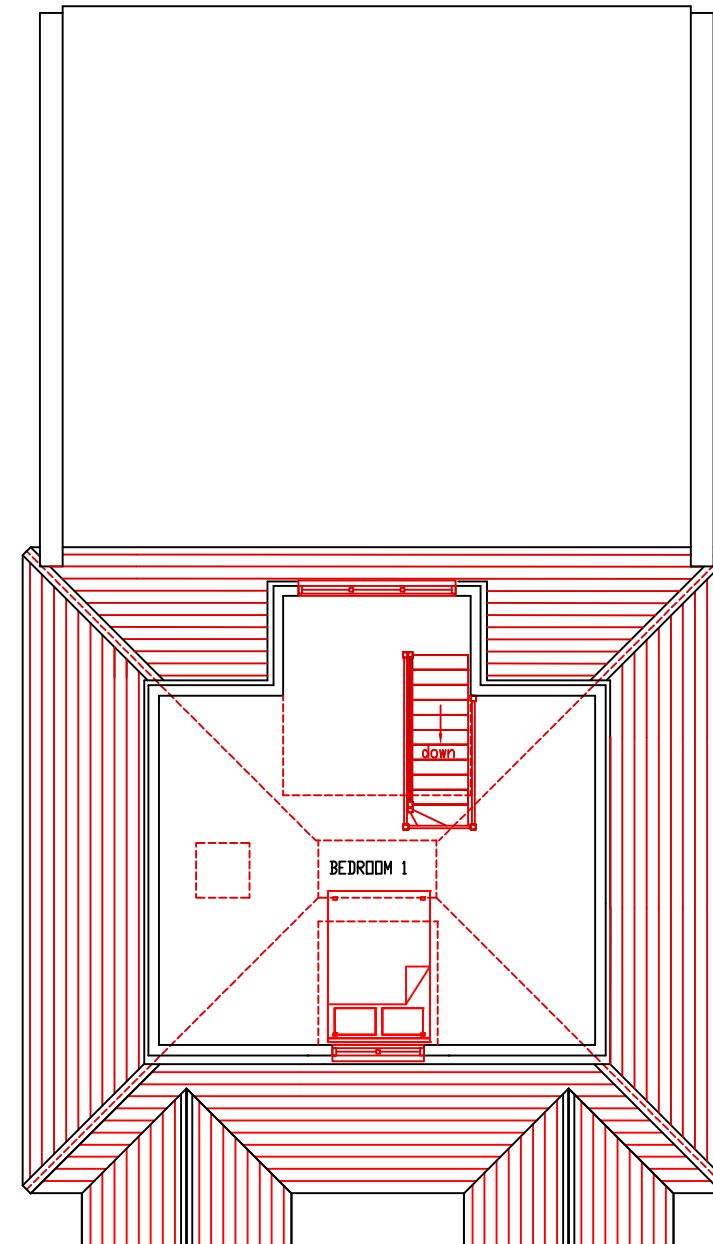

EXISTING FIRST FLOOR LAYOUT  
Scale 1 : 100

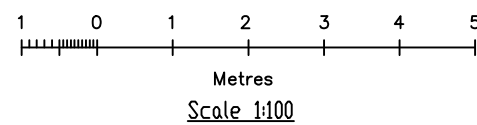

General Note:

Any discrepancy found must be reported before proceeding.

All dimensions are to be checked before proceeding with the work.

Drawing to be read in conjunction with Drg No. OAS/24/1875/2 - 5

**OASIS BUILDING & PLANNING APPLICATIONS**

20 WANTAGE RD.  
READING, BERKSHIRE. RG30 2SE  
Tel: 0118 9573554  
E-mail : oa.springer@btinternet.com

Client  
Mr.D Murphy  
23 Meadow Road, Earley,  
Reading, RG6 7EX

Drawing Title  
PROPOSED REAR FIRST FLOOR  
EXTENSION WITH MINOR ALTERATIONS  
TO THE ROOF HEIGHT

PLANNING APPLICATION

|                        |                                    |
|------------------------|------------------------------------|
| Scale<br>1:100         | File Name:<br>/23MeadowRd-PL24.dwg |
| Date<br>September 2024 | Drawn by<br>O.A.Springer           |

|                              |           |
|------------------------------|-----------|
| Drawing No.<br>OAS/24/1875/1 | Rev.<br>A |
|------------------------------|-----------|