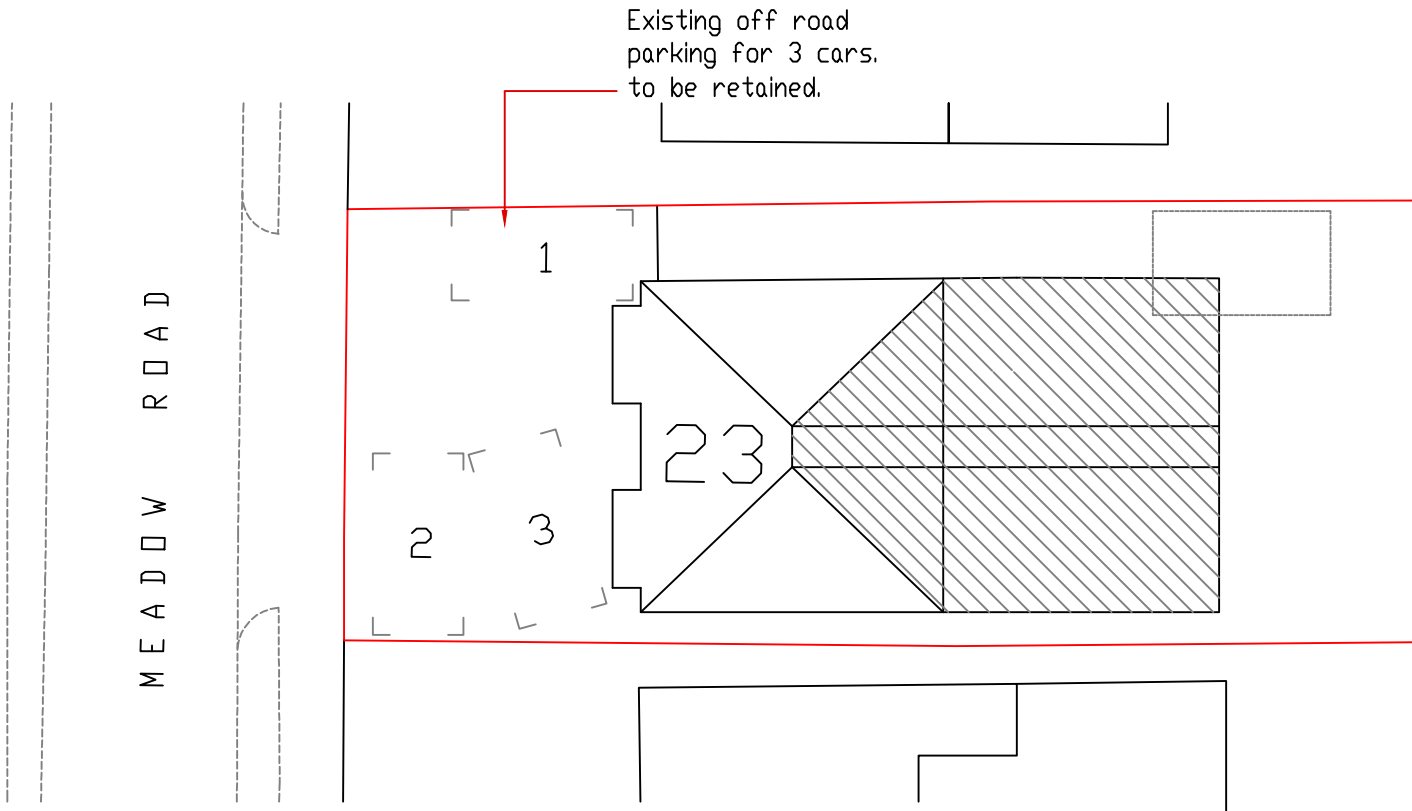


Scale 1 : 200

OASIS BUILDING & PLANNING APPLICATIONS

20 WANTAGE RD.
READING, BERKSHIRE. RG30 2SE
Tel: 0118 9573554
E-mail : oa.springer@btinternet.com

Client
Mr.D Murphy
23 Meadow Road, Earley,
Reading, RG6 7EX

Drawing Title

PROPOSED REAR FIRST FLOOR
EXTENSION WITH MINOR ALTERATIONS
TO THE ROOF HEIGHT

PLANNING APPLICATION

Scale
1:200

File Name:
/23MeadowRd-Pl19.dwg

Date
September 2024

Drawn by
O.A.Springer

Drawing No.
OAS/24/1875/6

Rev.
0