


© This drawing remains the property of The Keen Partnership and shall not be copied without prior written consent.

All dimensions to be checked on site and any discrepancies to be reported before work commences.


Notes:

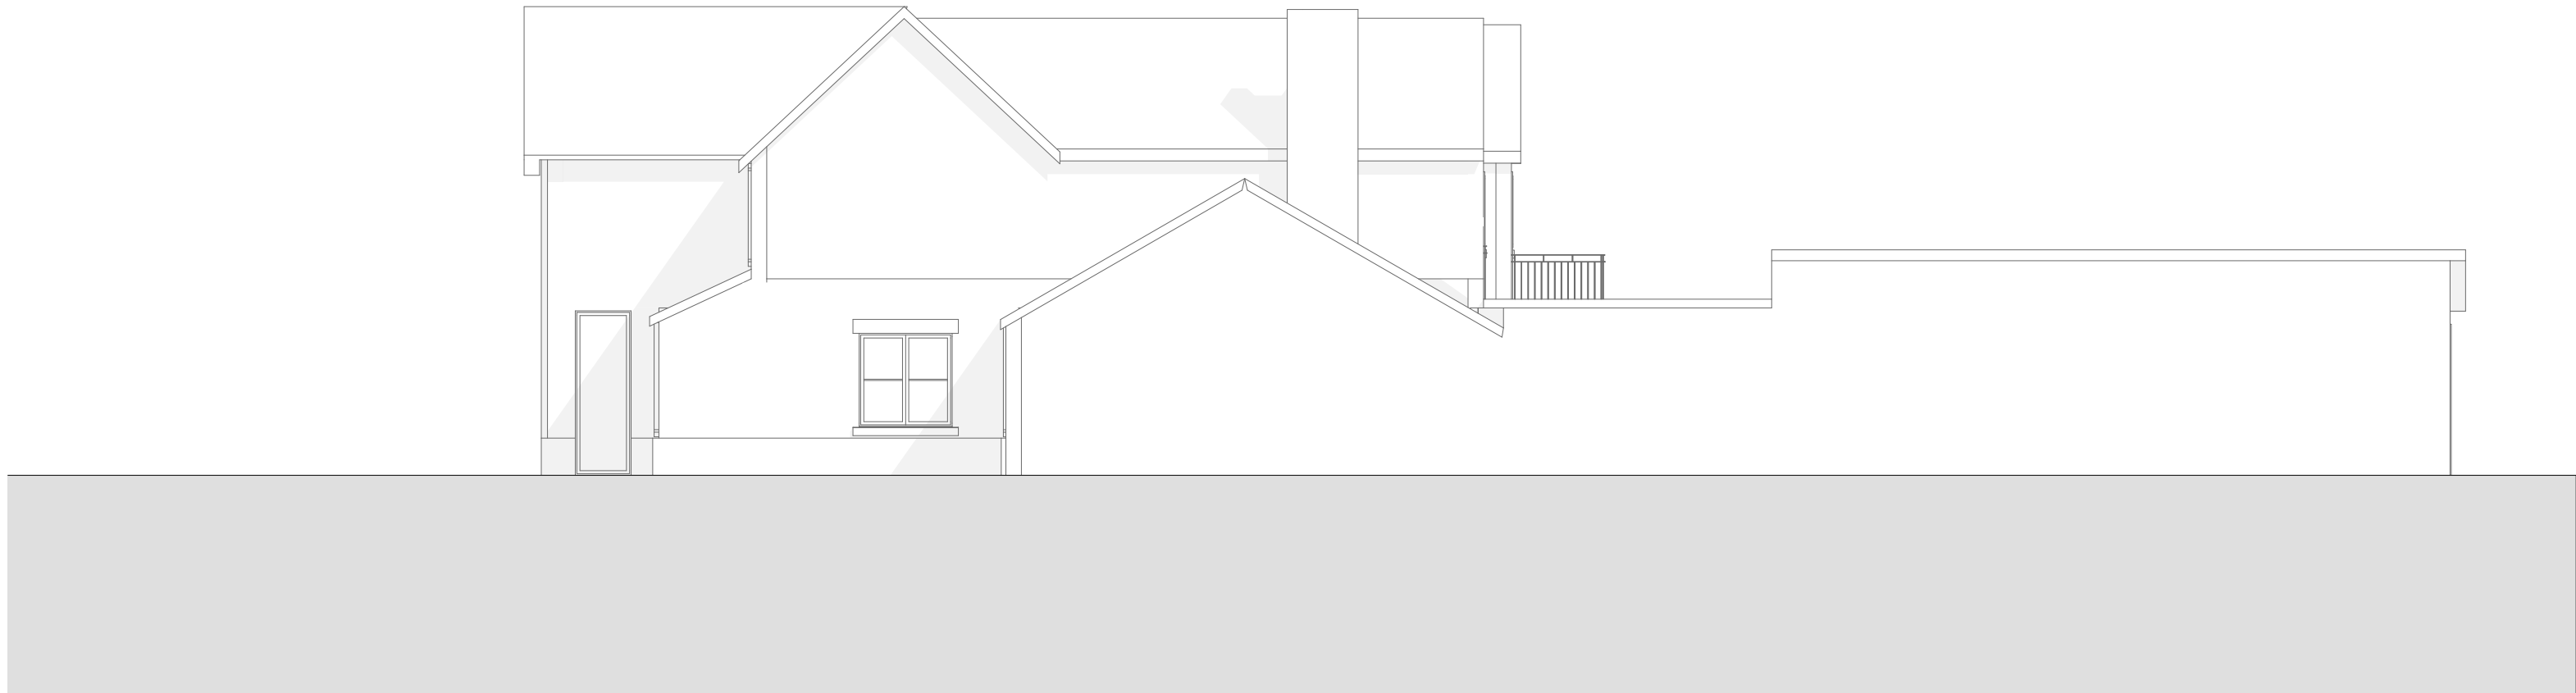

1:100 Proposed Right Side Elevation



1:100 Proposed Left Side Elevation

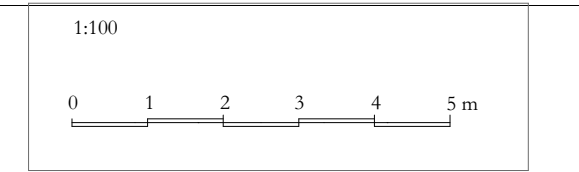

THE KEEN PARTNERSHIP
The Courtyard
Edinburgh Road
Reading RG30 2UA
Tel: 0118 9510 855
Fax: 0118 9510 866
chris@keenpartnership.co.uk
www.keenpartnership.co.uk



Client:		
#Client Full Name		
Job Title:		
Soulby Croft RG40 3AR		
Drawing Title:		
Proposed Side Elevations		
Drawing Date:	Status:	
6.04.23	Planning Drawings	
Issue Date:	Drawn By:	Scale:
11/09/2024	PD	@A2
Job No:	Drawing No:	Rev:
#PIn	9230-110	A