


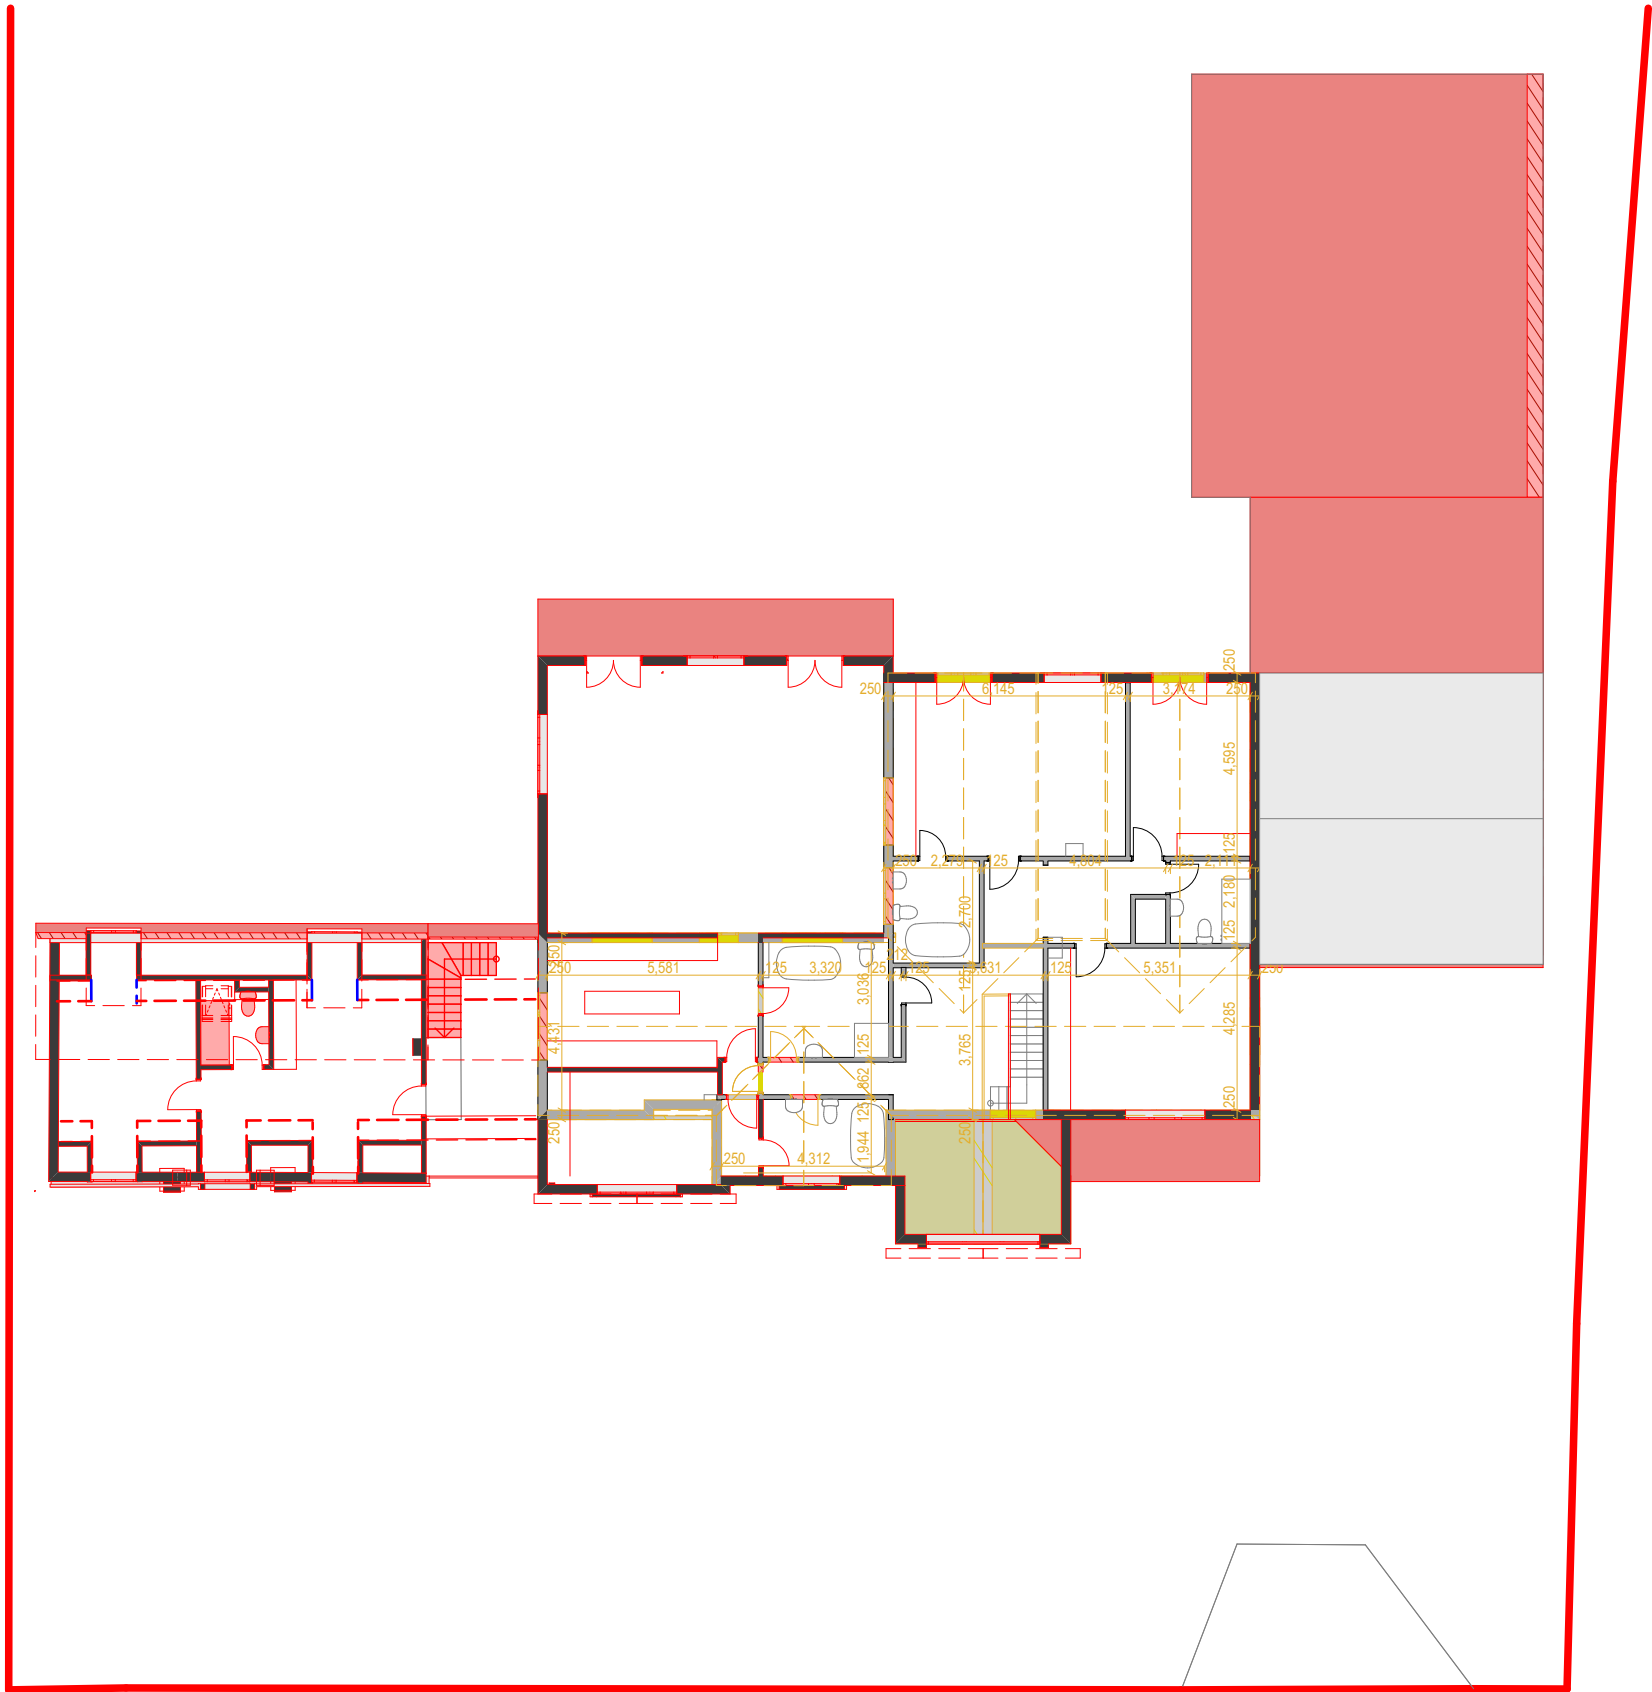

1:200


Overlay First Floor

© This drawing remains the property of The Keen Partnership and shall not be copied without prior written consent.

All dimensions to be checked on site and any discrepancies to be reported before work commences.

Notes:

Date	Rev	Comments	By	Chk'd

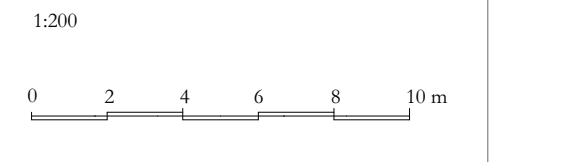

THE KEEN PARTNERSHIP

The Courtyard
Edinburgh Road
Reading RG30 2UA
Tel: 0118 9510 855
Fax: 0118 9510 866
chris@keenpartnership.co.uk
www.keenpartnership.co.uk

cabe
chartered association
of building engineers

RICS

Job Title:
Soulby Croft RG40 3AR

Drawing Title:
Proposed Overlaid First Floor

Drawing Date: 6.04.23	Status: Planning Drawings	
Issue Date: 11/09/2024	Drawn By: PD	Scale: @A3

Drawing No: 9230-111	Rev:
--------------------------------	------