




1. Proposed Front Elevation (South)

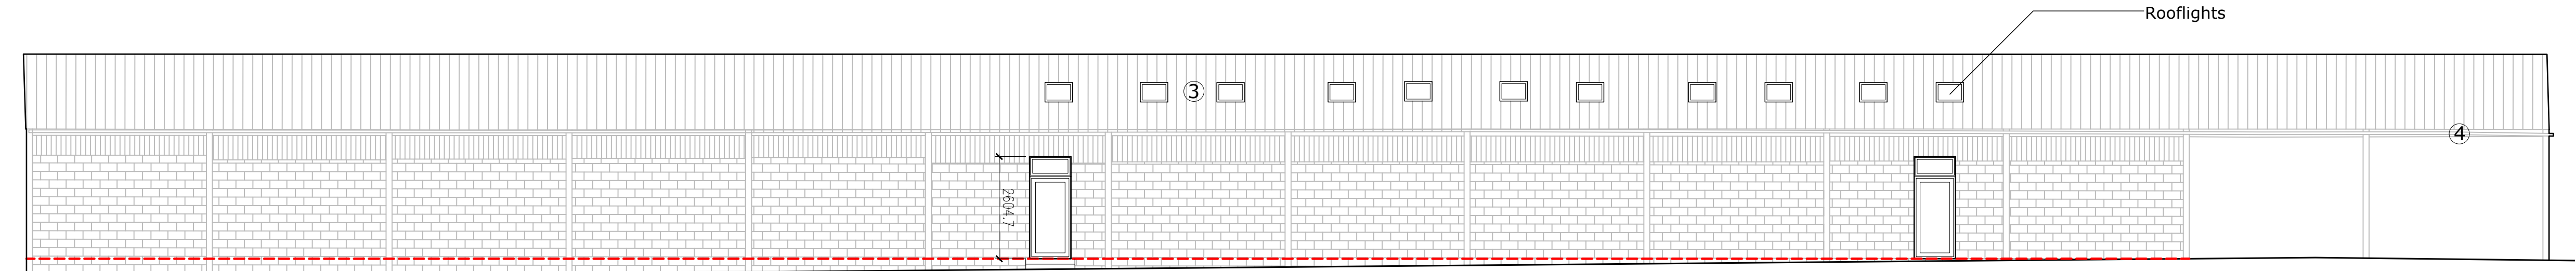

2. Proposed Rear Elevation (North)

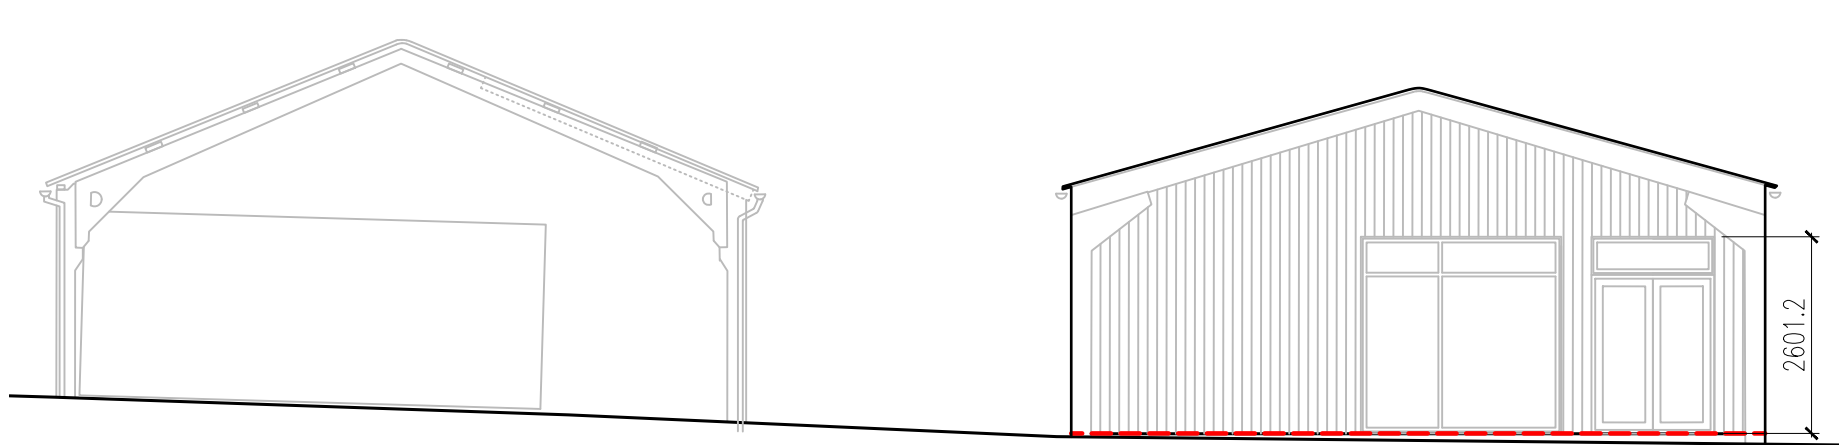


3. Proposed Side Elevation (East)

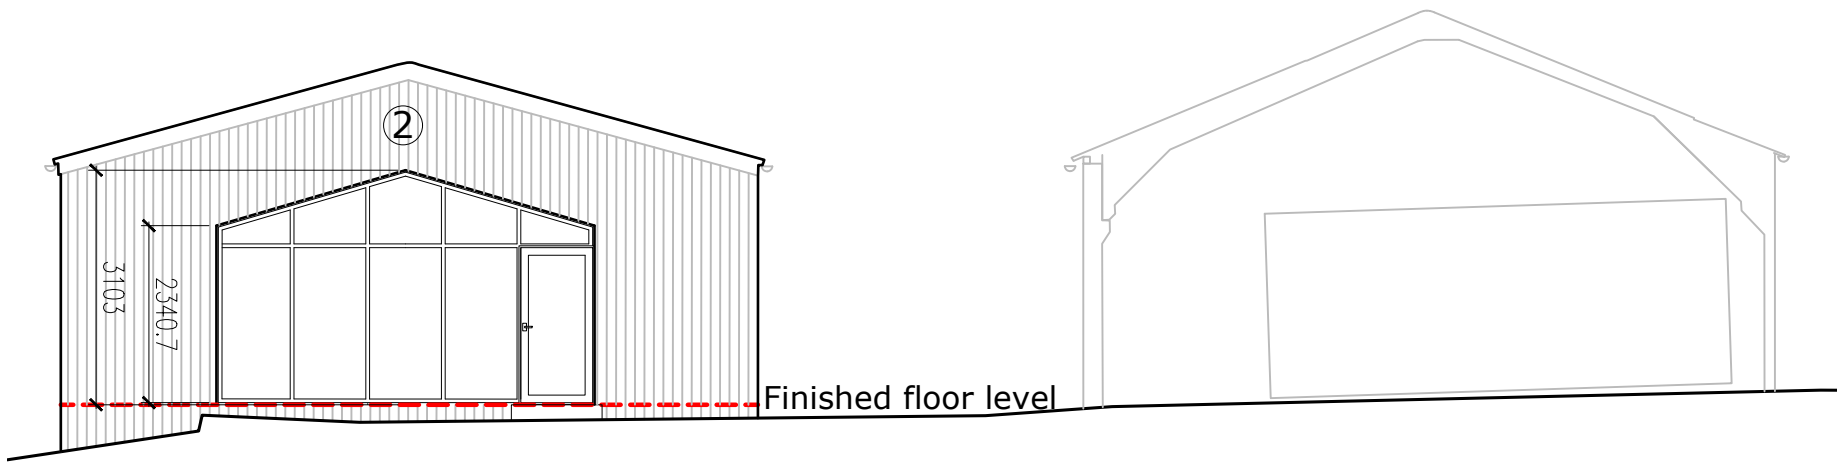

4. Proposed Side Elevation (West)

Elevation Plan

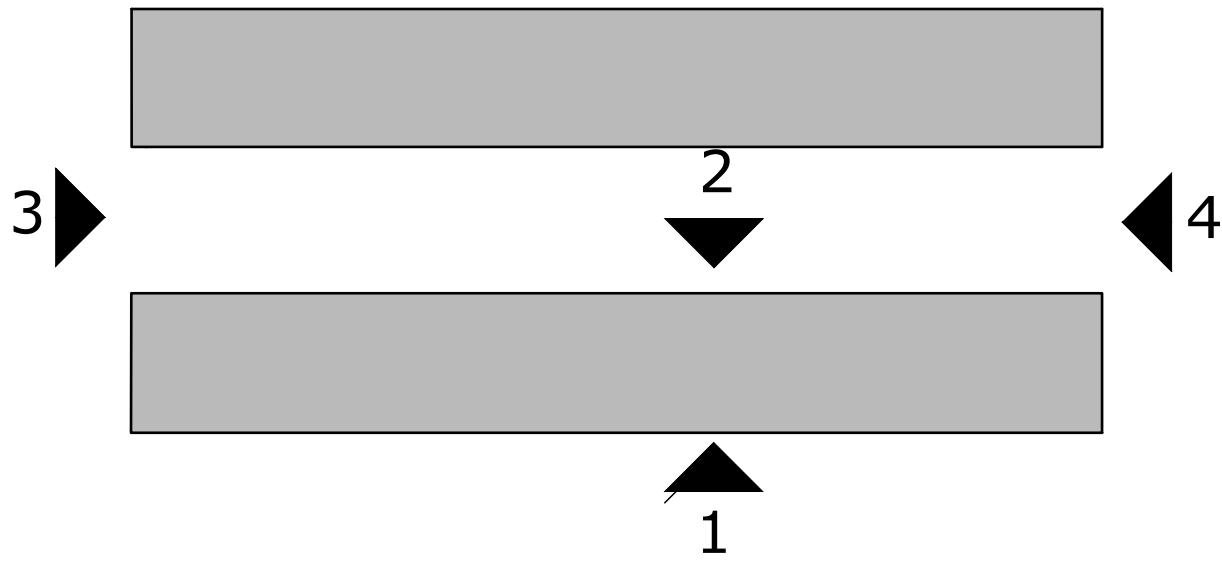

Materials Key

- Concrete panels to match existing
- Vertical cladding to match existing
- Existing roof
- UPVC rainwater goods