




Existing Front (North West) Elevation



Existing Rear (South East) Elevation

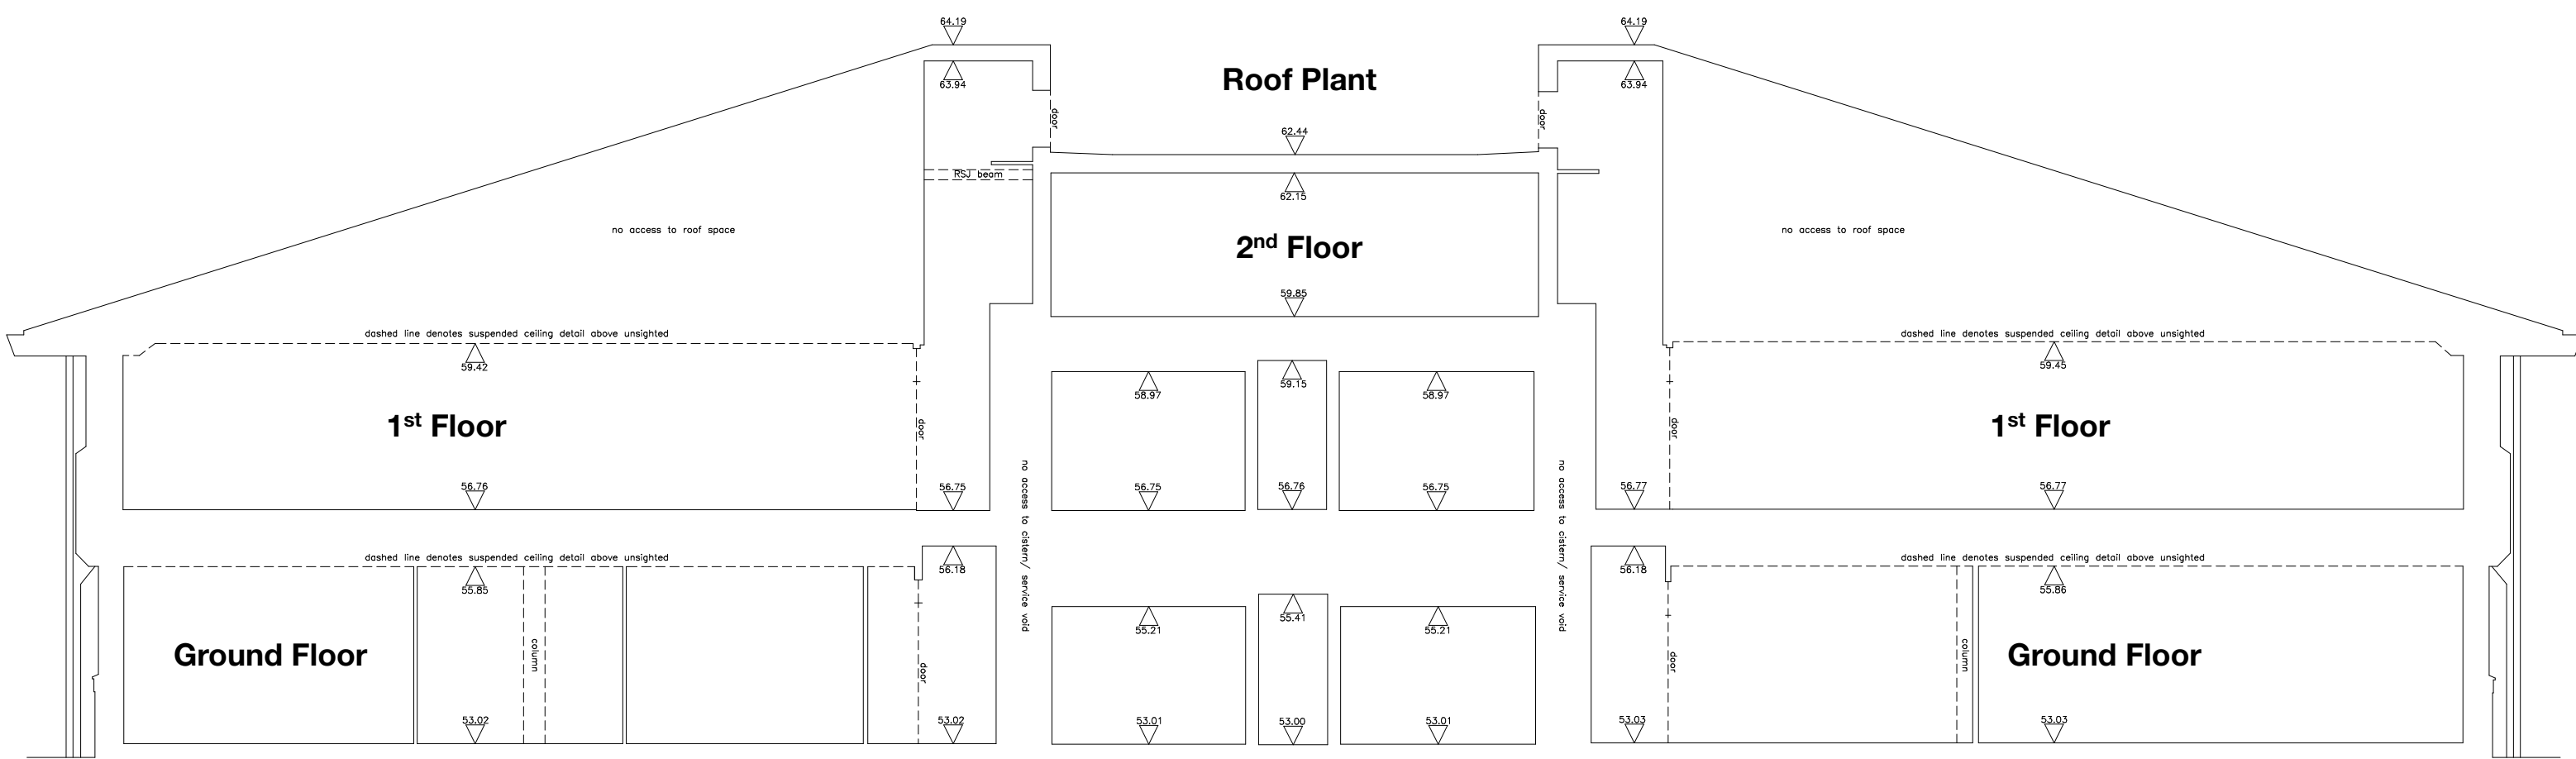

Existing Section

Notes:
These Drawings have been produced by JE Architecture
and are copyright of JE Architecture Ltd.
• Do not scale from this drawings
• All dimensions are in millimeters
• All dimensions to be checked on site

These Plans are for Planning Purposes Only

Rev	Date	Comments
B	21.02.2025	Balcony Added and 25° Line Updated
A	14.01.2025	Council Plans Amended
	14.08.2024	Planning Application Prepared

JE ARCHITECTURE

ARCHITECTURE LTD.

JE Architecture Ltd.

School Hill Cottage
School Hill
Farnham
Surrey
GU10 1HY
E: info@jearchitecture.co.uk
W: www.jearchitecture.co.uk

Client:
Mr. Arjun Gill

Project Address:
Indigo House
Mulberry Business Park
Wokingham
Berkshire
RG41 2GY

Drawing Status:
PRELIMINARY

Drawn On:
Monday 10 March 2025

Drawn By:
Jack Eddy

Scale:
1:100@A1

Drawing Title:
Existing Elevations and Section

Drawing Number:
JEA-COU-011b