
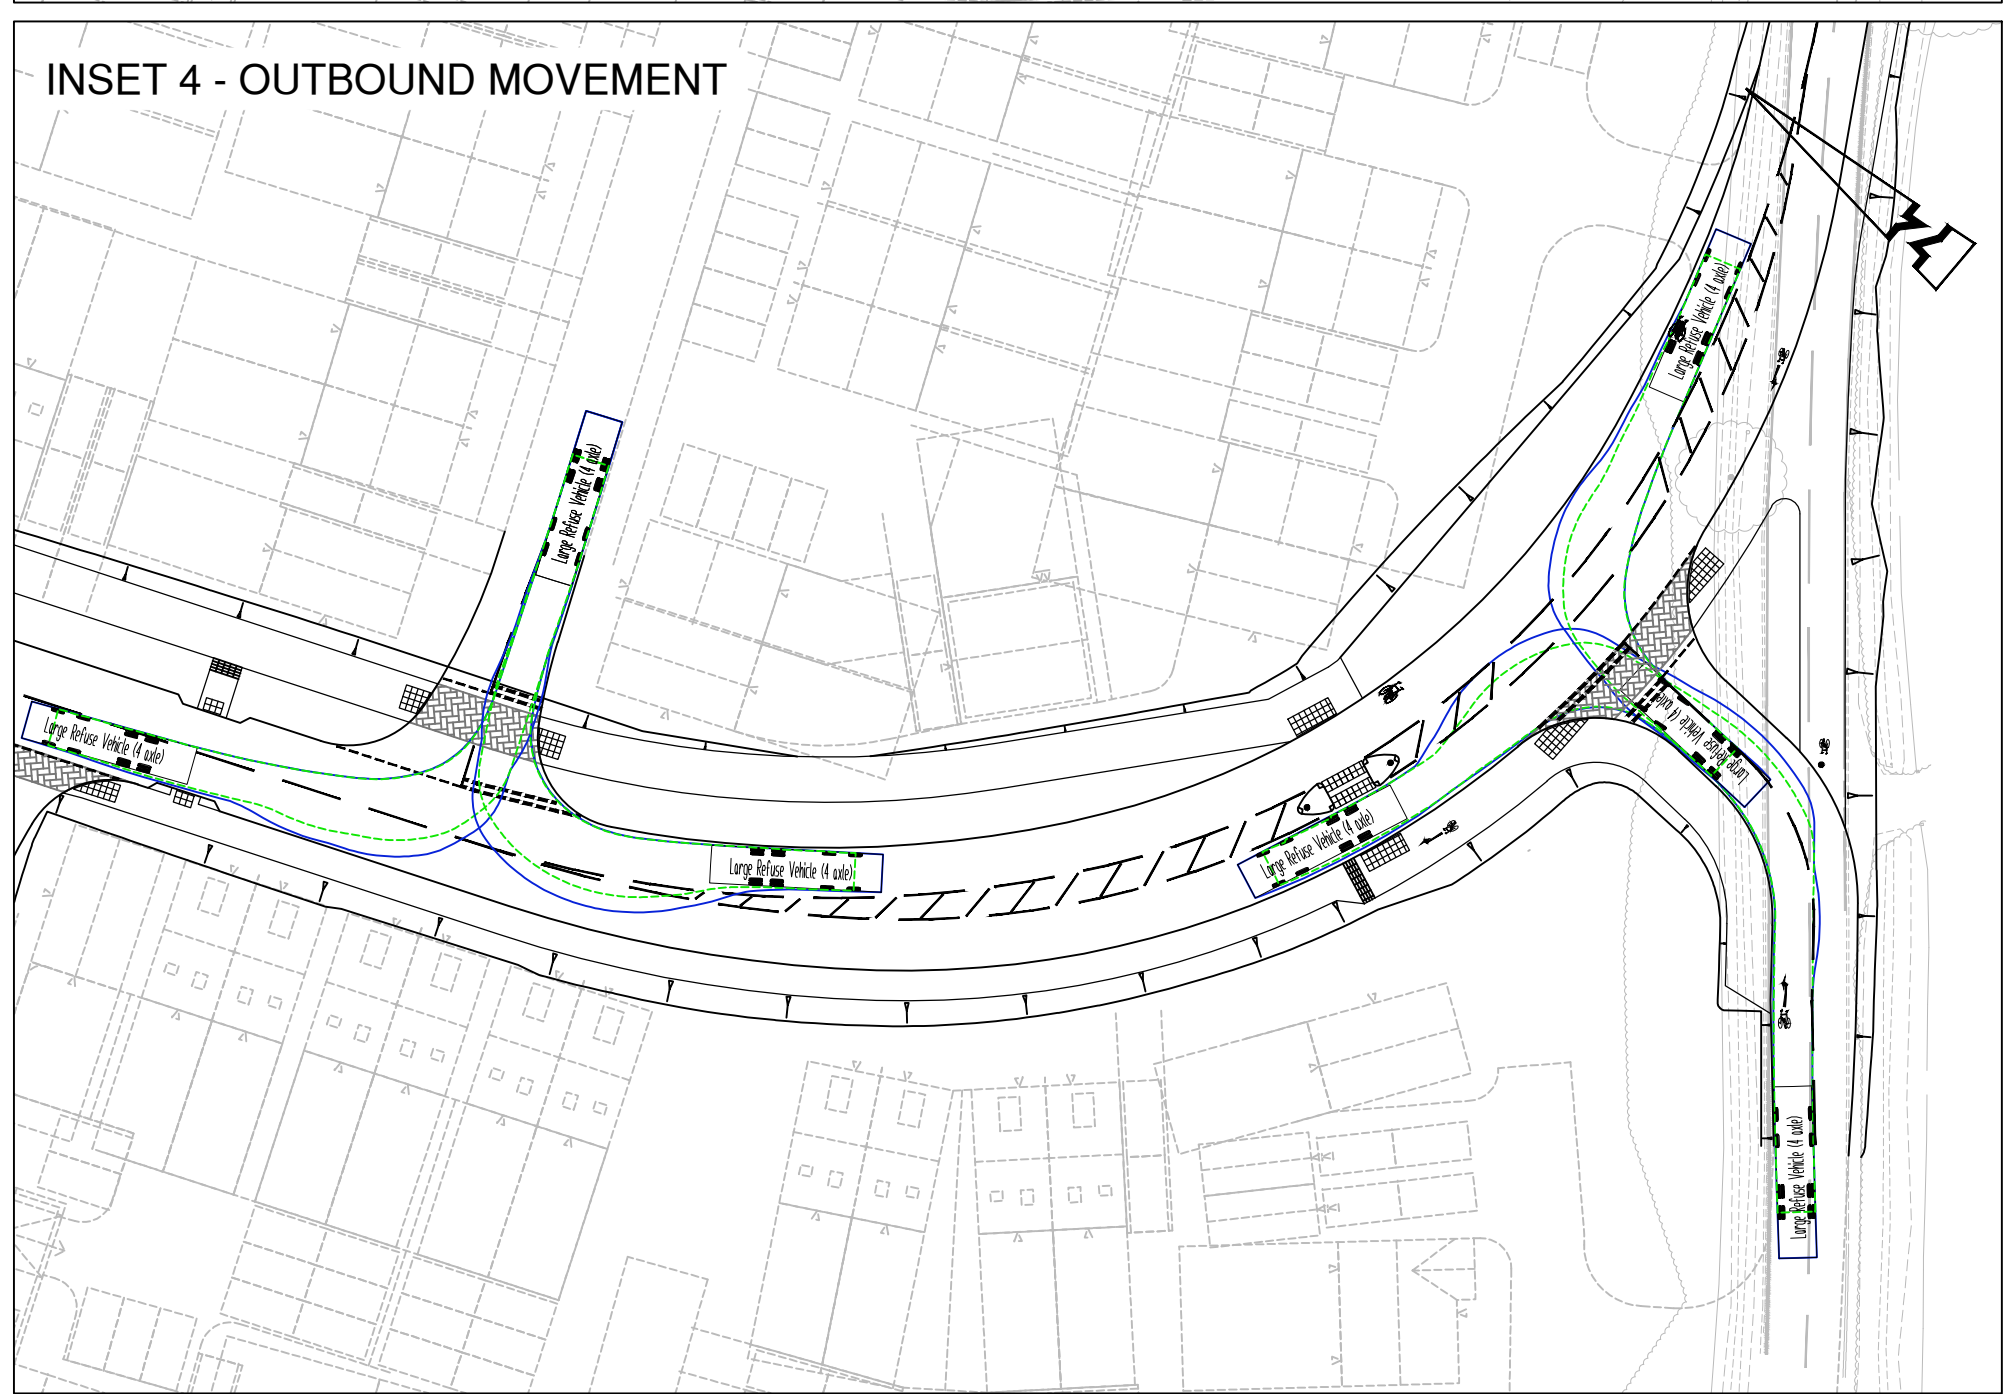
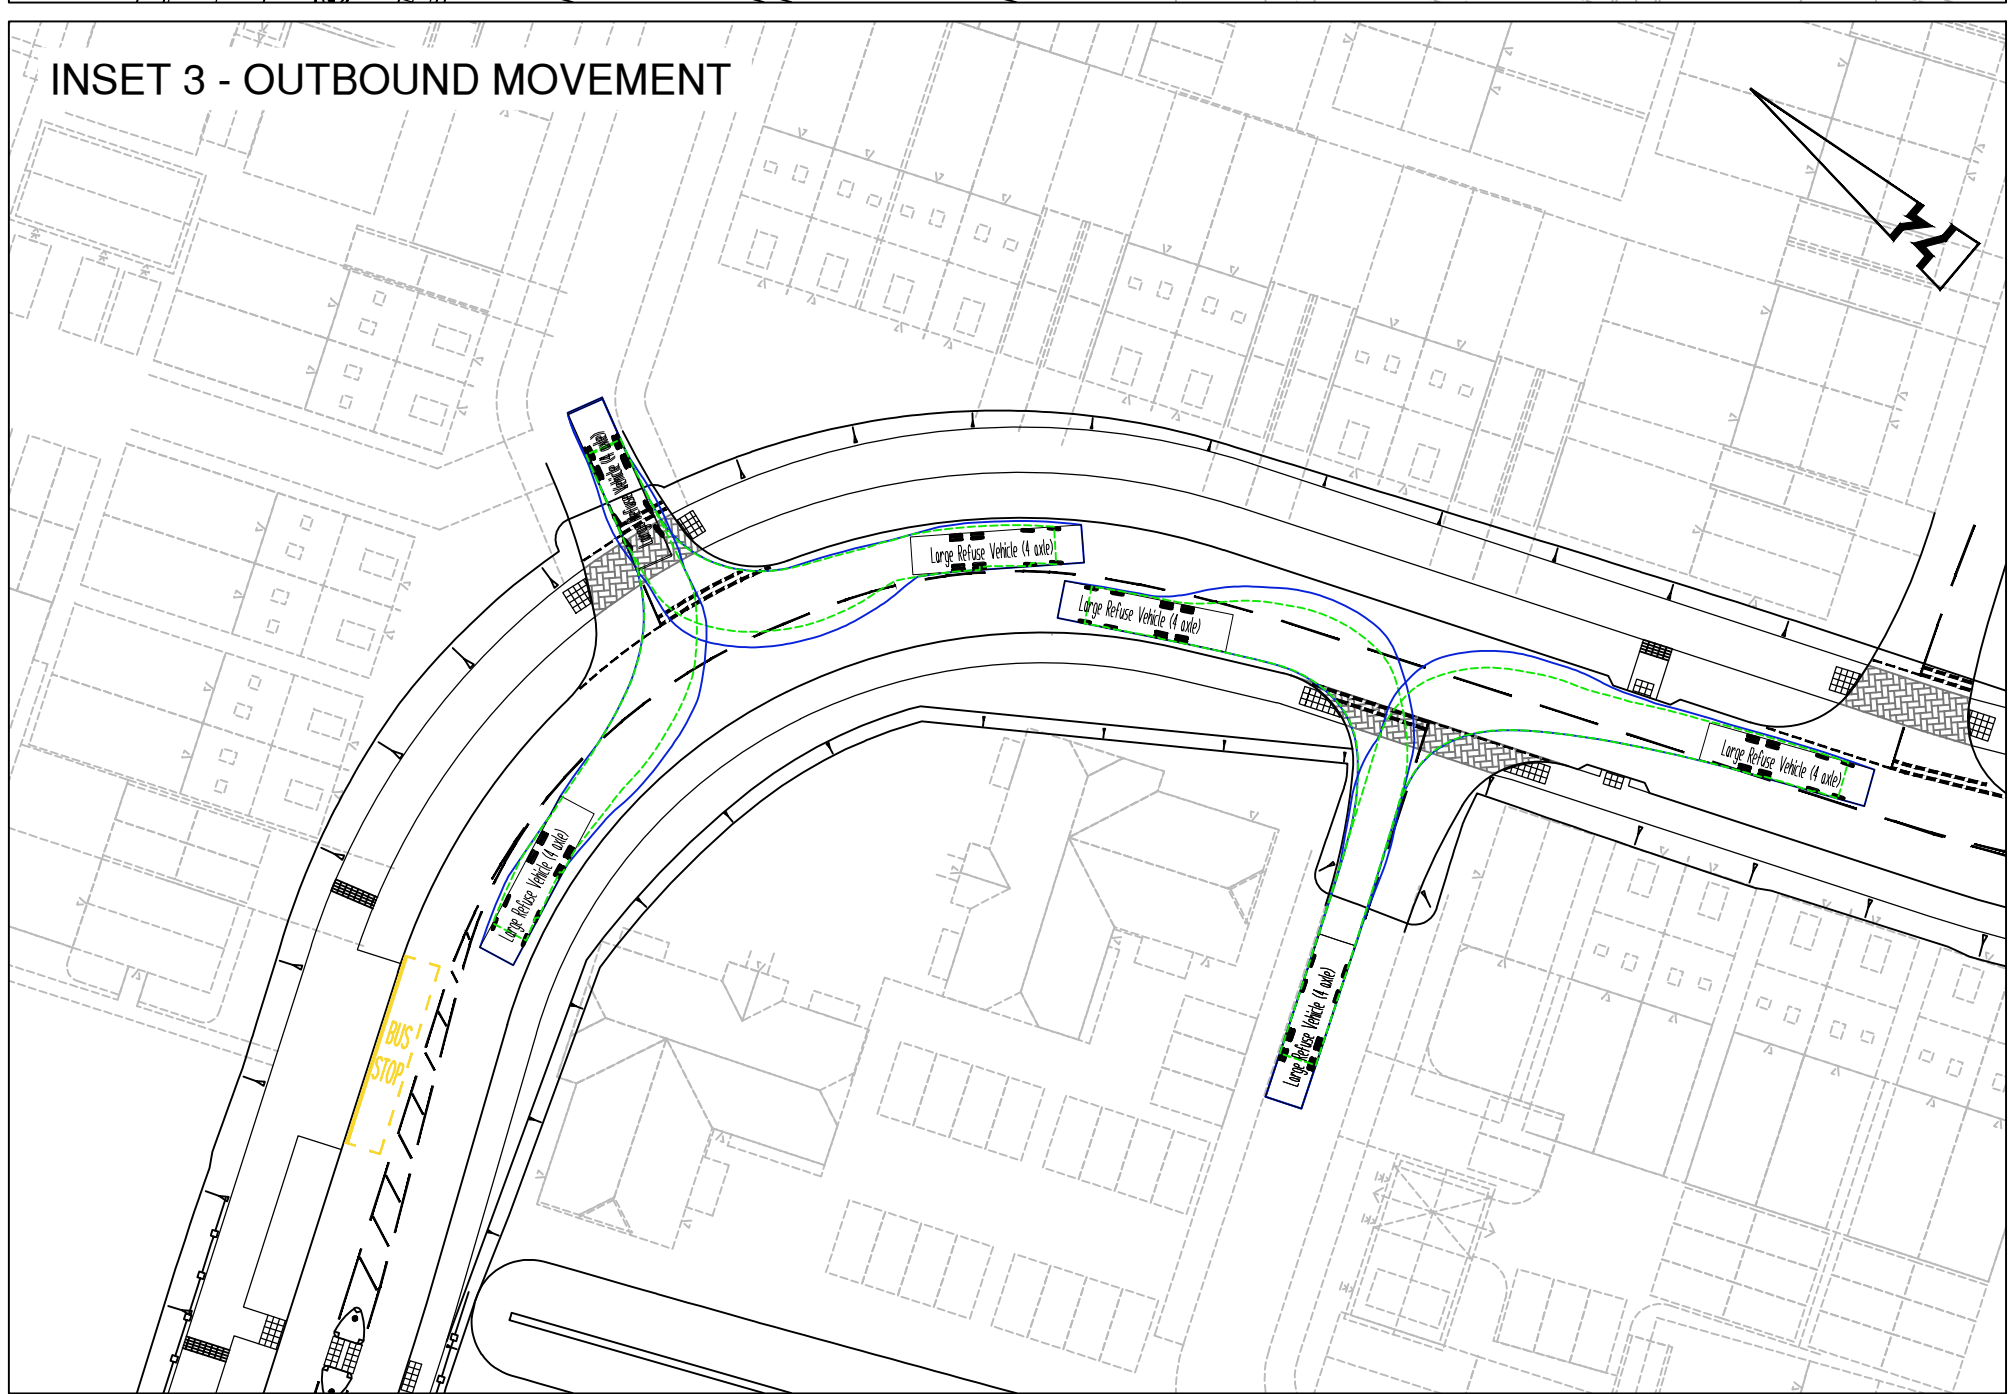
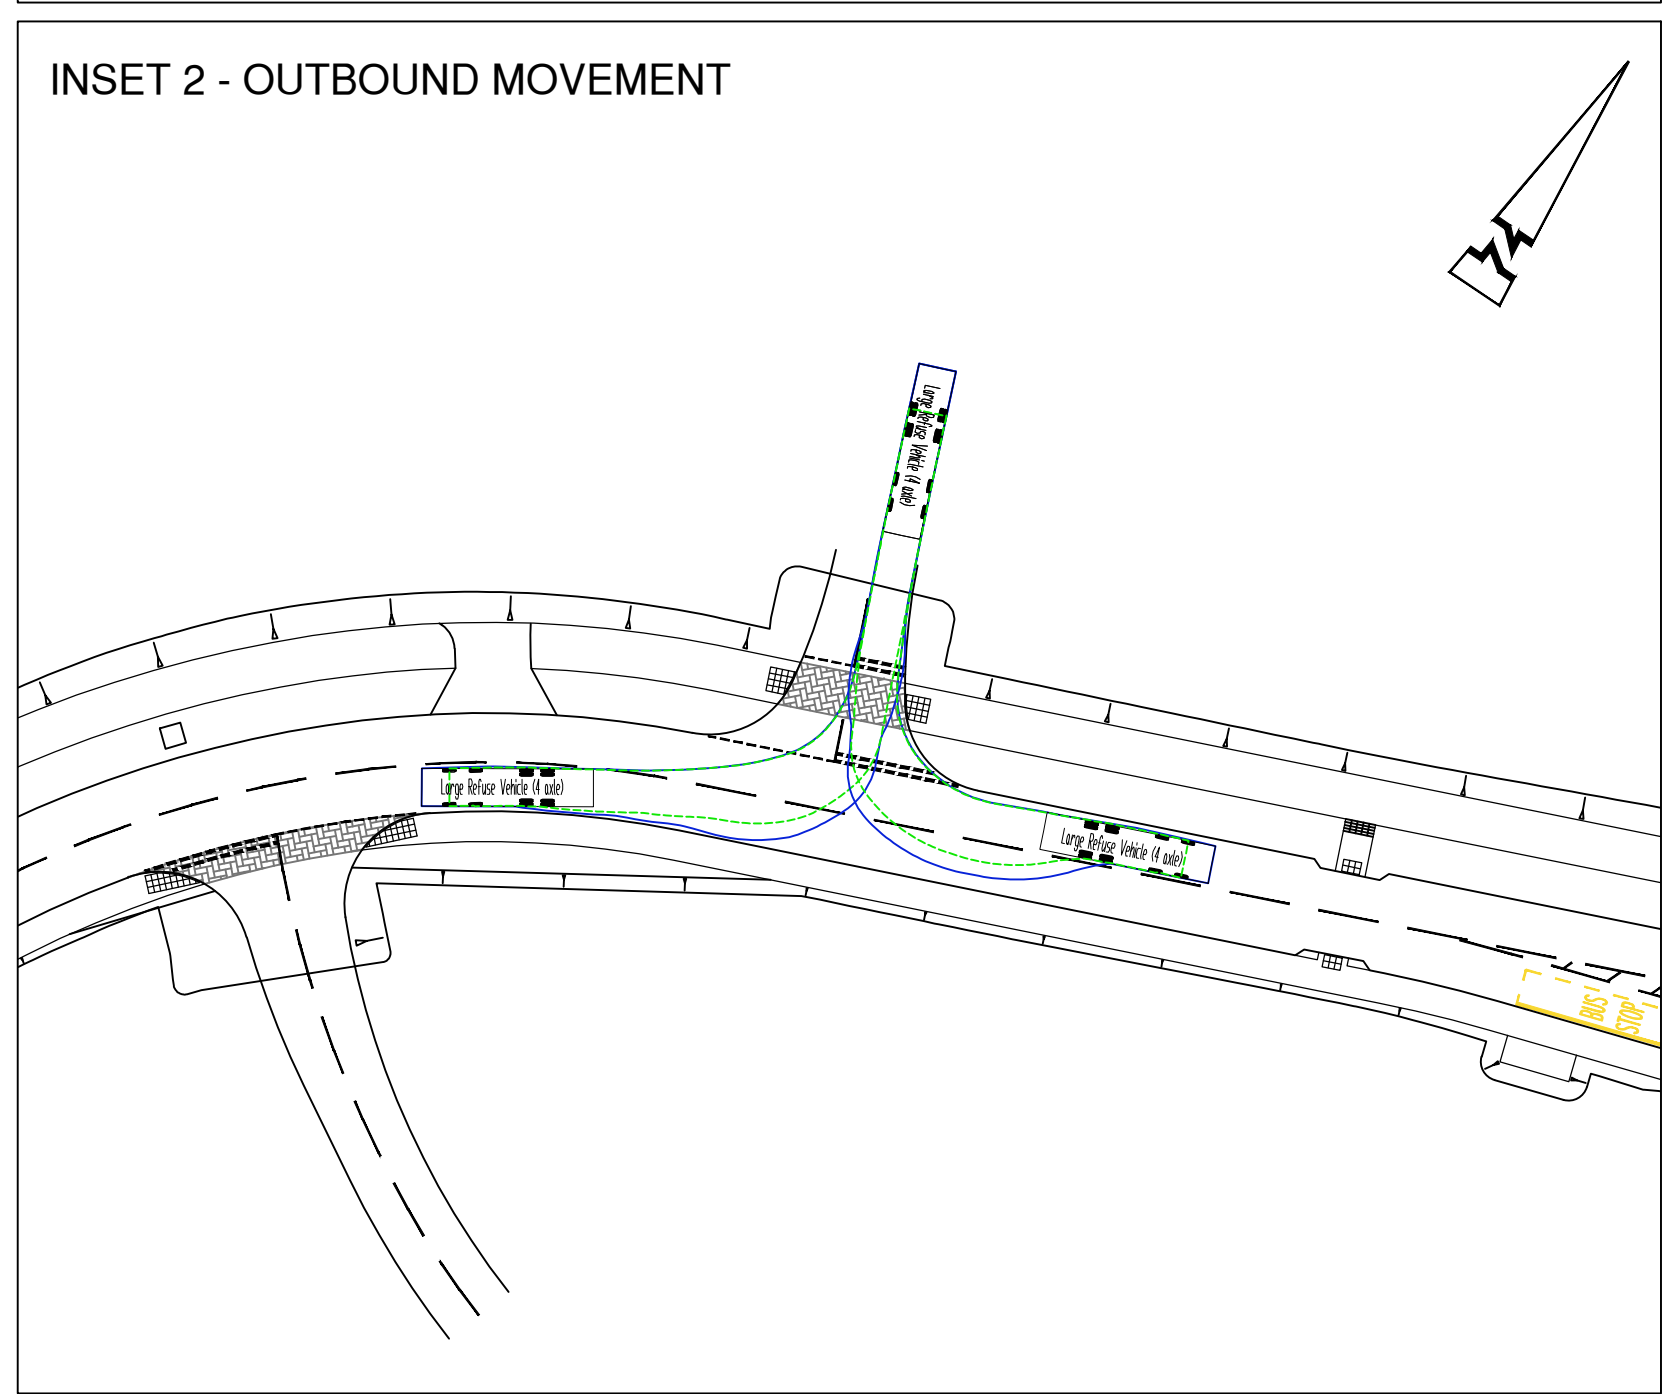
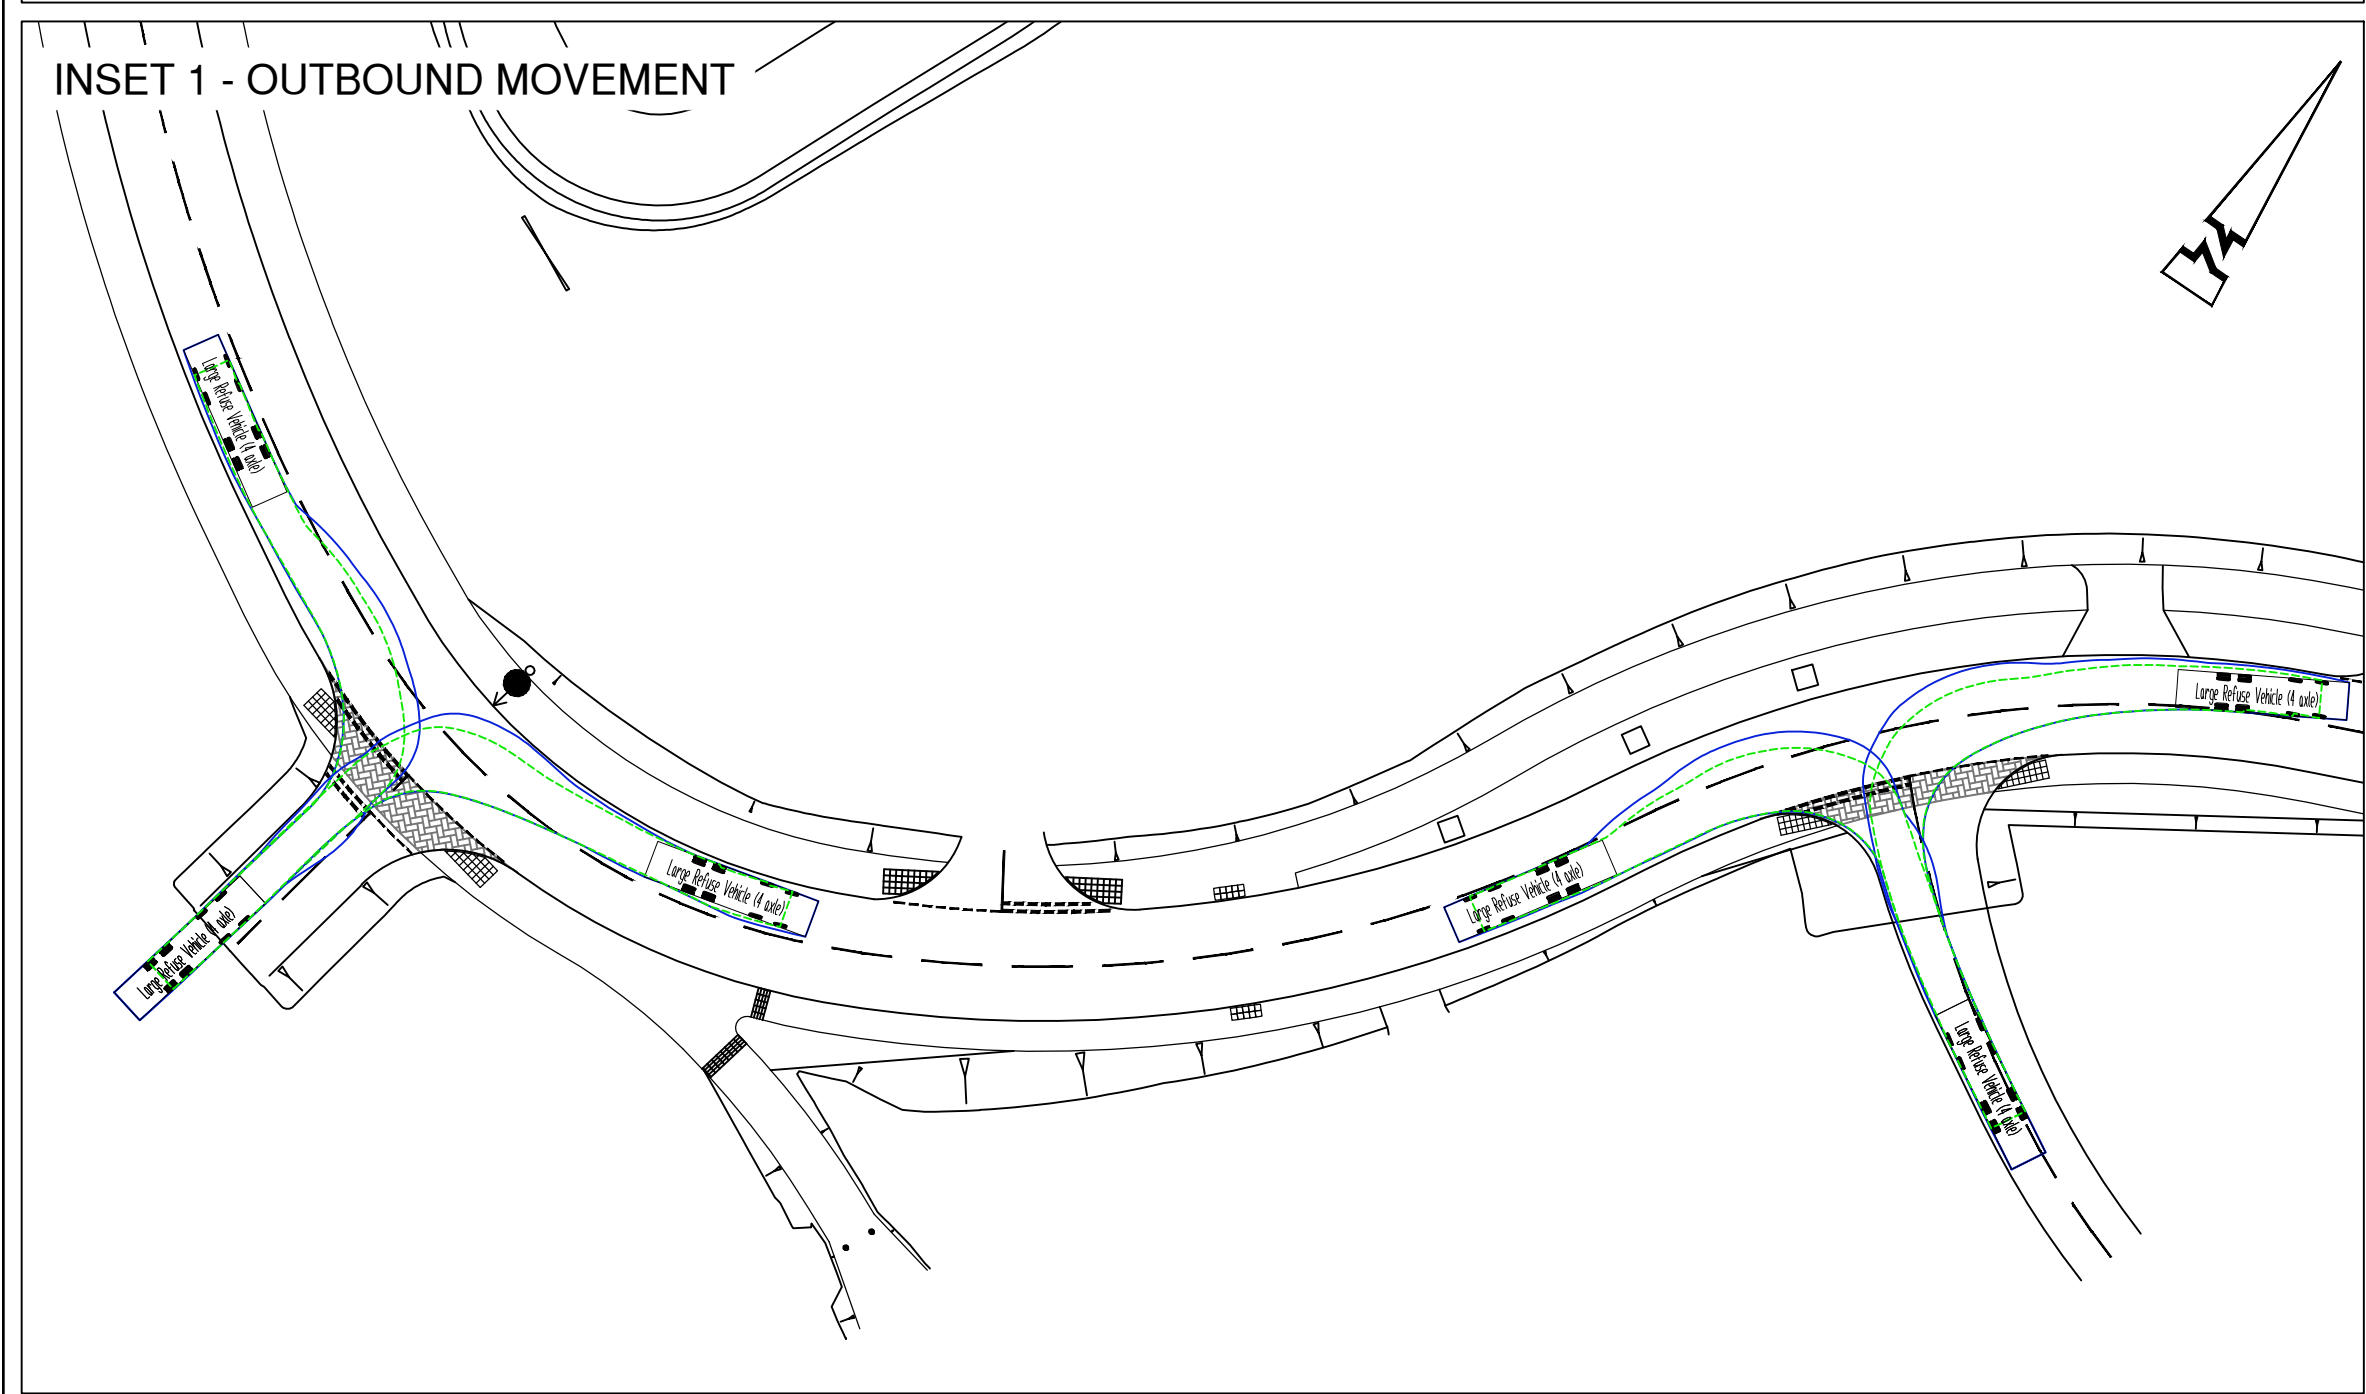
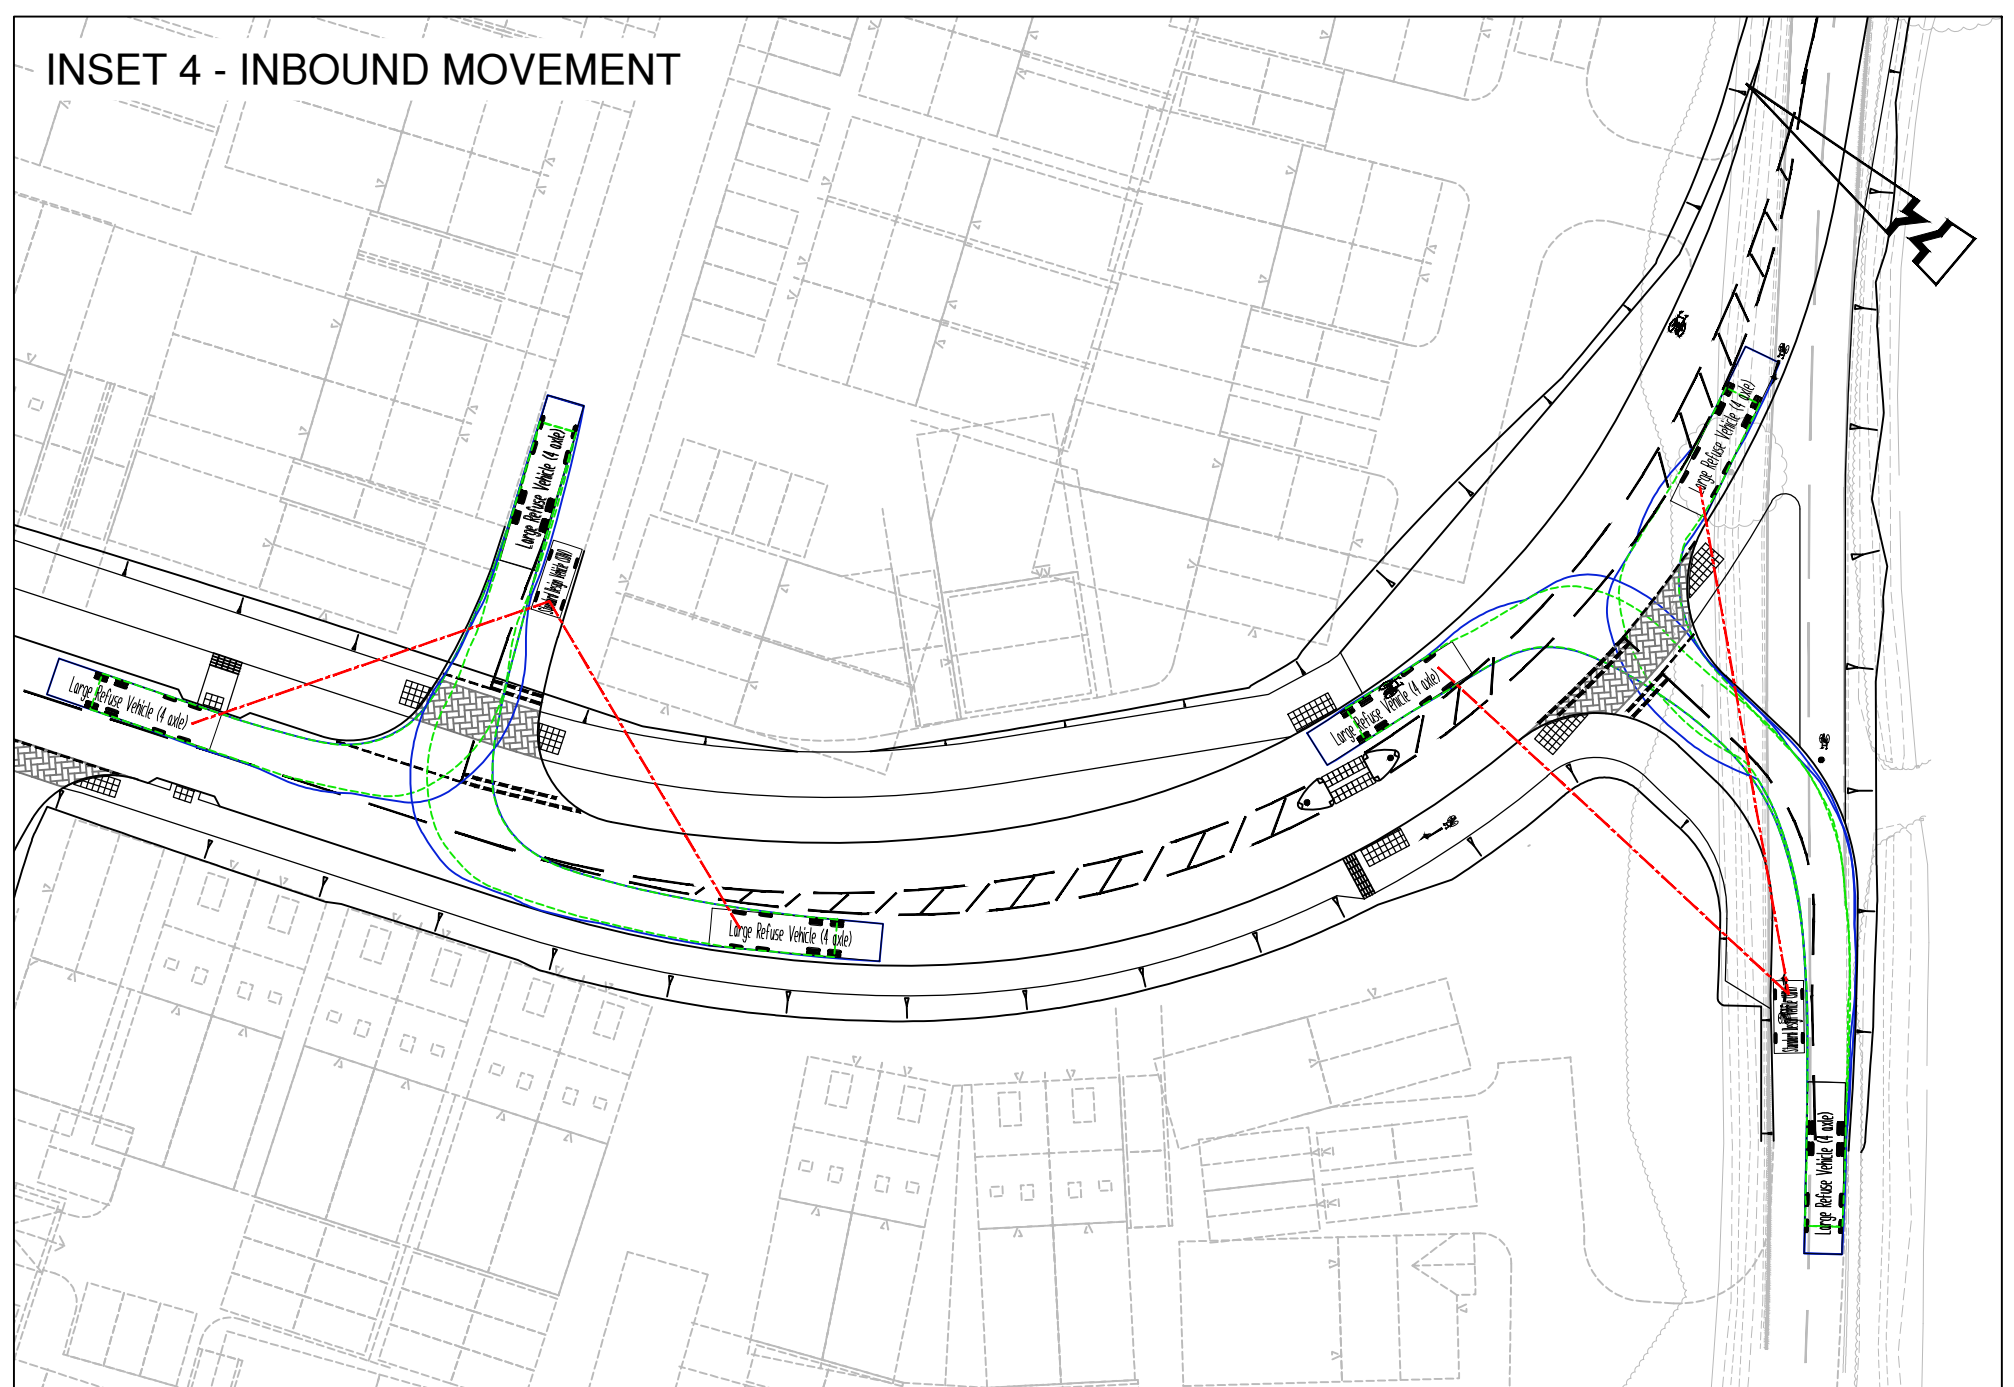
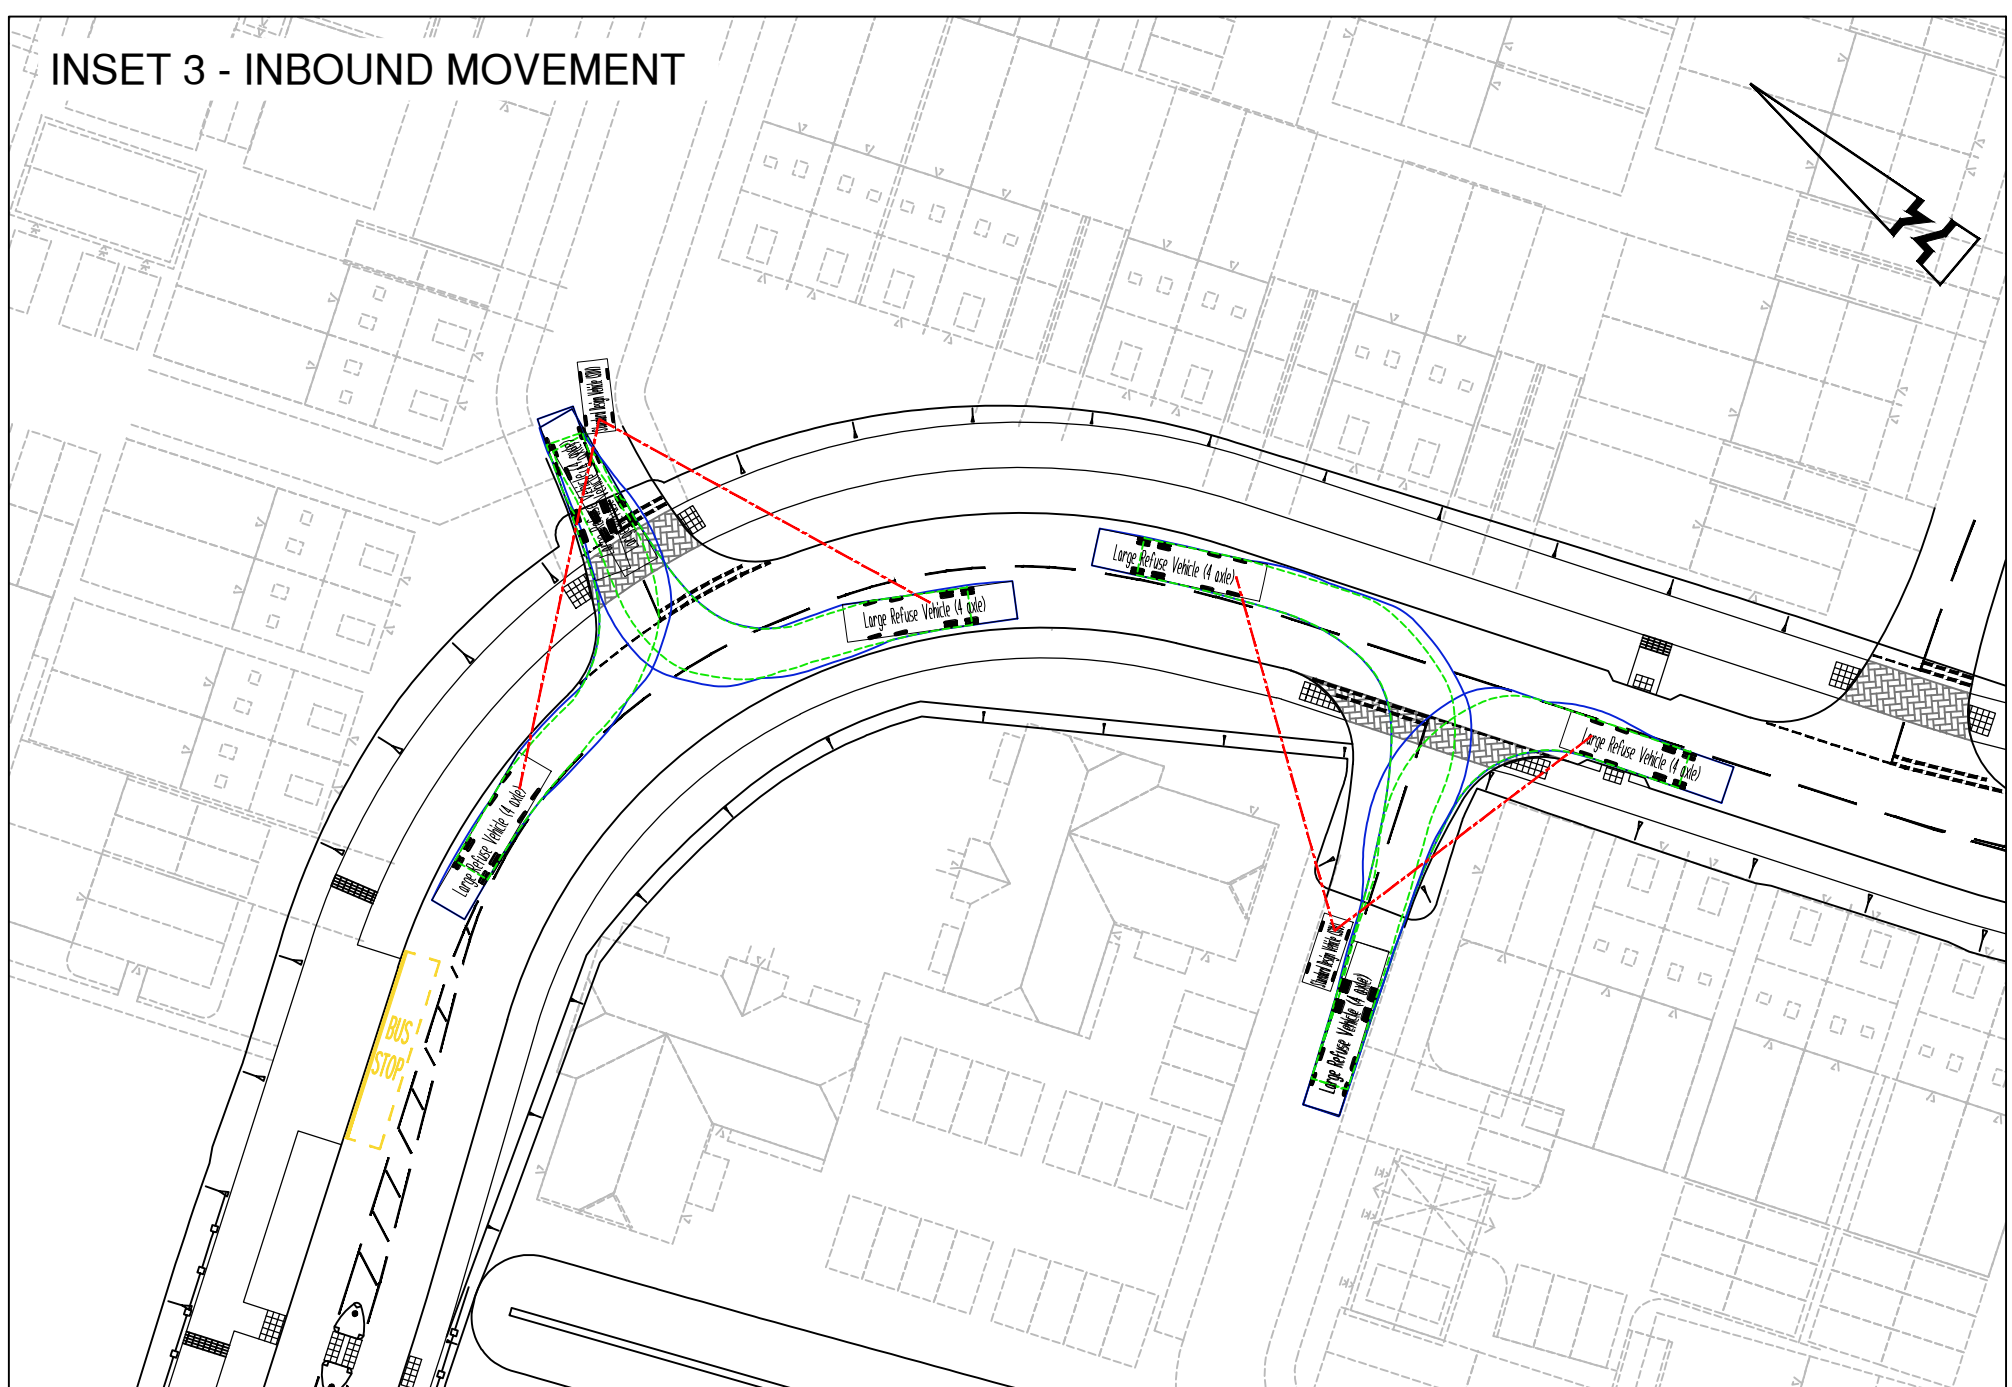
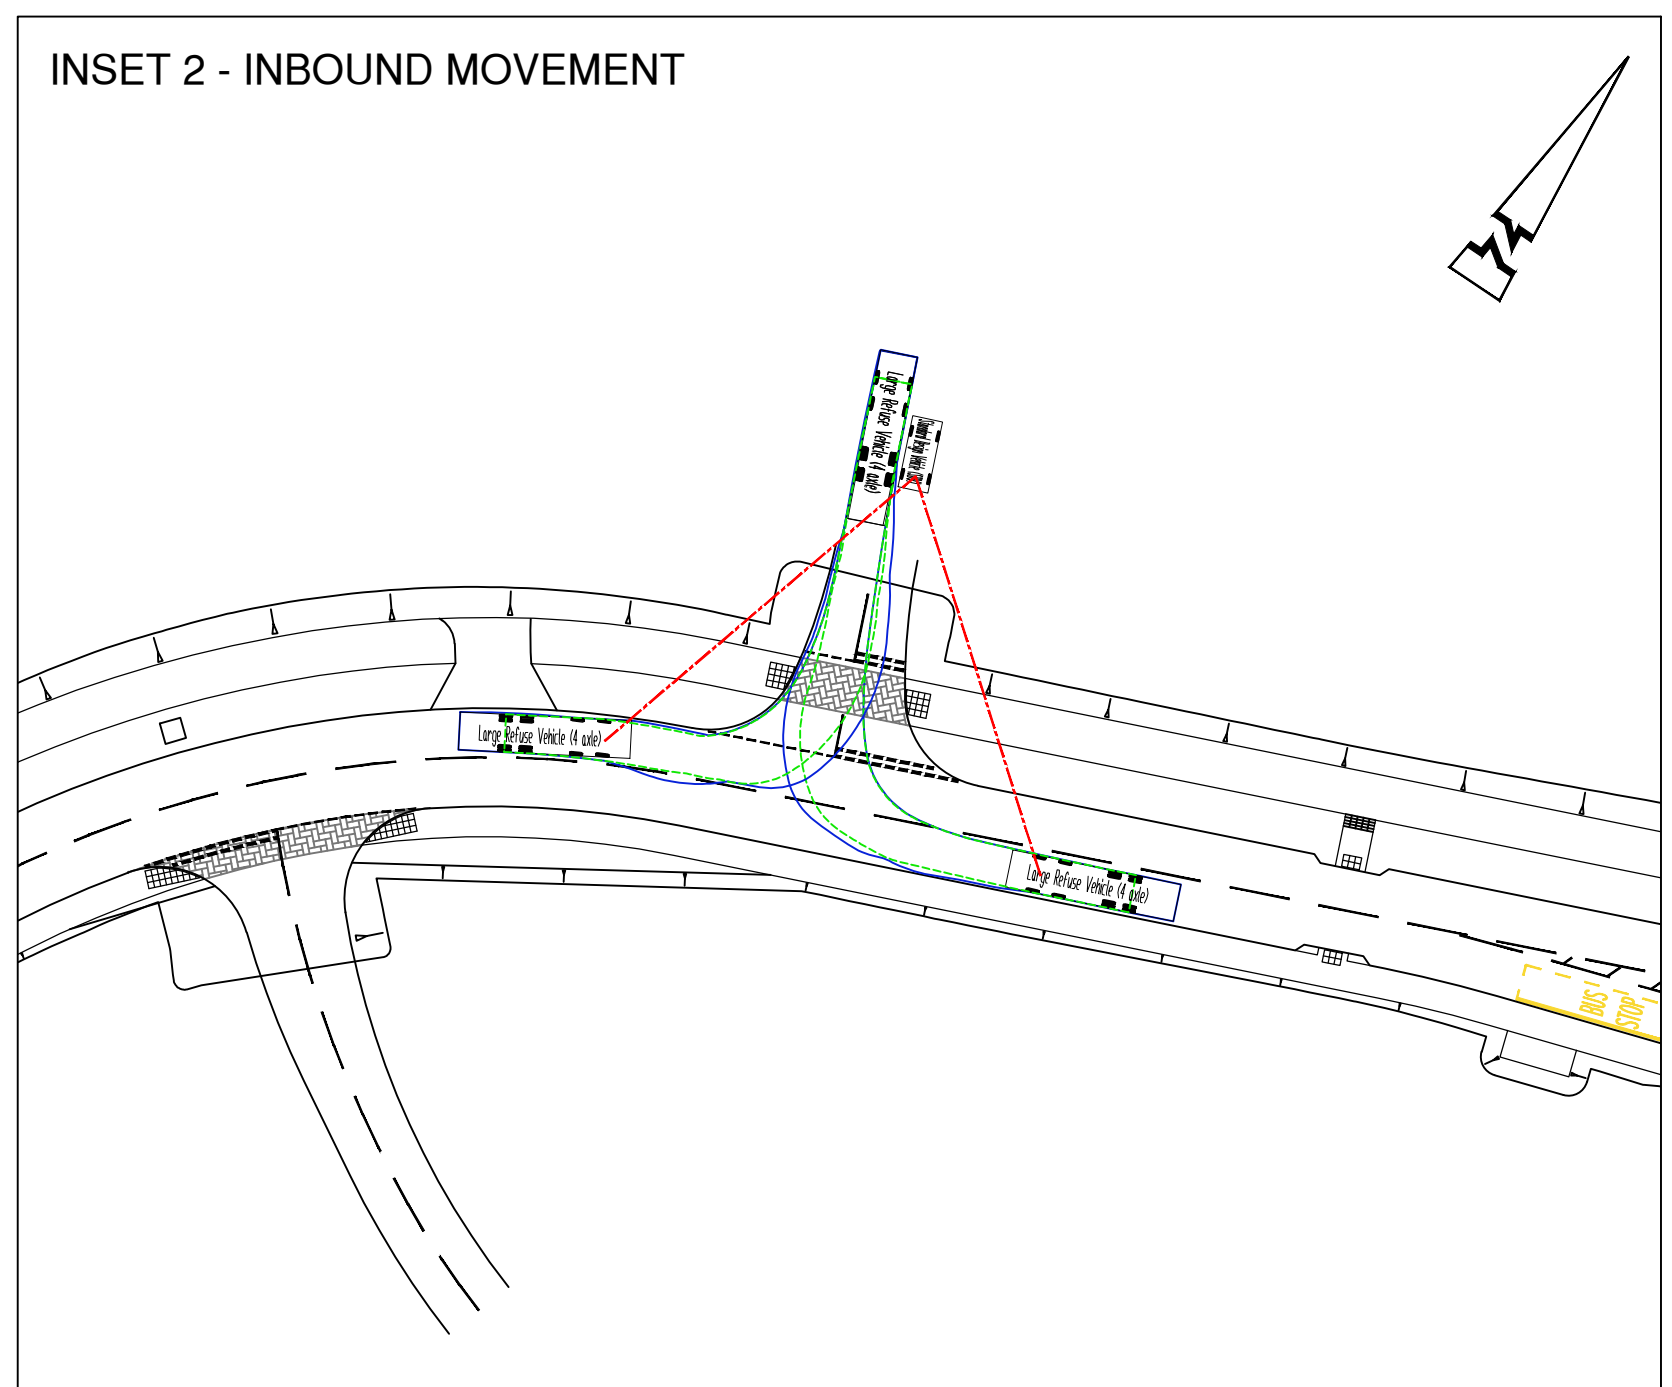
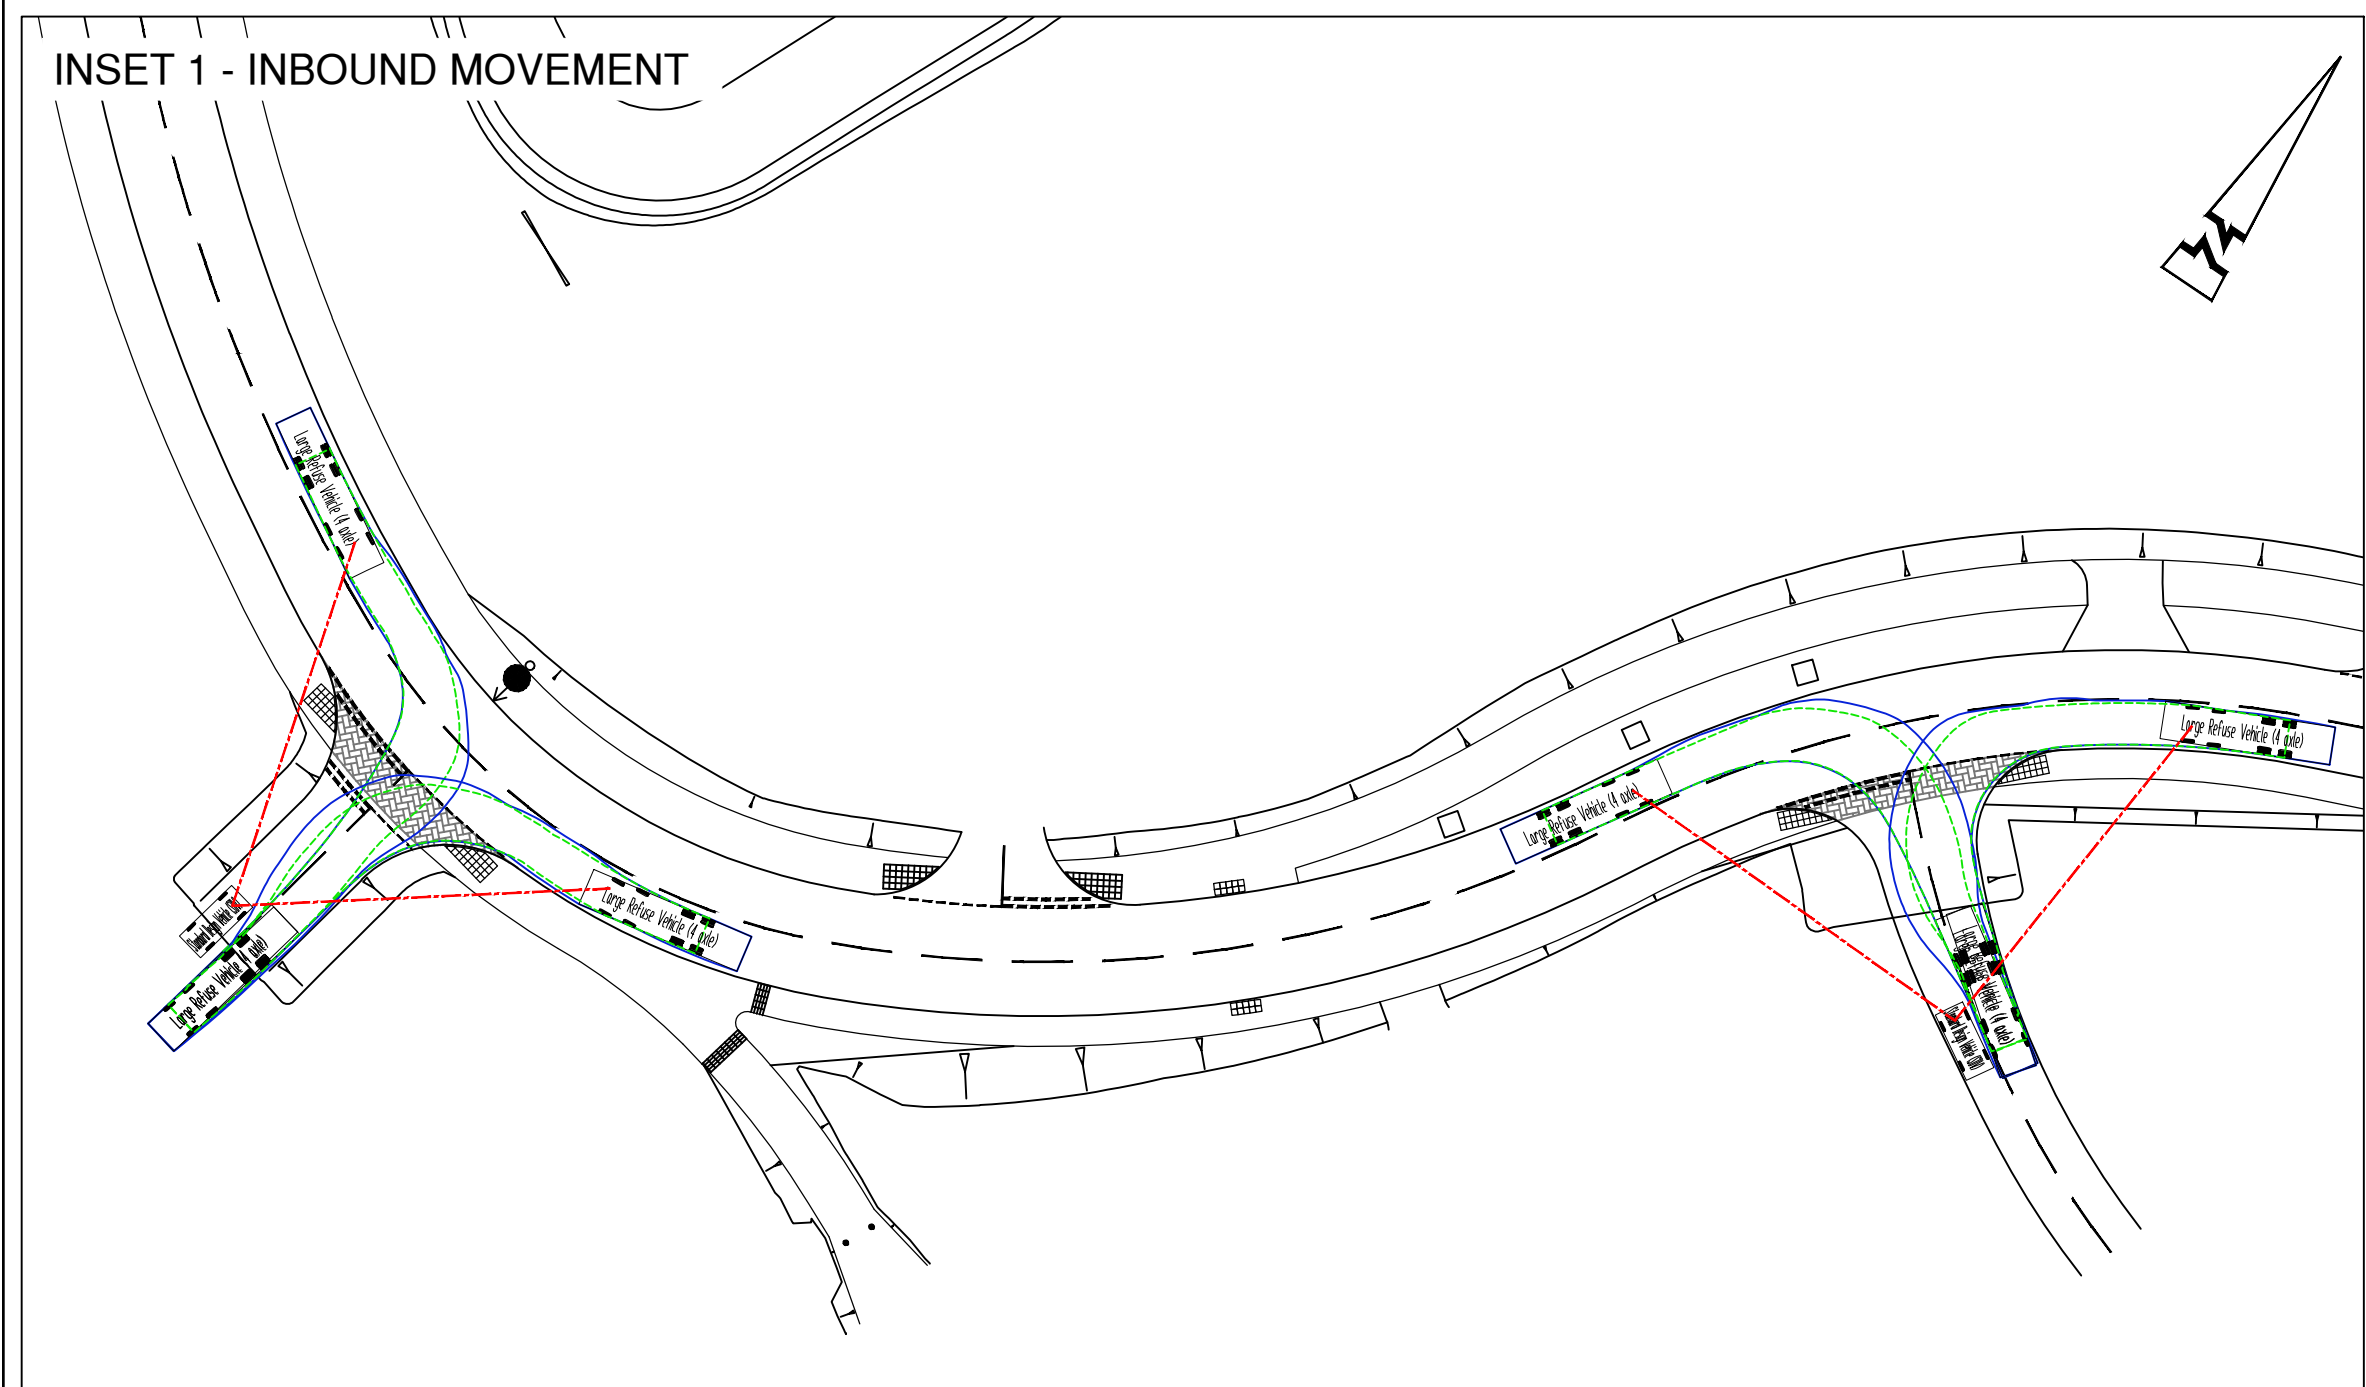


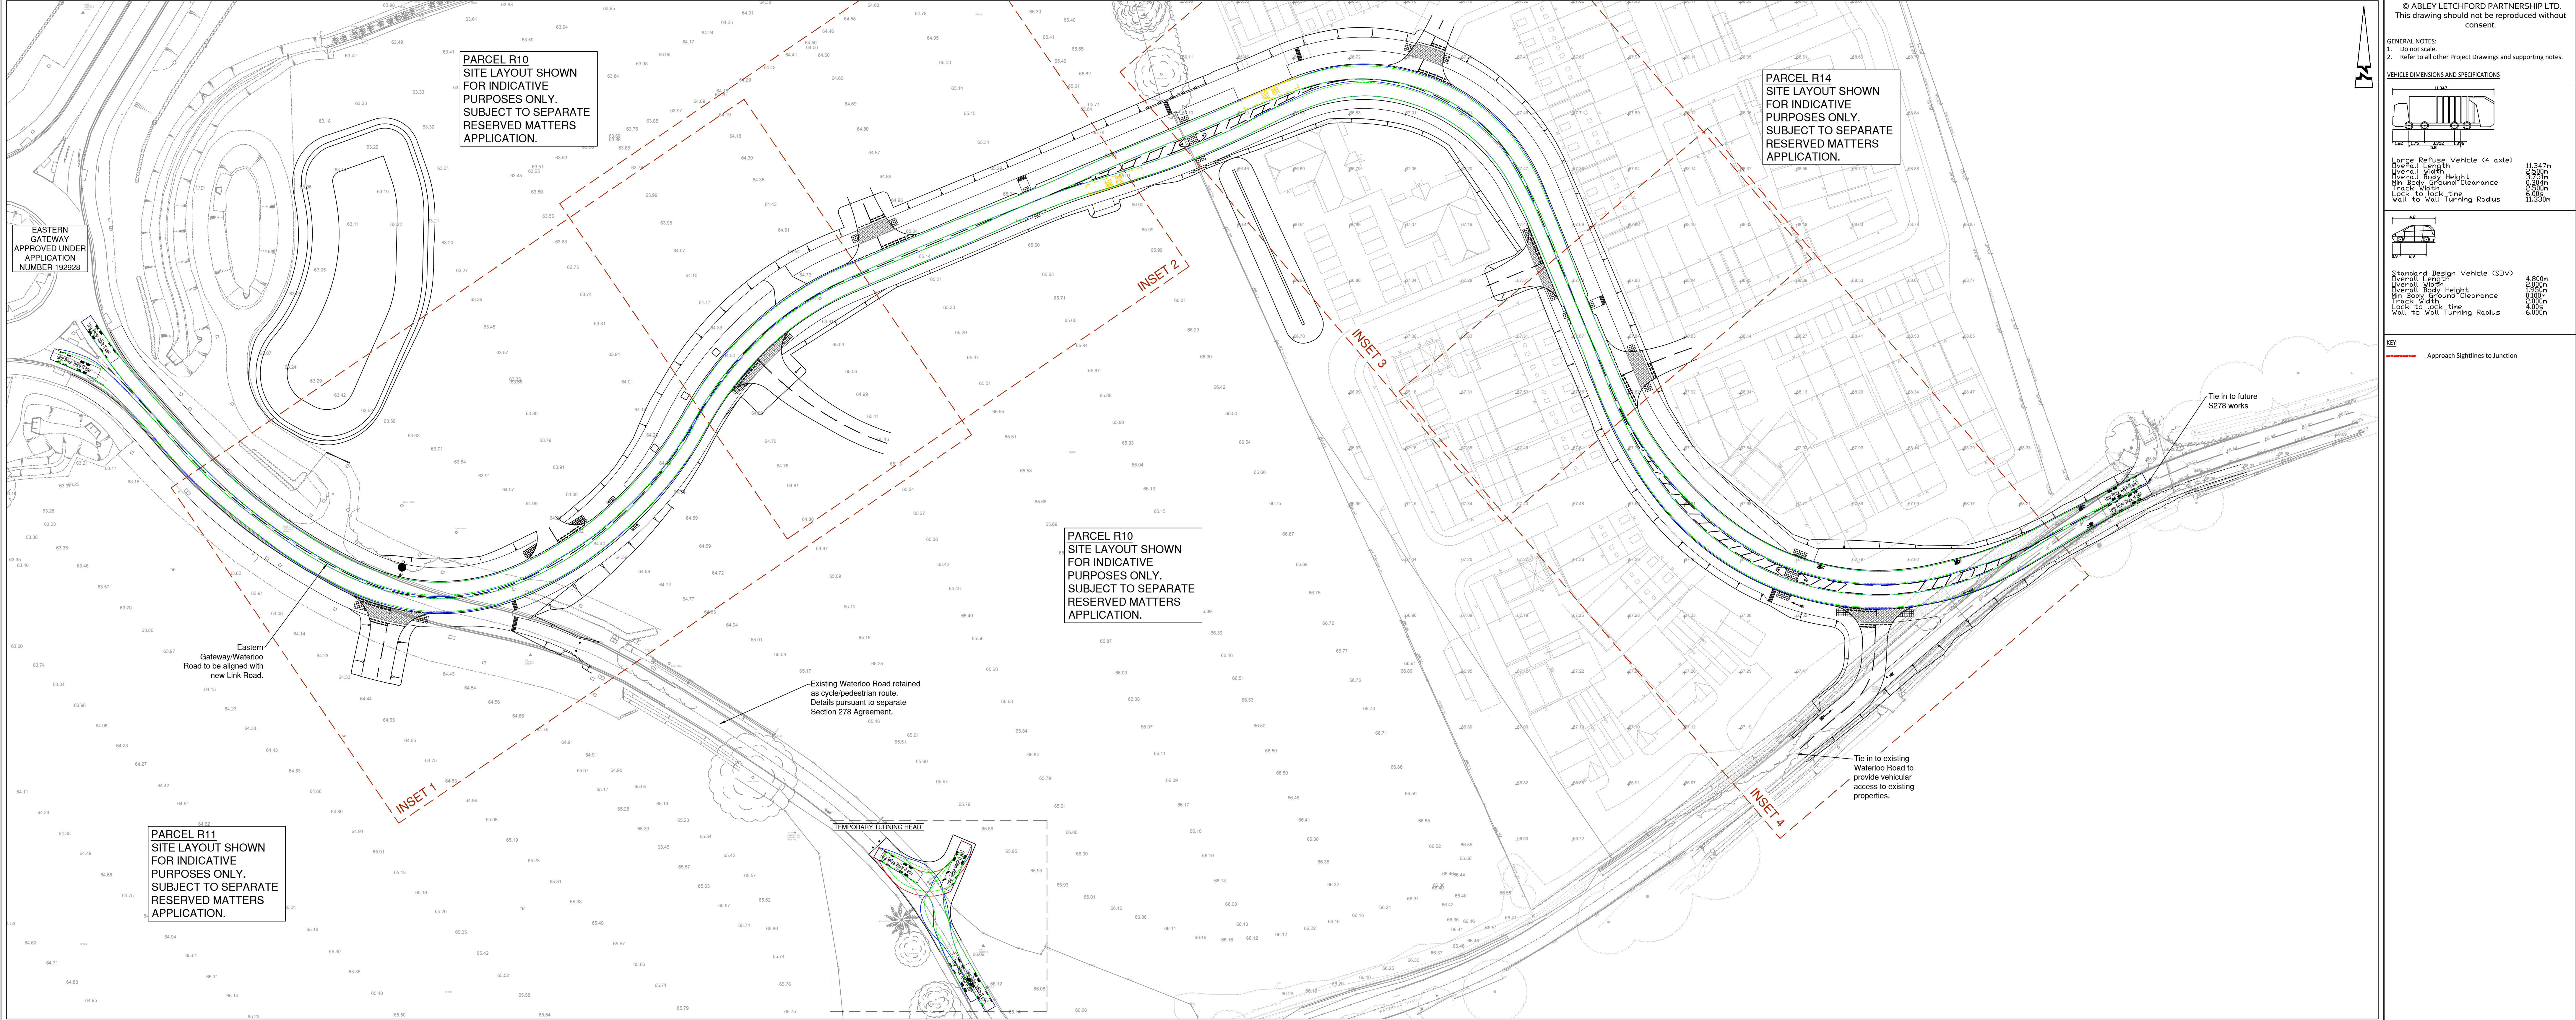

P11 R10.25	ADDITION OF R10 ACCESS ROUTES	RD	RF
P10 R1.25	AMENDED KERBLINE	RD	RF
P5 R2.24	AMENDED WATERLOO ROAD TIE IN	RD	RF
P5 R2.24	AMENDED ROAD MARKING	PR	SM
P7 R1.24	BLOCK PAVING AND ROAD ALIGNMENT AMENDMENTS	PR	SM
P1 R1.24	AMENDMENTS BASED ON WOC COMMENTS	PR	SM
P5 R1.24	AMENDED VEHICLE TRACKING BASED ON WOC COMMENTS	PR	SM
P4 R1.24	AMENDED IN LINE WITH LATEST LAYOUT	AS	CS
P3 R1.24	ADDED REFUSE SWEEP PATH TO TURNING HEAD ON WATERLOO ROAD	AS	EY
P2 R1.24	EASTERN GATEWAY UPDATED	AS	LA
P1 R1.24	FIRST ISSUE	AS	KLW

AL **ABLEY LETCHFORD PARTNERSHIP**
Consulting Engineers

3 Tealgate, Channham Park
Hungerford, Berkshire RG17 0YT
www.alpce.co.uk Tel: 01488 684390

Client
**MILLER HOMES
KIER VENTURES
KINGACRE ESTATES LTD.**

Project
**SOUTH WOKINGHAM SDL
R10-R14 LINK ROAD**

Drawn
**REFUSE VEHICLE
SWEEP PATHS**

Scale

Scale	Date	Project	Checked
1:500 @ A0	JUN 23	AS	KLW

Drawn by
A389-LR-111

Reviewed by
P11