



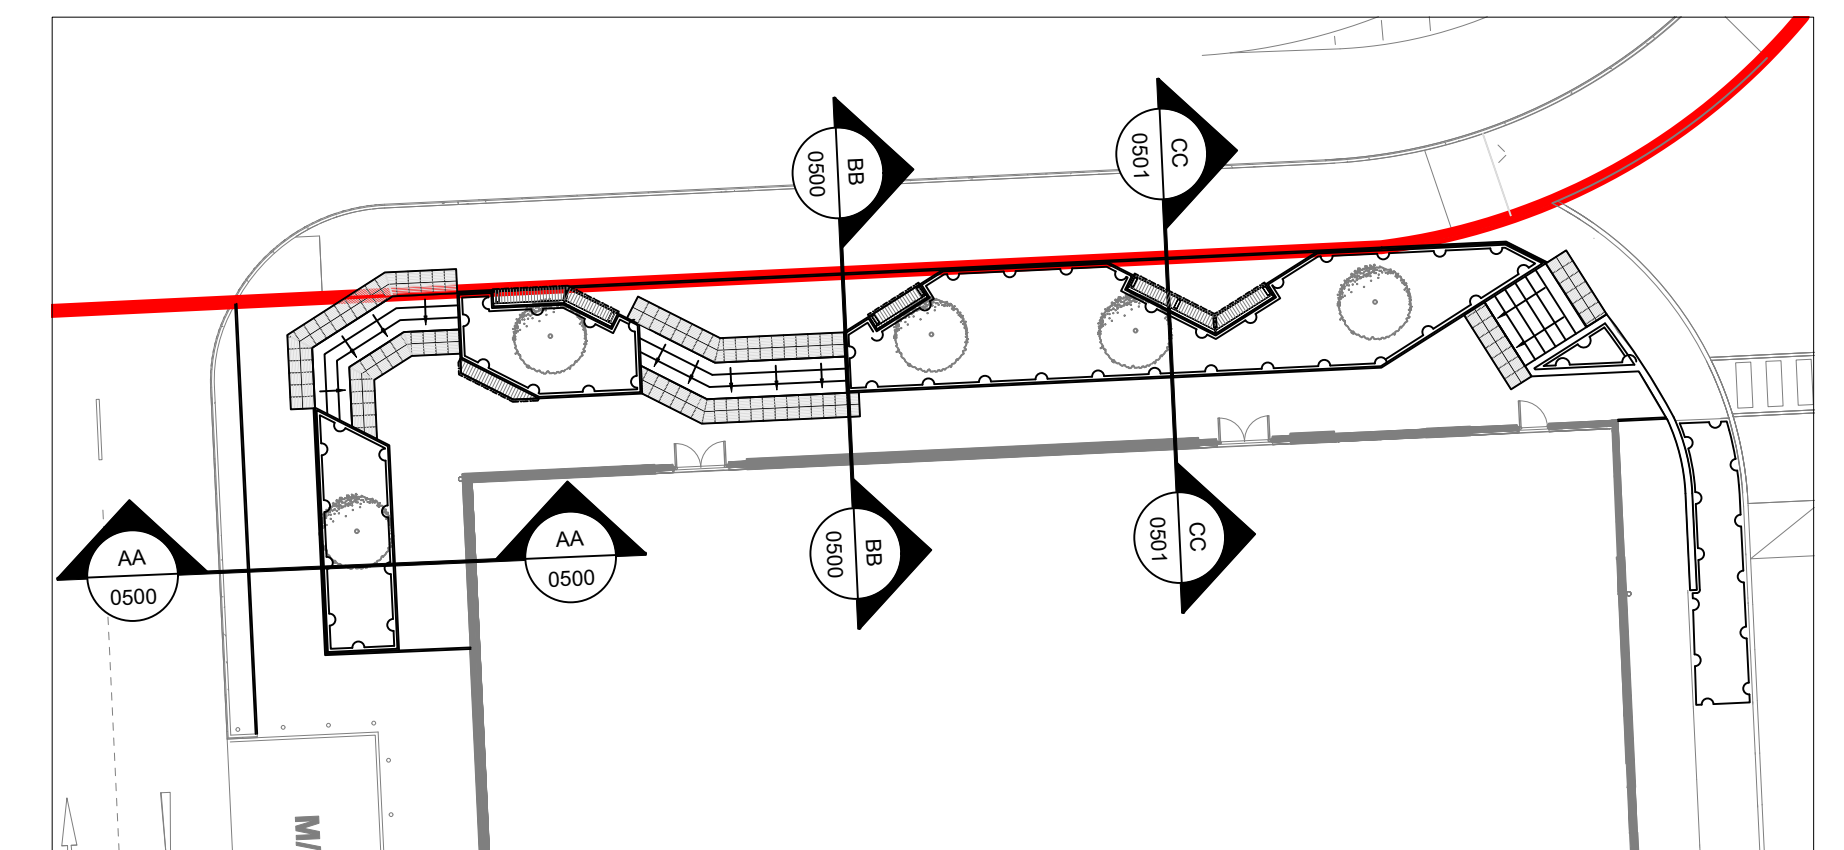

001 SITE SECTION LOCATION PLAN
SCALE: 1:250 @ A1

1. DRAWING INFORMATION
 - 1.1. DRAWING BASED ON: J241270-GCL-ZZ-ZZ-D-L-0100, PUBLIC REALM GENERAL ARRANGEMENT PLAN BY GROUND CONTROL PROFESSIONAL SERVICES
 - 1.2. DRAWING TO BE READ IN CONJUNCTION WITH THE FOLLOWING GROUND CONTROL PROFESSIONAL SERVICES' DRAWINGS AND DOCUMENTS:
 - J241270-GCL-ZZ-ZZ-D-L-0100 - PUBLIC REALM GENERAL ARRANGEMENT PLAN
 - J241270-GCL-ZZ-ZZ-D-L-0400 - SOFT LANDSCAPE DETAILS
 - J241270-GCL-ZZ-ZZ-D-L-0402 - HARD LANDSCAPE DETAILS
 - J241270-GCL-ZZ-ZZ-T-L-0600 - NBS LANDSCAPE SPECIFICATION
 - J241270-GCL-ZZ-ZZ-T-L-0800 - DESIGNER'S RISK ASSESSMENT
 - 1.3. ALL OTHER HARD LANDSCAPE WORKS AND BOUNDARY TREATMENTS SPECIFIED BY OTHERS.

C01	Tender Issue	20/01/2025	AN	CC
P01	1st issue	23/12/2024	AN	CC
Rev	Changes	Date	DR by	AP by

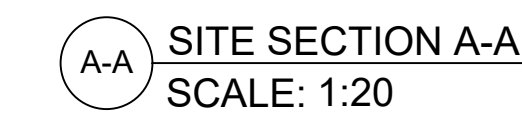

Ground Control Ltd., Kingfisher House, Radford Way, Billericay, Essex, CM12 0EQ
T: 01277 650 697 E: info@ground-control.co.uk www.ground-control.co.uk

Client _____

BASE BUILD SERVICES LTD

Project (Address)

SAINSBURY'S ARBORFIELD
NINE MILE EXT, READING, RG2 9GB

Drawing title

**PUBLIC REALM
LANDSCAPE SECTIONS**

Drawing No.	REBA Stage	Status	Rev
J241270-GCL-ZZ-ZZ-D-L-0500	4	-	C01
GC Project ID	Issue status		
J241270	TENDER		
Scale(s)	1st Issue Date	Drawn by	Checked by
1:20 @ A1	23/12/2024	AN	CC

Notes:

1. © This drawing is the copyright of Ground Control Ltd and cannot be reproduced in any form without express consent of the company.
2. Do not scale off this drawing. All written dimensions are to be checked on site prior to commencing works.
3. All discrepancies, errors or omissions are to be reported for clarification before proceeding.

