


Copyright and ownership of this drawing is vested in KWF Design whose prior written consent is required for its use, reproduction or for publication to any third party.  
all rights reserved by the law of copyright and by international copyright conventions are reserved to KWF and may be protected by court proceedings for damages and/or injunctions and costs.

Do not scale this drawing  
All written dimensions are in millimetres  
Any inconsistencies to be reported to the designer immediately


© KWF Design

Key Plan  
not to scale

1. Wet dock
1. Steel column powder-coated in anthracite grey
  2. Steel beam powder-coated in anthracite grey
  3. Metal balustrade
  4. Glass balustrade
  5. Thermally efficient glazing in slimline dark grey frame
  6. Charred timber cladding in dark grey
  7. Steel vertical privacy screen powder coated anthracite grey
  8. Metal roof cladding spray painted anthracite grey
  9. Open stringer timber treads on steel beams beneath
  10. Entrance door in dark grey

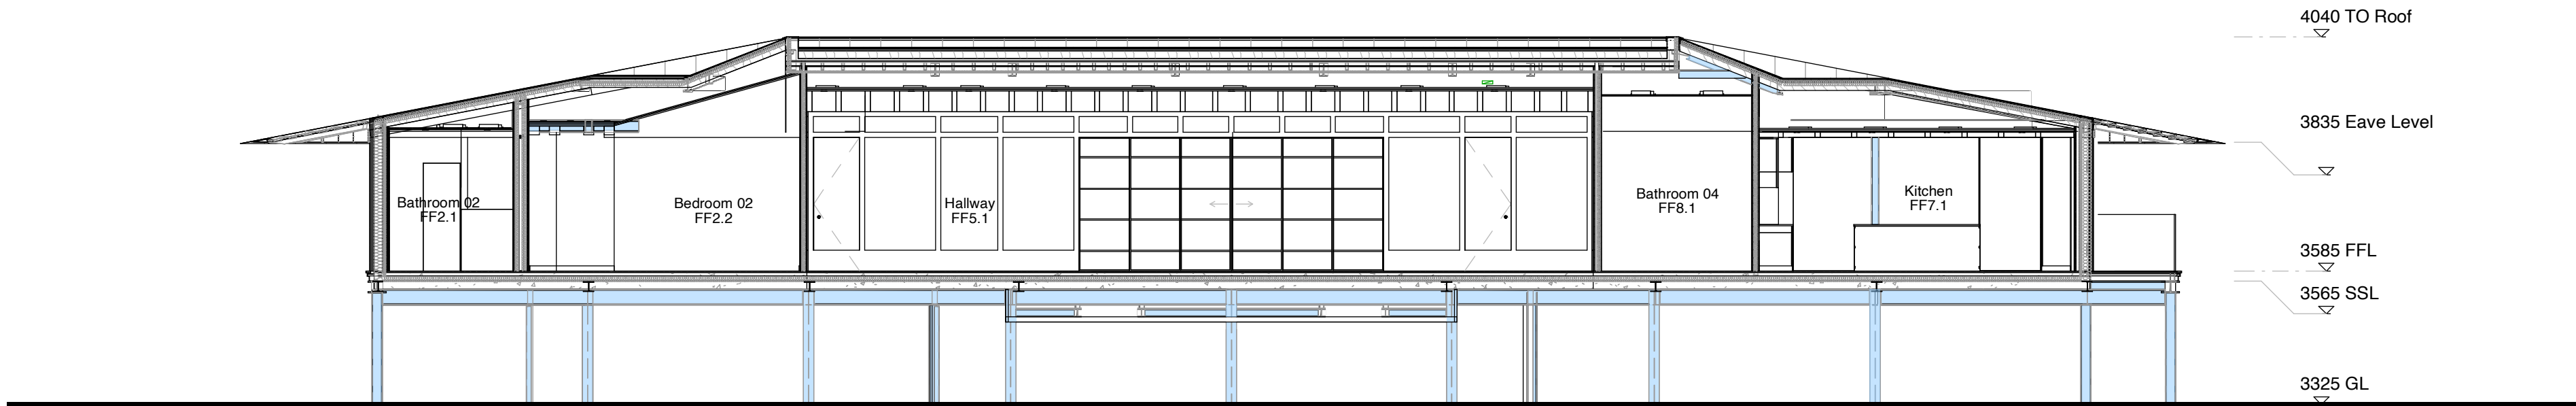

1  
300  
Proposed Section A-A  
1 : 100

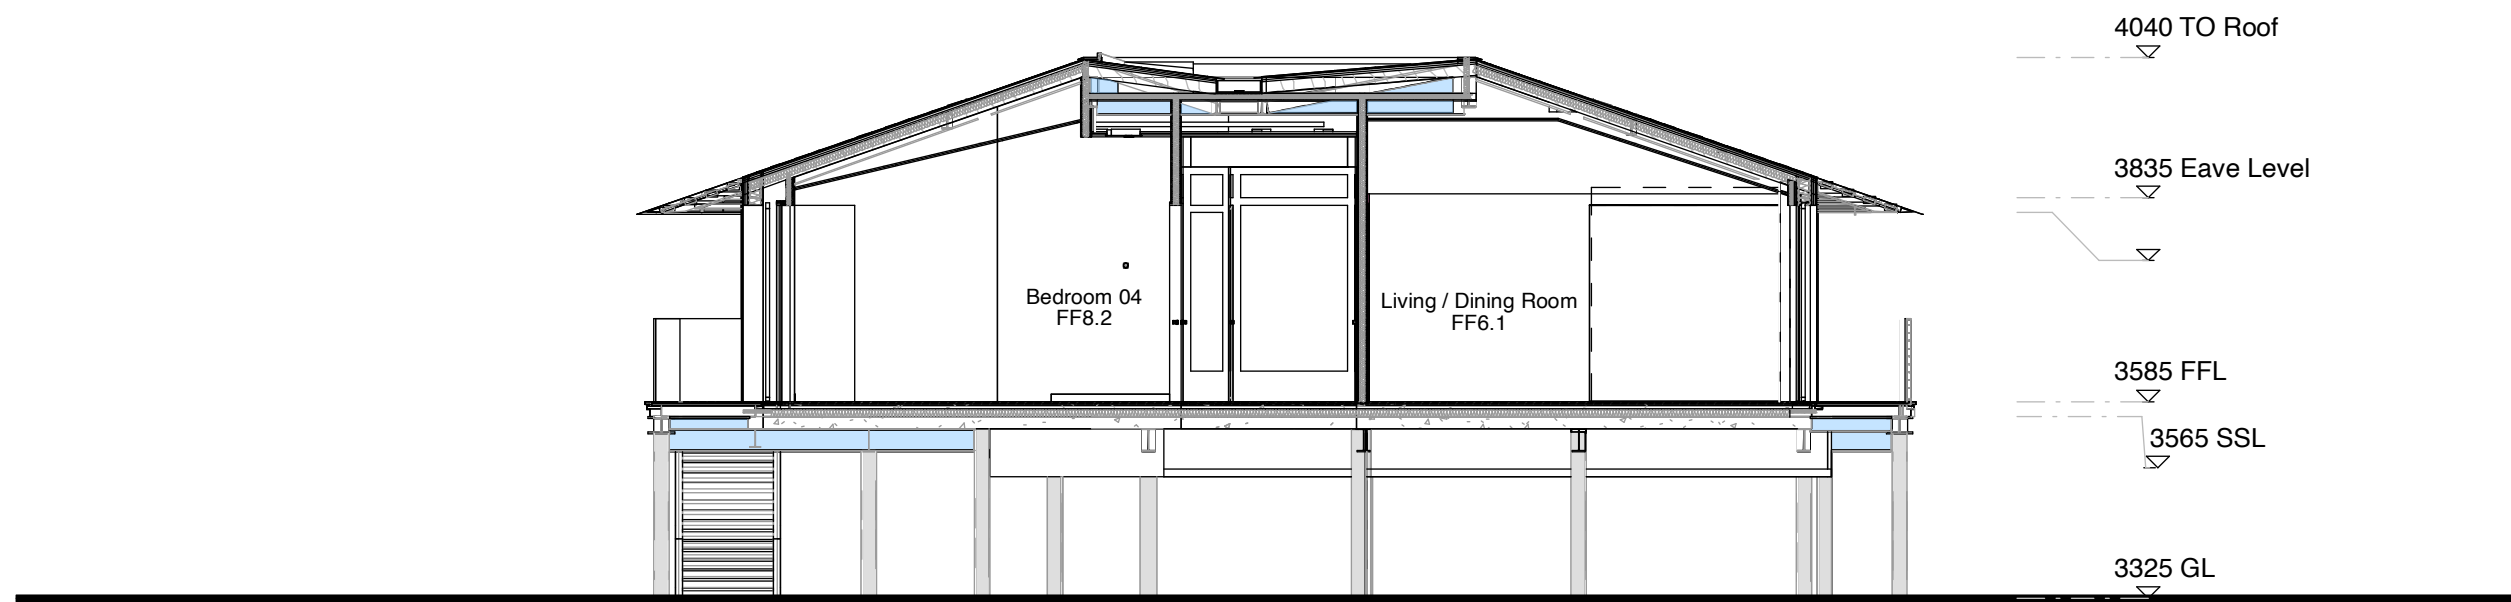

2  
300  
Proposed Section B-B  
1 : 100



KWF DESIGN

7 Queripel House  
Duke of York Square  
Kings Road  
London SW3 4LY  
M: 0788 778 7770

Kerry@KWFDesign.co.uk

TITLE Proposed Section A-A and B-B - For Planning

|             |                       |       |            |
|-------------|-----------------------|-------|------------|
| CLIENT      | Shuttleworth Road Ltd | DATE  | 16.12.24   |
| PROJECT     | Loddon House          | SCALE | 1:100 @ A1 |
| DRAWING NO. | 2010 - P - 300        | REV   | D          |

DRAWN BY: EL CHECKED BY: KWF