


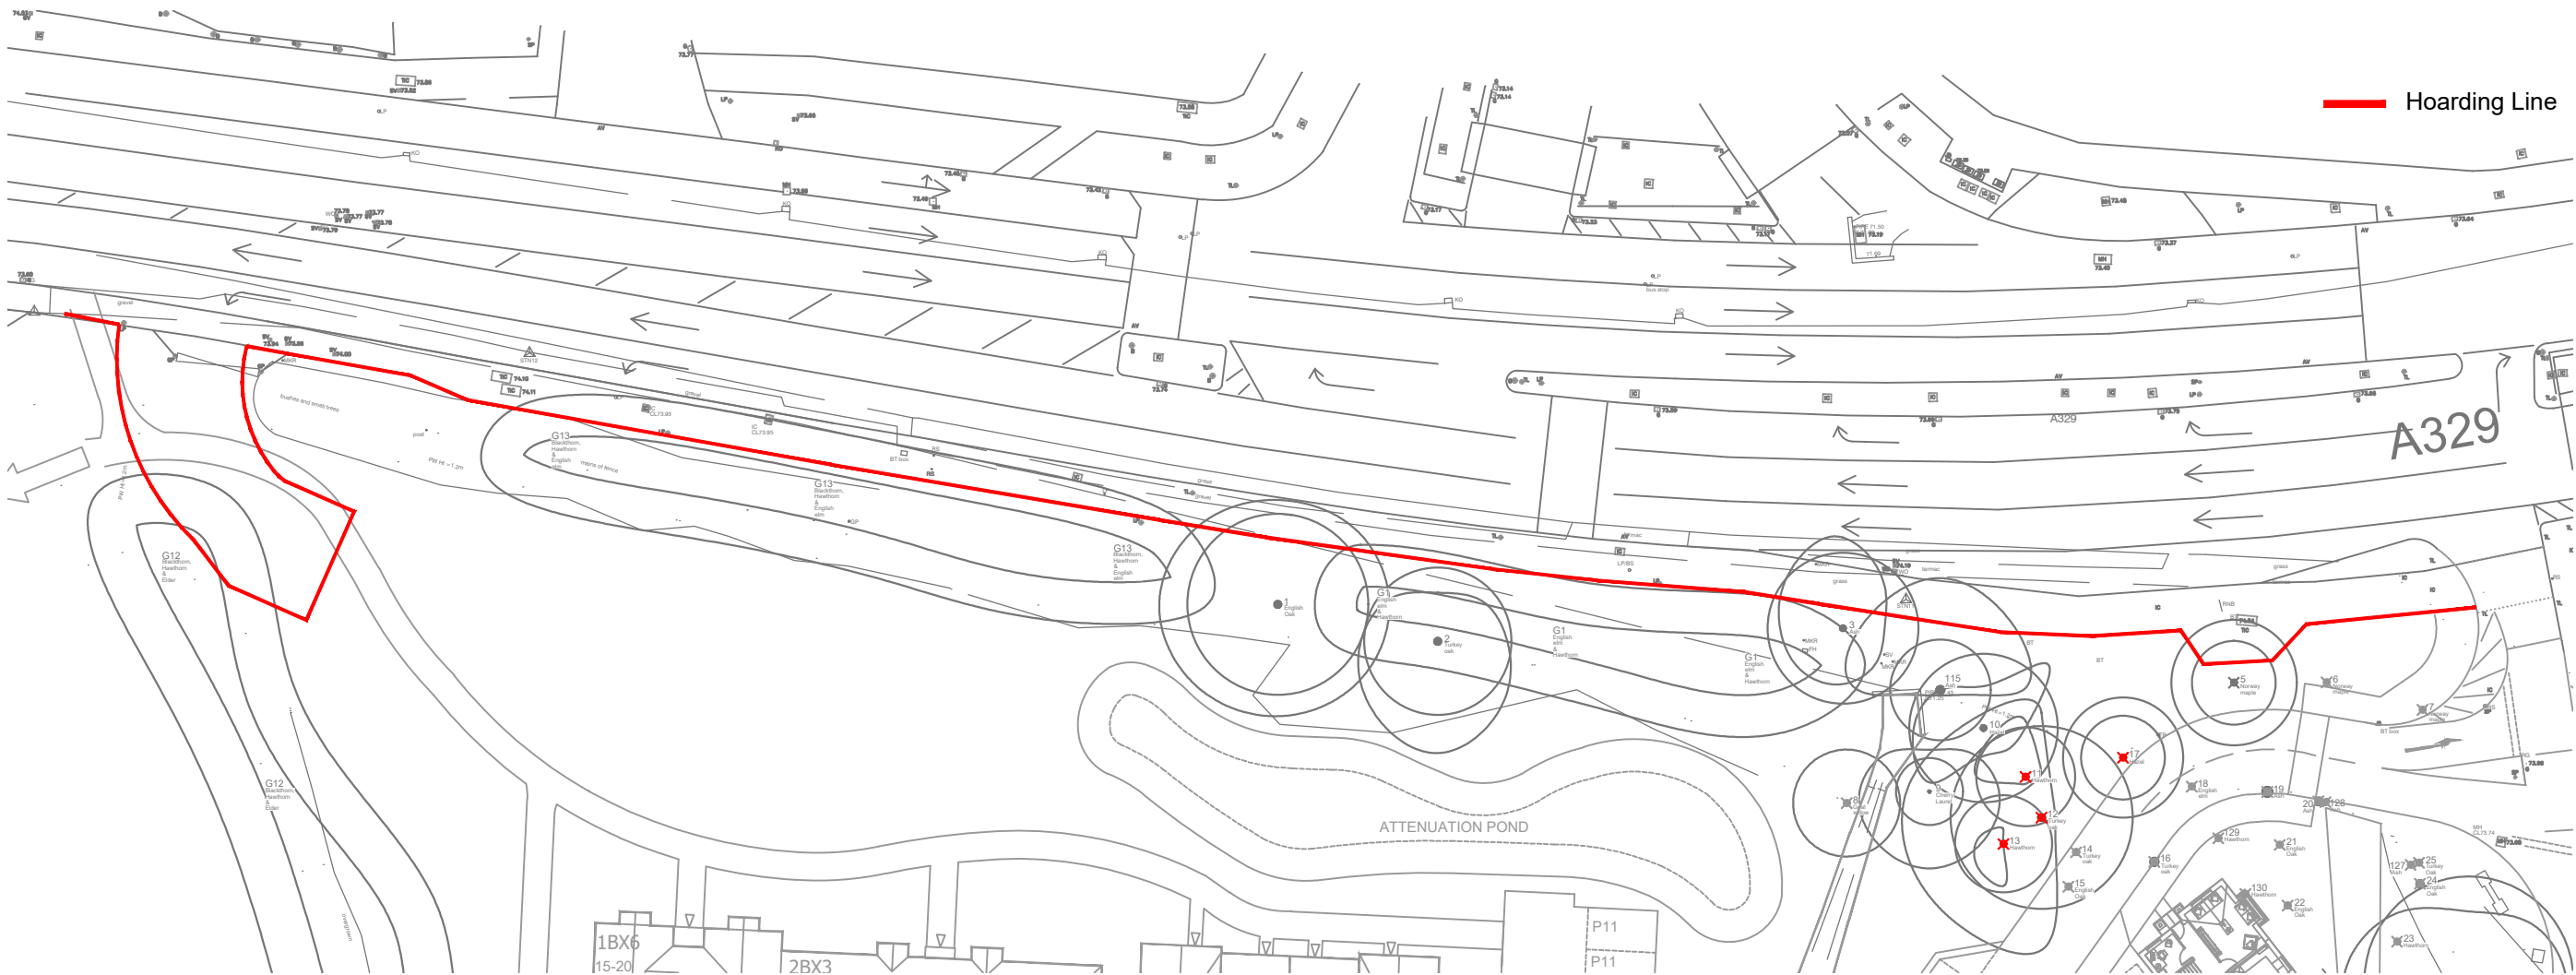

Hoarding Line

Site Layout Plan - 1:500 @ A3

Panel 1

Panel 2



Elevations - 1:20 @ A3

Scale Bar - 1:500 @ A3



2 30.08.24 MJ SCALE VERIFIED

revision	date	prepared	description
----------	------	----------	-------------

ANTLER HOMES
Knightway House
Park Street
Bagshot
Surrey
GU19 5AQ
T : 01276 538941
www.antlerhomes.co.uk

project
Wokingham

drawing
Hoarding Plan

date	scale	drawn
15/03/24	1:500 & 20 @ A3	MK

drawing number	revision
AH303.SK.806.4	2