


**FELTHAM CONSTRUCTION LTD**  
**KINGFISHER GROVE**  
**WOODCOCK LANE**  
**THRE MILE CROSS**  
**READING**  
**RG7 1LZ**

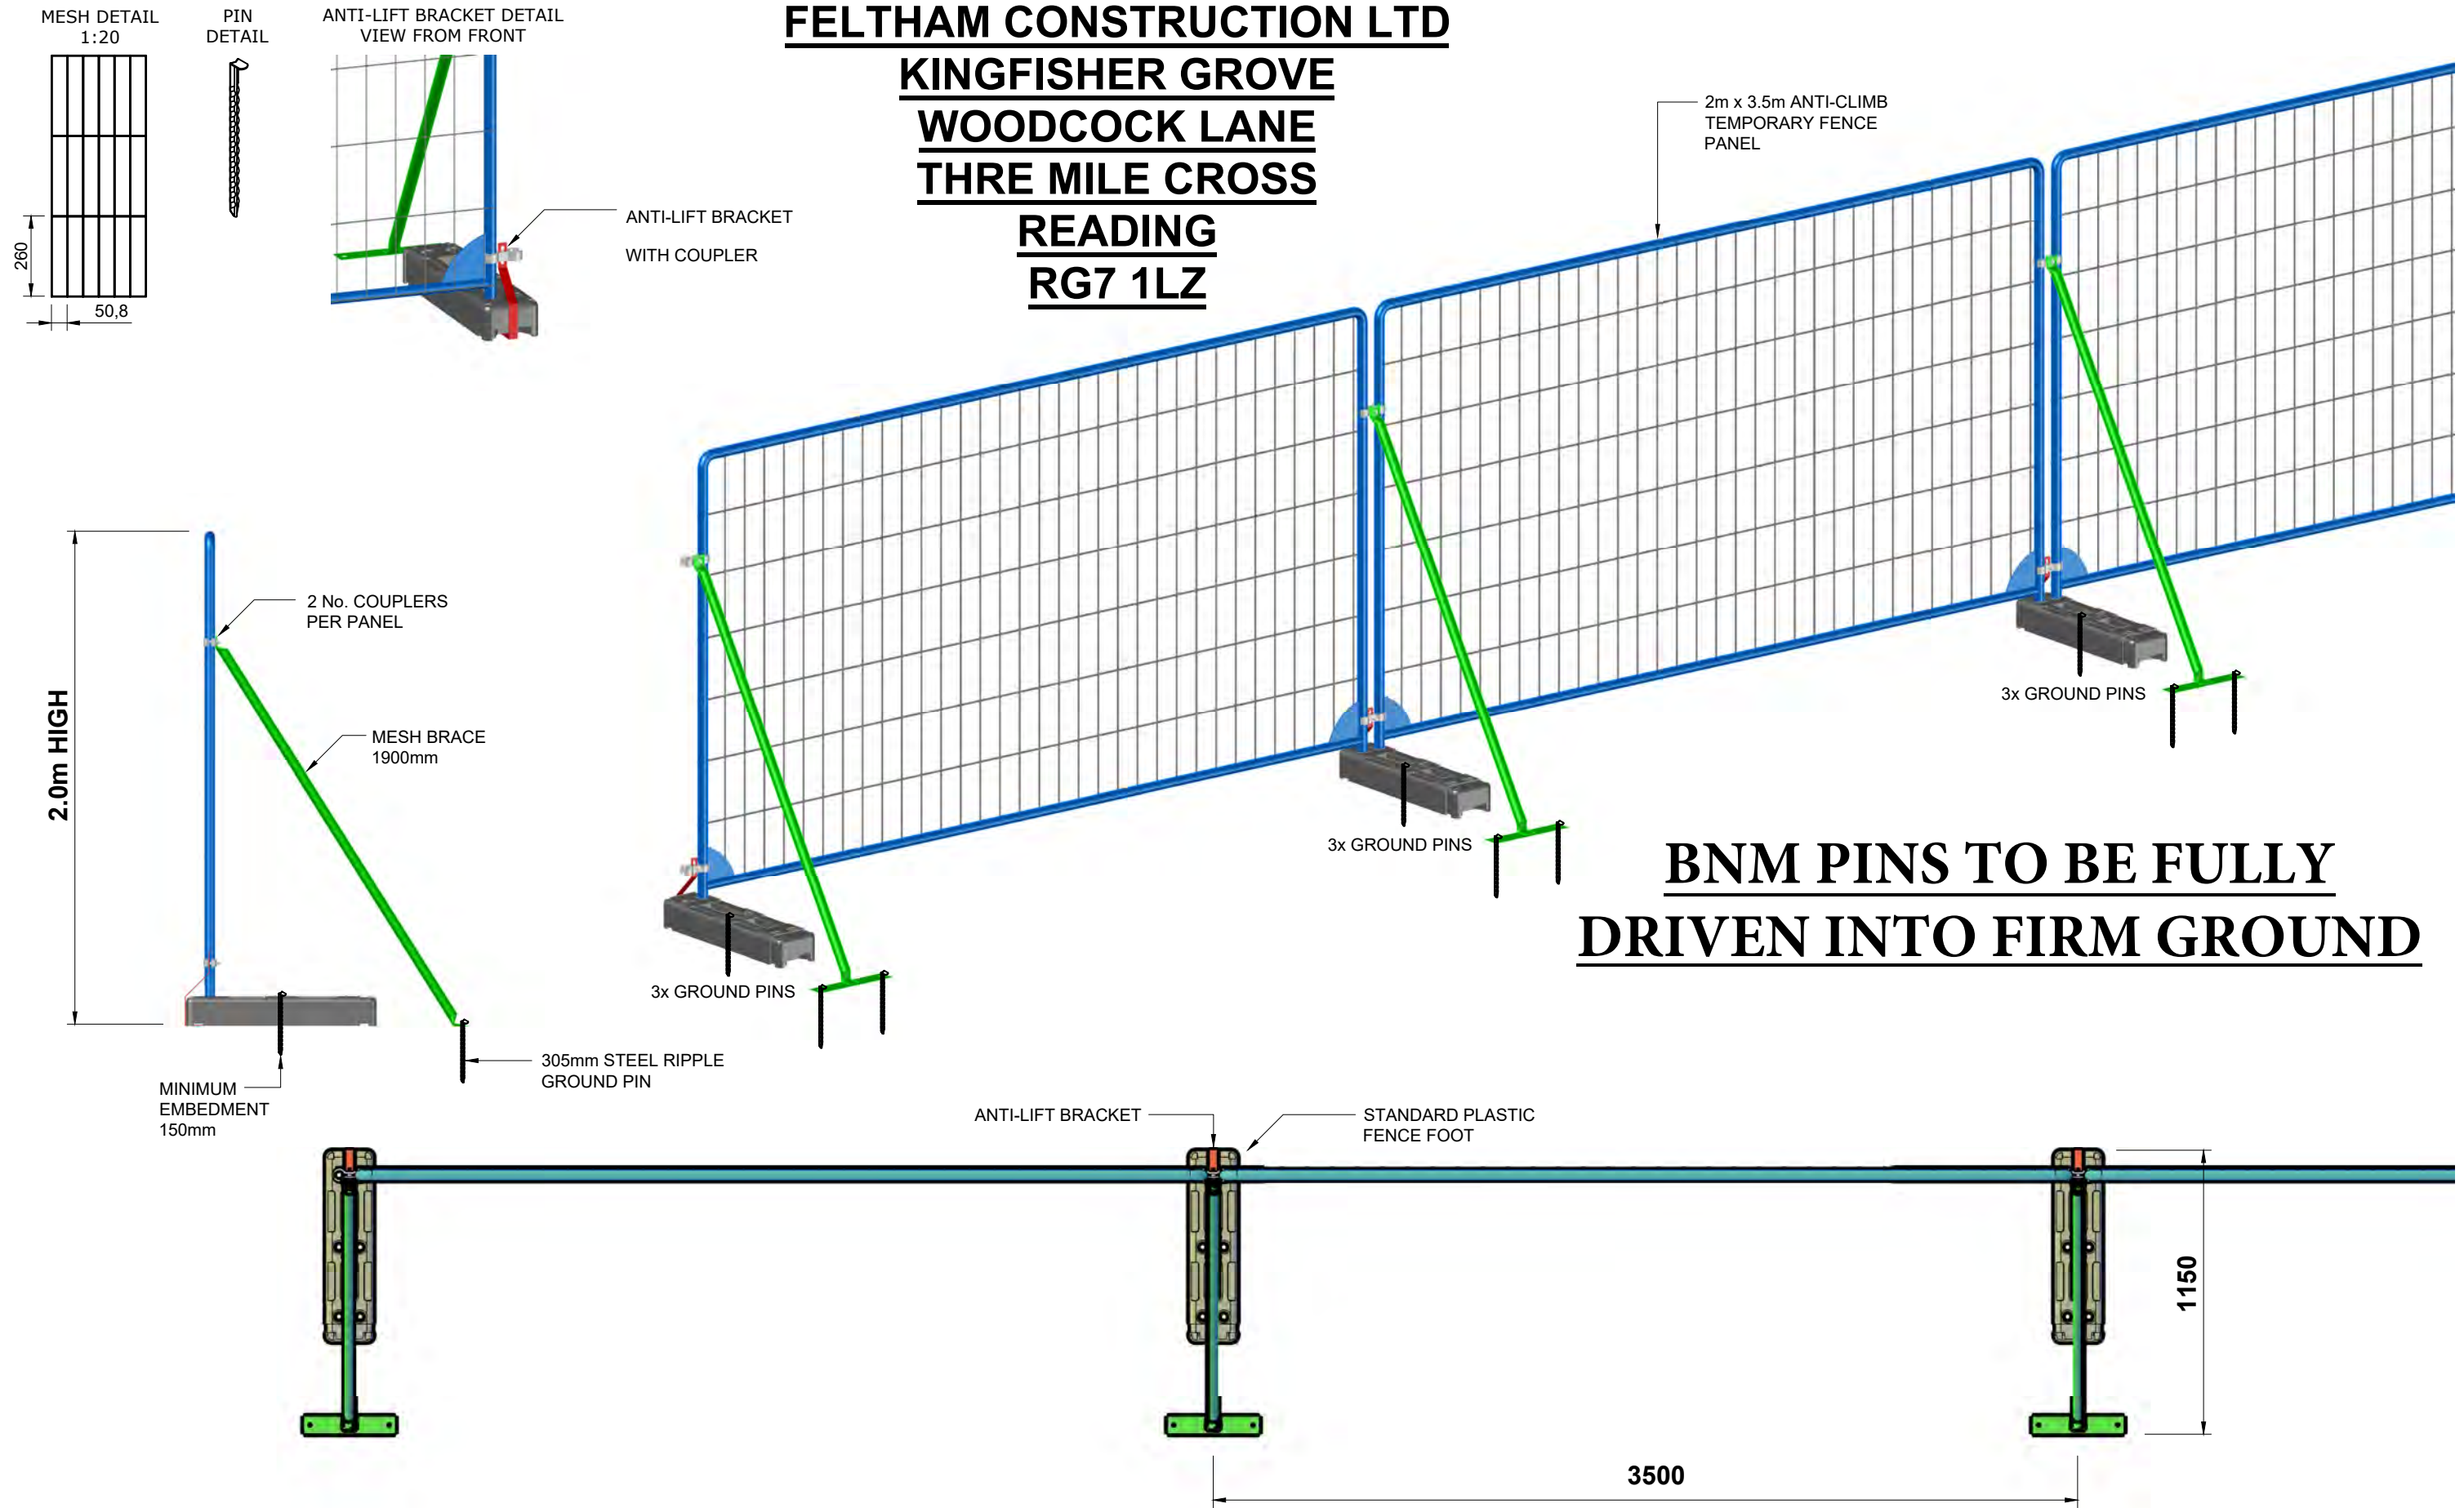

**FOR CONSTRUCTION**

|   |   |  |          |            |   |           |
|---|---|--|----------|------------|---|-----------|
|  <b>BLOK 'N' MESH</b> | <b>BLOK 'N' MESH GLOBAL LTD</b><br>www.bloknmesh.com<br>www.polmilfence.com   |  | DATE     | 11/03/2026 | TITLE<br>ANTI-CLIMB TEMPORARY FENCE SYSTEM 2m x 3.5m WITH<br>1900mm BRACE AND BNM STEEL GROUND PINS x3 |           |
|   | The copyright in this drawing belongs to Blok 'N' Mesh Global Ltd and should not be copied or shown to third parties without the express permission of Blok 'N' Mesh Global Ltd. |  | SCALE    | 1:25 @A3   |   |           |
|   |   |  | DRAWN    | CDV        |   |           |
|   |   |  | CHECKED  | G. CHAPMAN | DRAWING No.<br>BNM 14-226                                                                              | REV<br>TS |
|   |   |  | APPROVED | G. CHAPMAN |   |           |
|   |   |  |          |            |   |           |