


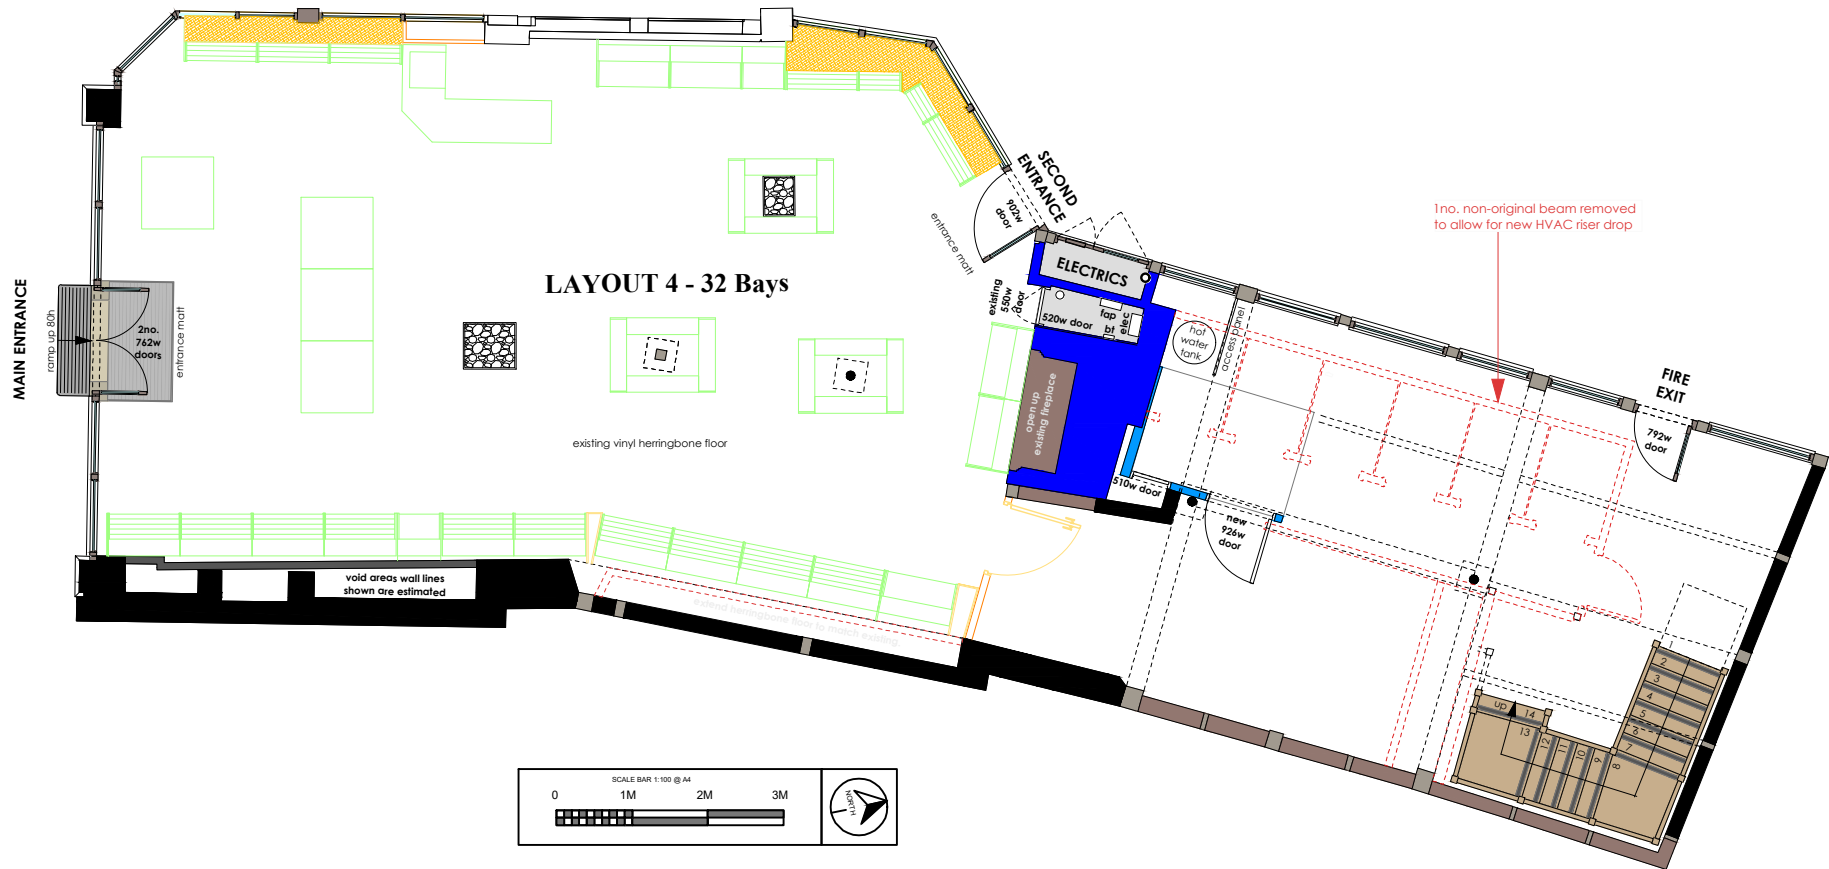

WOKINGHAM PROPOSED GRAPE TREE SHOP LAYOUT