


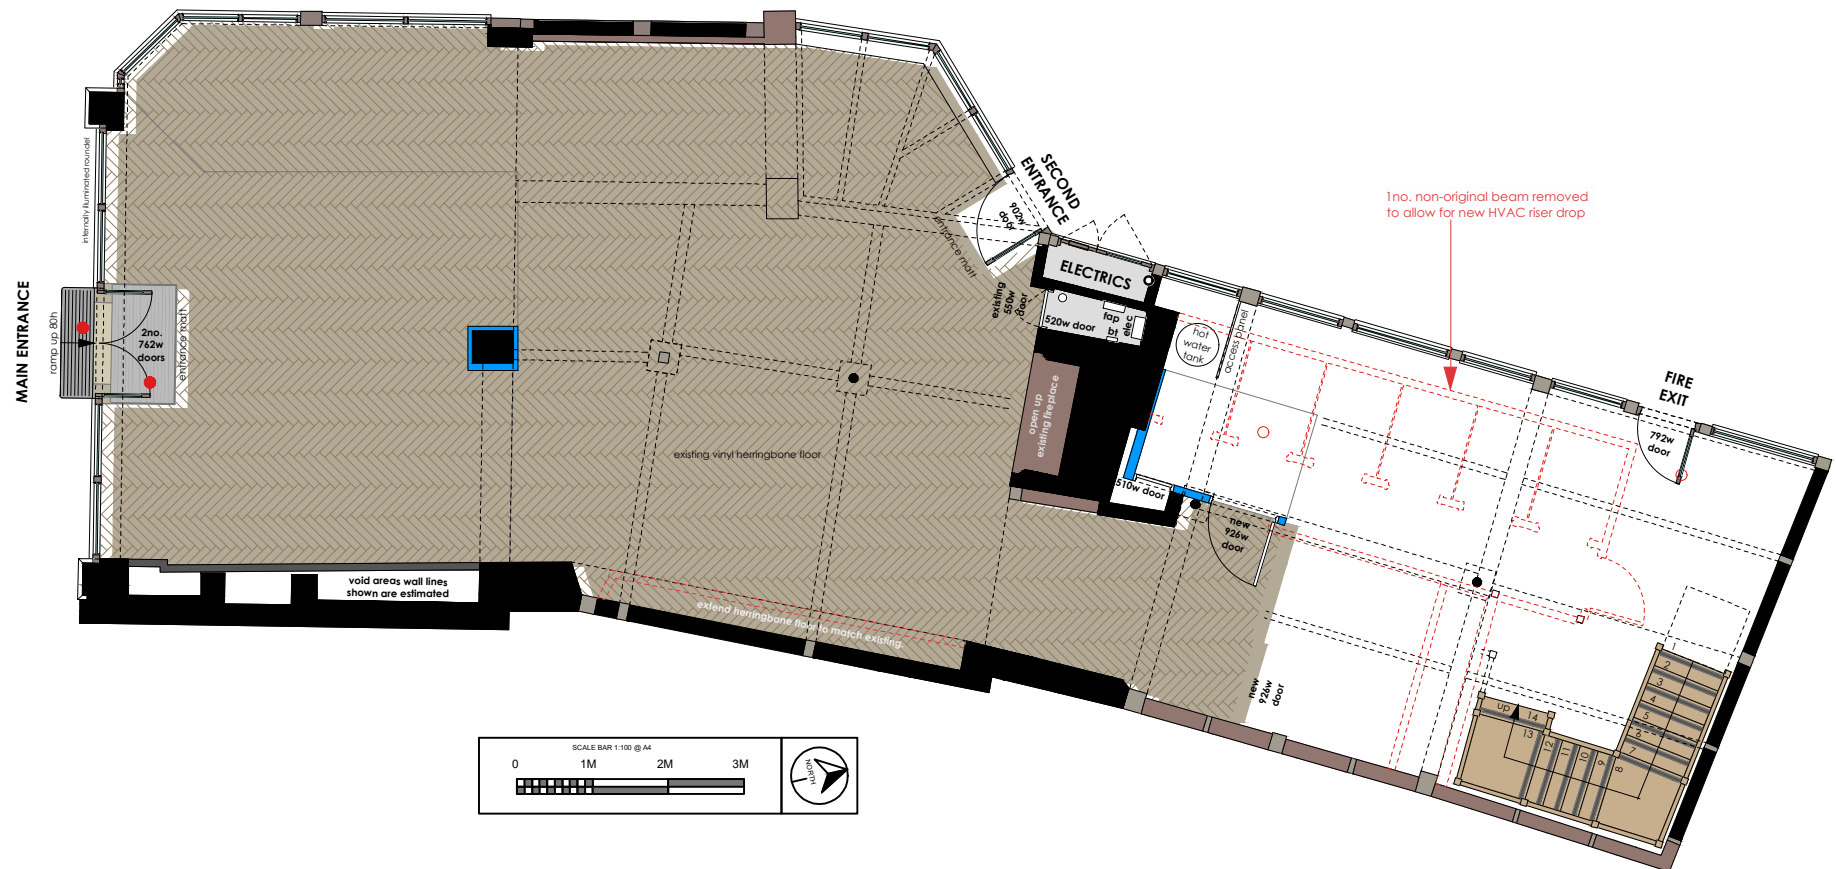

WOKINGHAM EXISTING SHOP LAYOUT