

NOTES

This drawing is the copyright of **A V HIGGINS** and may not be reproduced in part or whole without prior written permission.

Do not scale this drawing - In all cases figured dimensions to be followed. All dimensions to be checked on site before work commences.

This is a true copy of the drawing submitted to the Local Authority with respect to an Application for a Building Warrant / Regulations.

Dated:

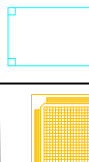
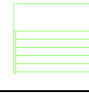
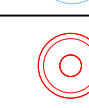
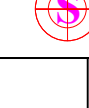
 
Signed:

All work to be carried out in accordance with the following:

2. The Building Regulations 2000 & subsequent amendments

3. The Building Standards (Scotland) Regulations 1990 & subsequent amendments

KEY

	Grape Tree standard storage racking
	A.C.Unit
	1000MM X 1000MM CENTRE PITCHES - DOUBLE SIDED DOORS
	STD WALL UNIT 2100 X 1000
	EXTENDED COUNTER R/H LOCKING DOOR (CODE J)
	STD WALL ADJUSTABLE SHELF UNIT 2100 X 1000
	STANDARD WALL NO BOOT UNIT 2100MM X 1000MM
	lighting
	sprinkler
	floor tile Corex or similar
	Electrical light
	Fire alarm sound

[illegible]

Open Space
Willow End Park
Malvern
Worcestershire
WR13 6NN
T. 01684 649749
E. office@avhuk.co.uk

CLIENT

JG FOODS LTD



PROJECT

**Grape Tree
1-2 Bush Walk,
Wokingham RG40 1AT**


TITLE

Grape Tree Wokingham

Scale: 1:50 @ A1	Date: 18/11/2024
Drawn: Jamal Oulkadi	Dwg N°: AVH/Wokingham/01

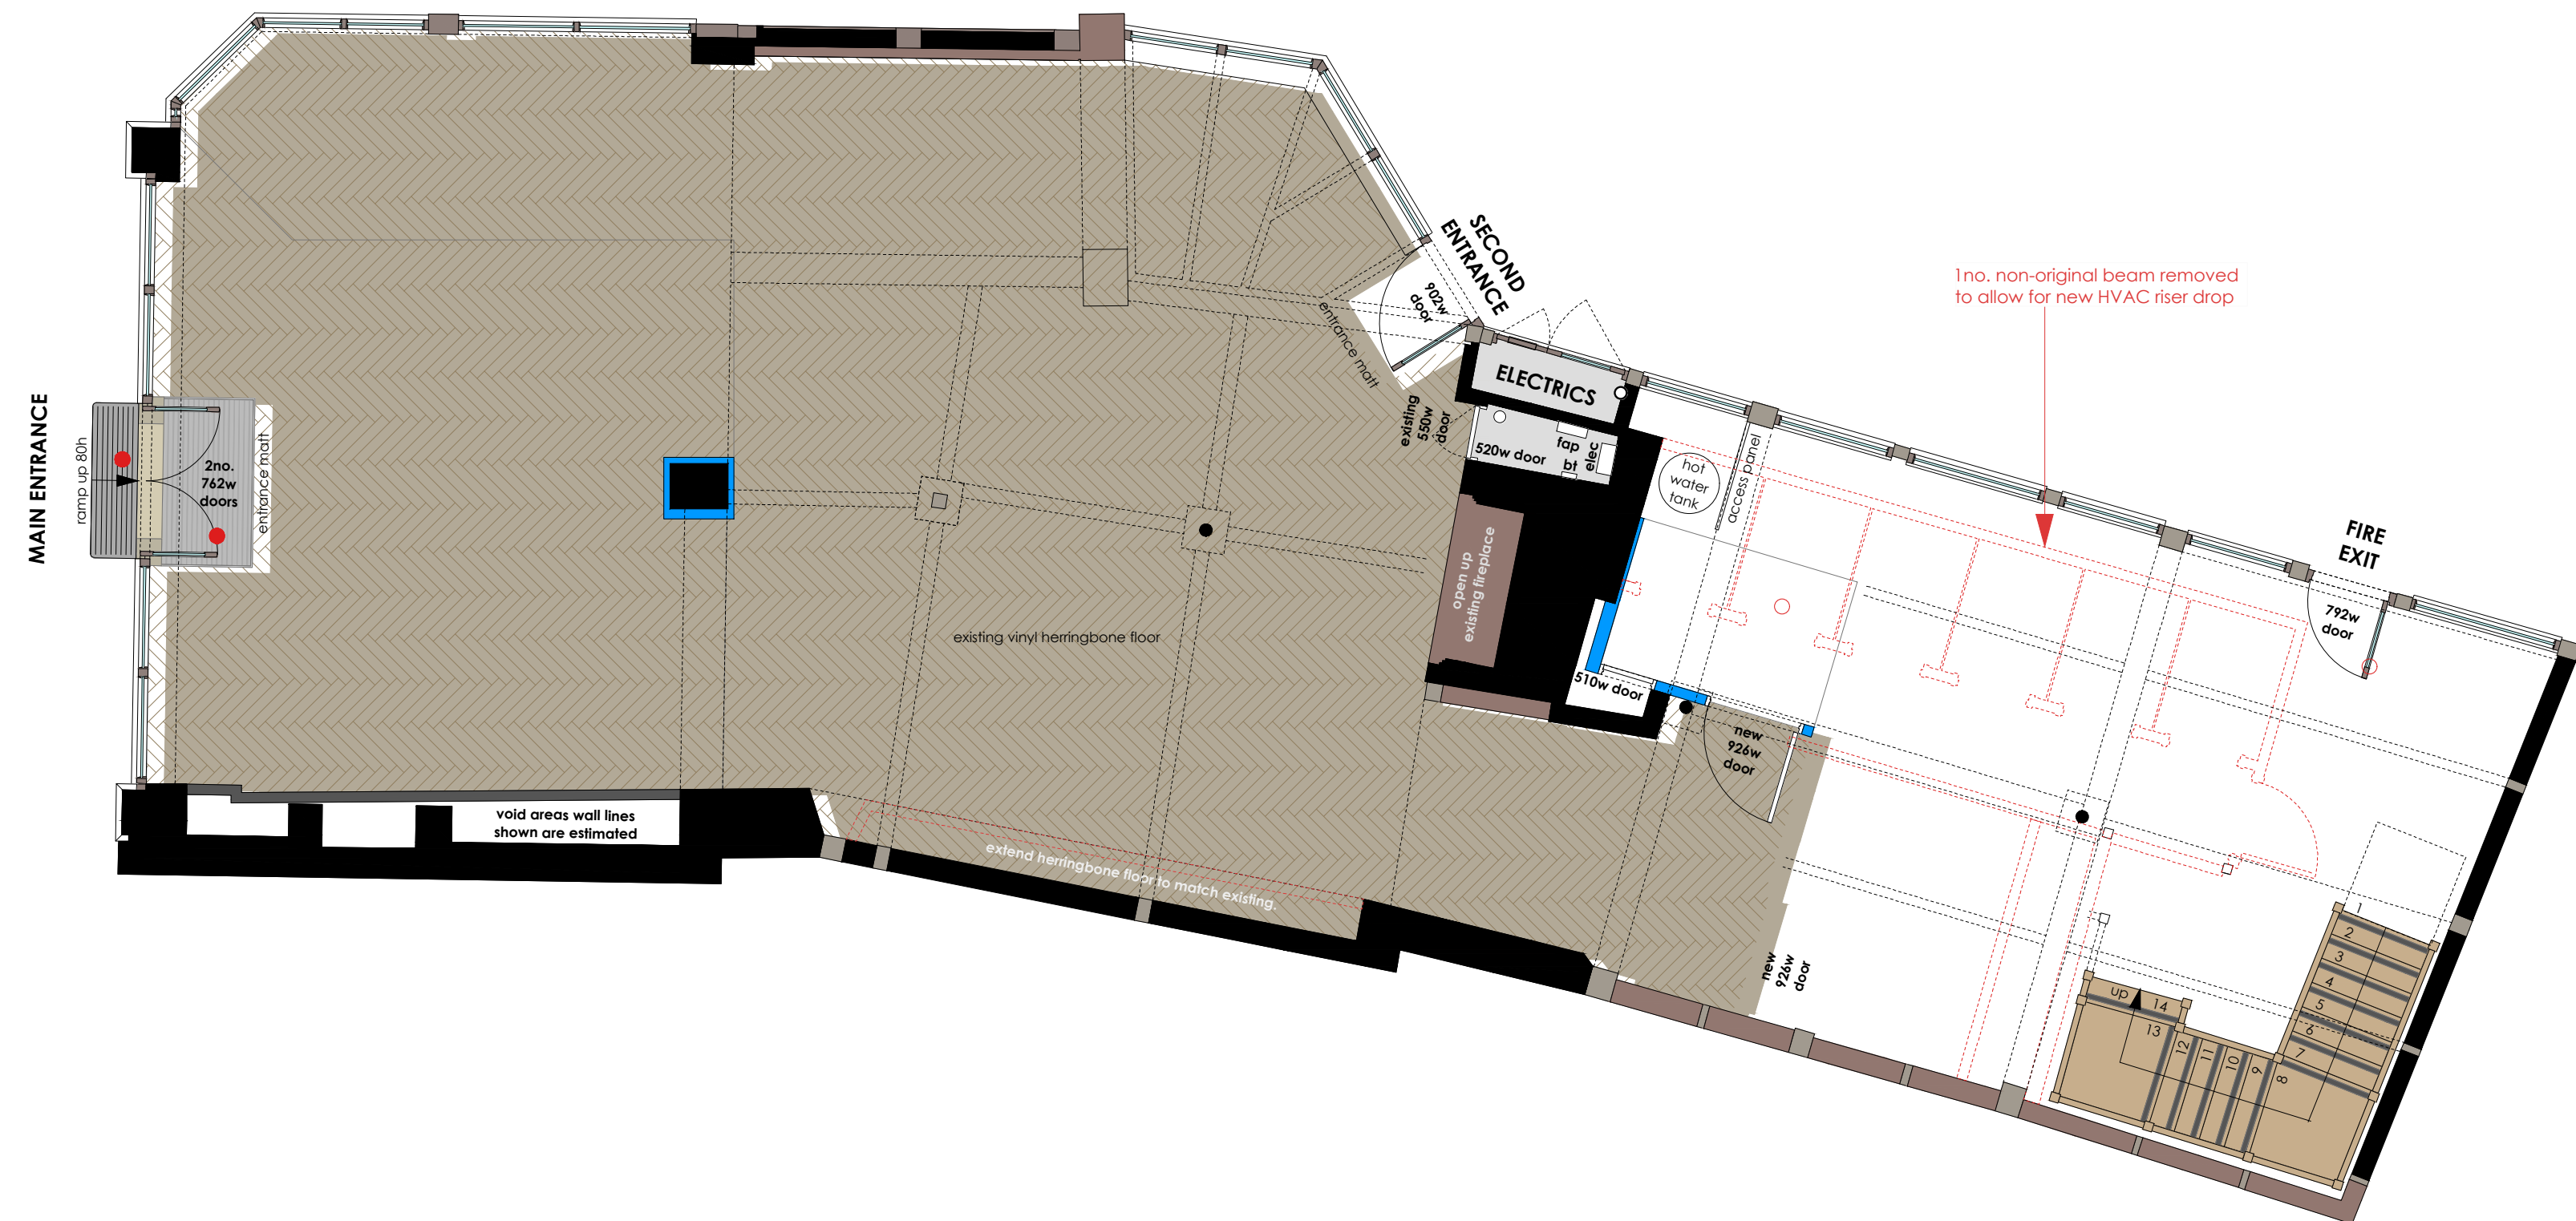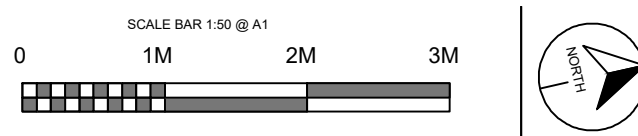

EXISTING SHOP LAYOUT

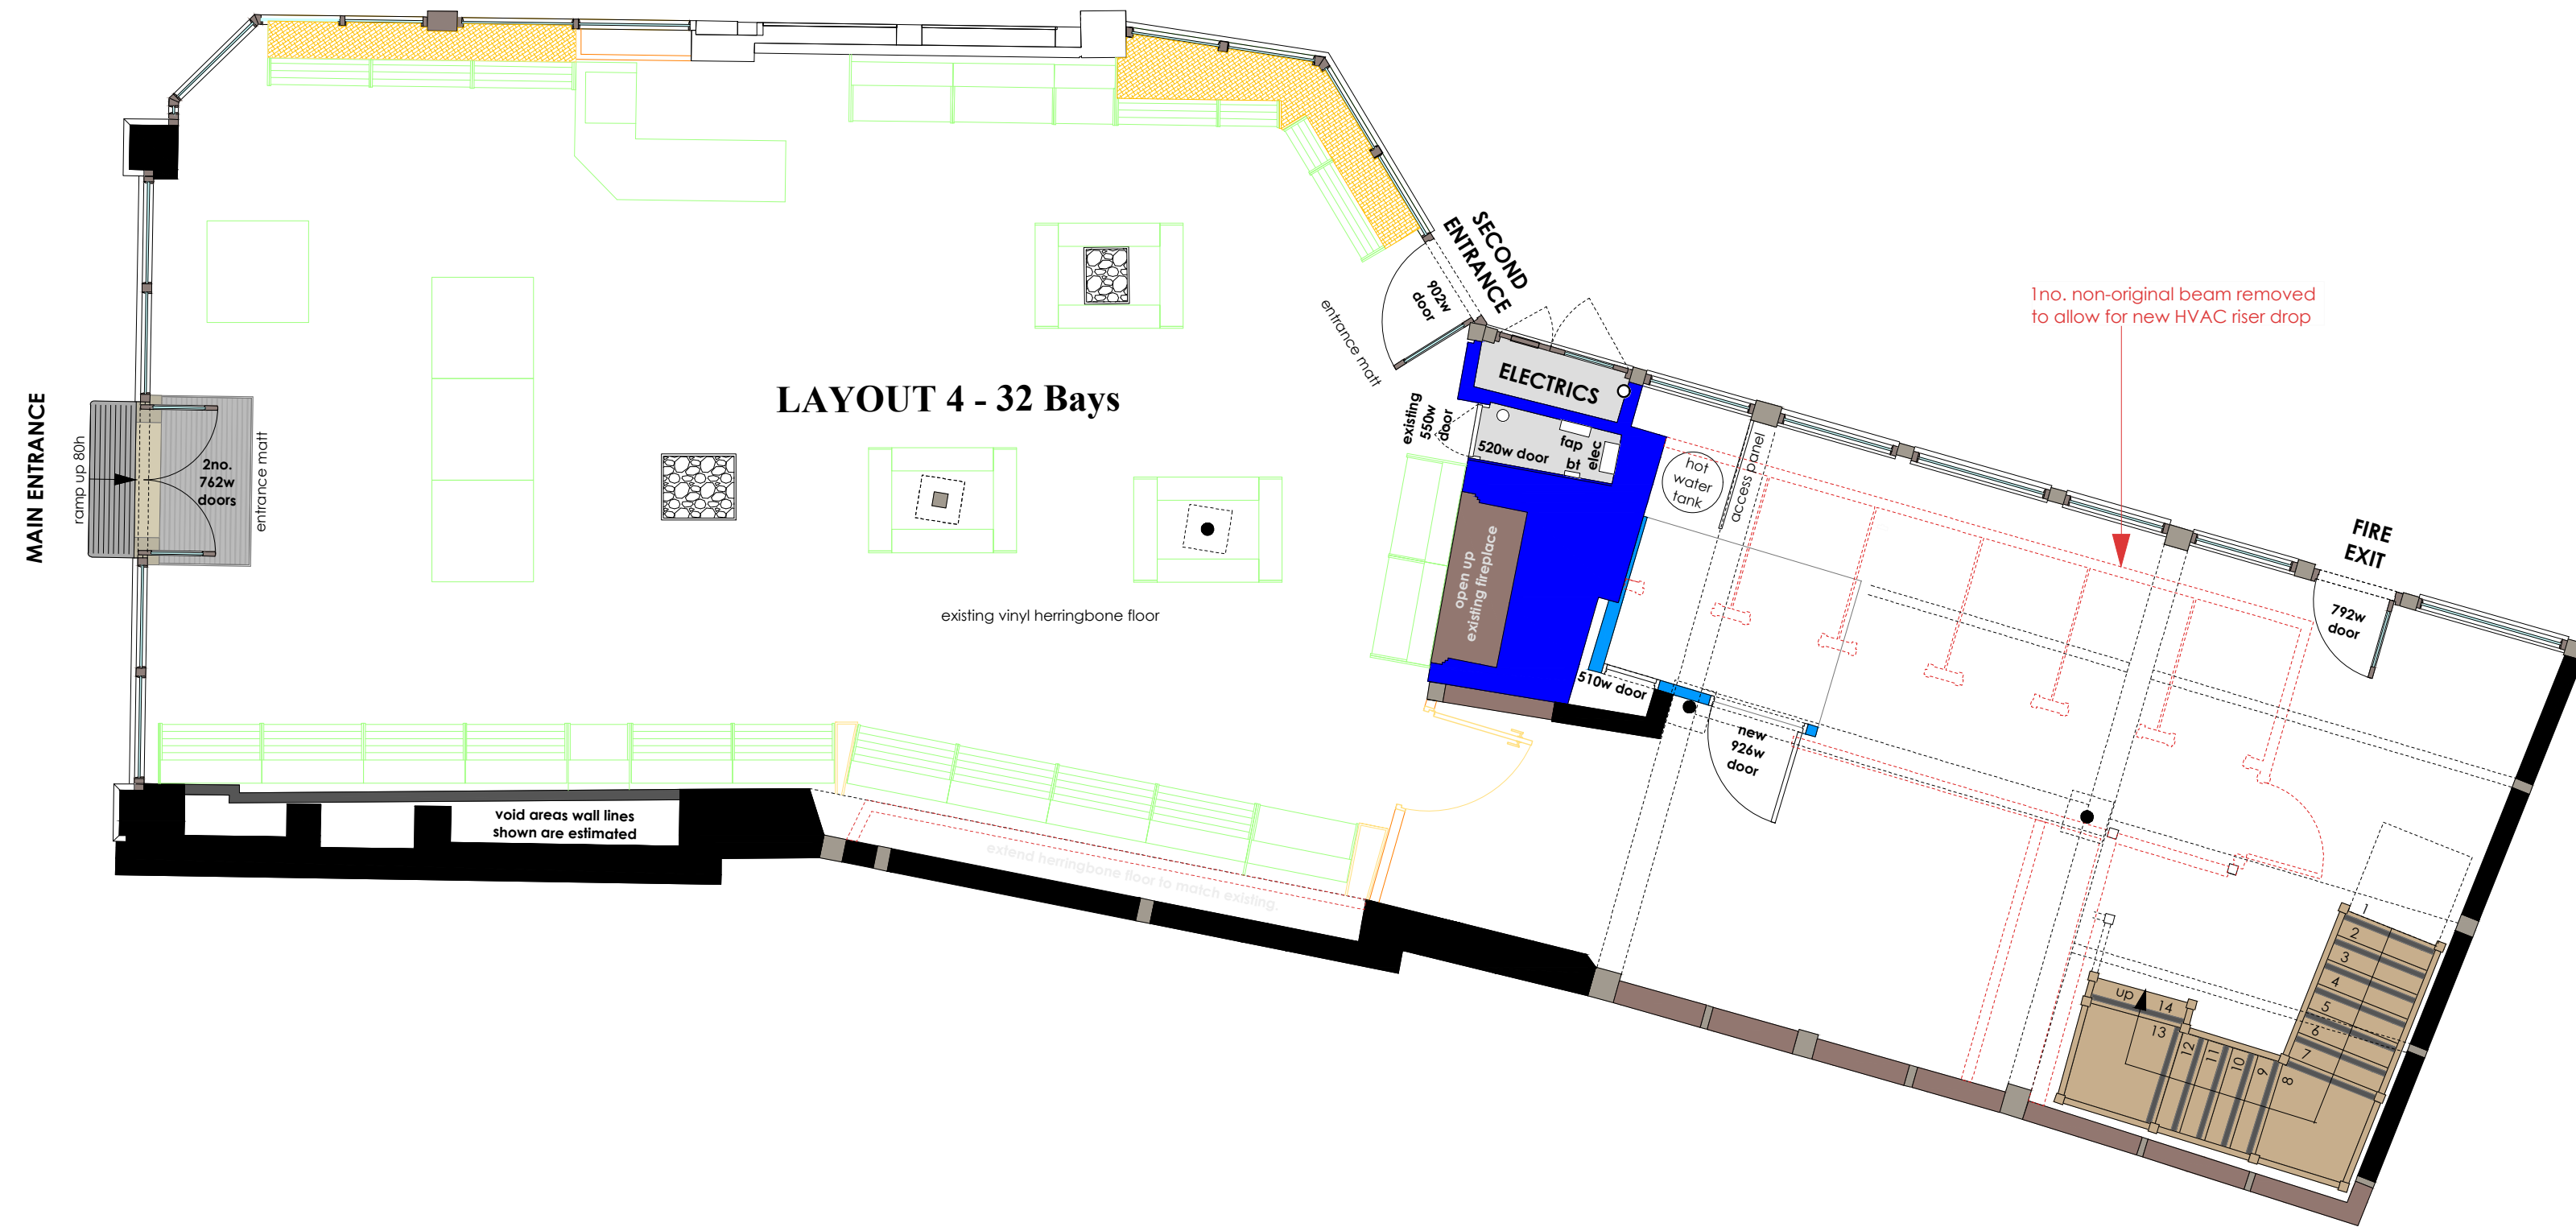

PROPOSED SHOP LAYOUT