
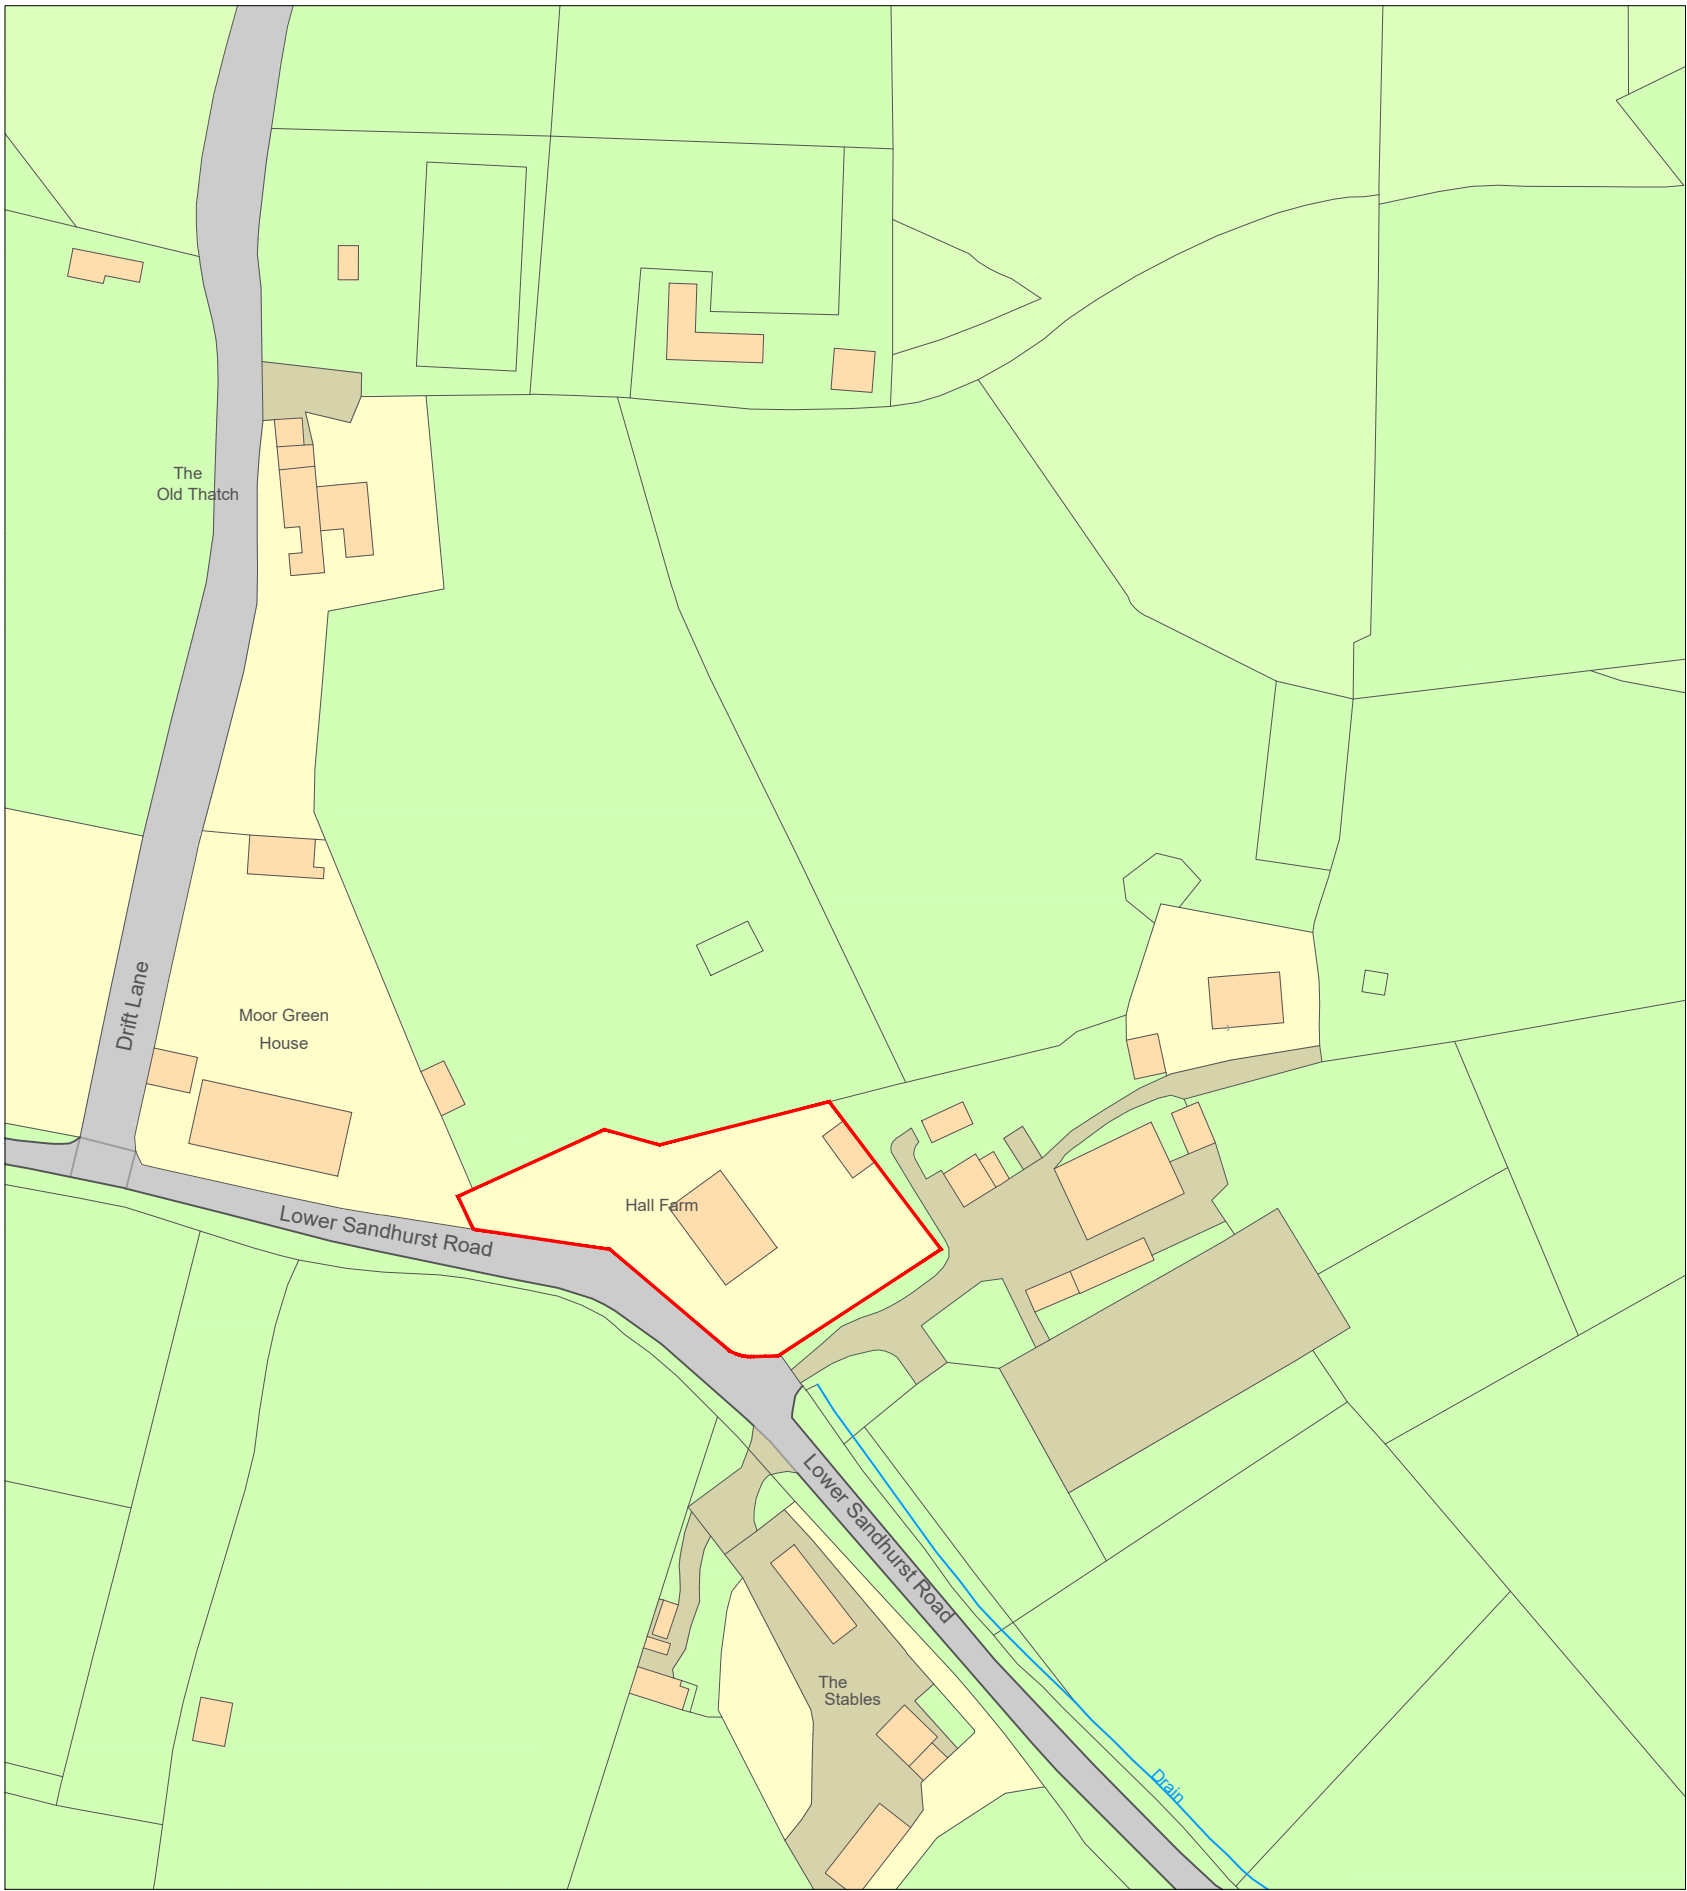
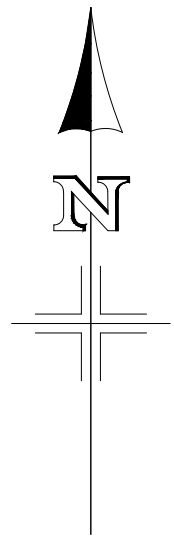


THIS DRAWING MUST NOT BE SCALED.  
PRIOR TO THE COMMENCEMENT OF ANY WORKS, THE BUILDER IS TO CHECK AND/OR DETERMINE ALL CONSTRUCTION DETAILS, INCLUDING CHECKING EXISTING SITE LEVELS AND DIMENSIONS. THE DRAWING IS TO BE READ IN CONJUNCTION WITH ALL OTHER PROJECT DRAWINGS, CONSTRUCTION NOTES AND/OR PROJECT SPECIFICATION. ALL DISCREPANCIES SHOULD BE REPORTED IMMEDIATELY.

| Rev. | Date | Details | Drawn |
|------|------|---------|-------|
|      |      |         |       |
|      |      |         |       |
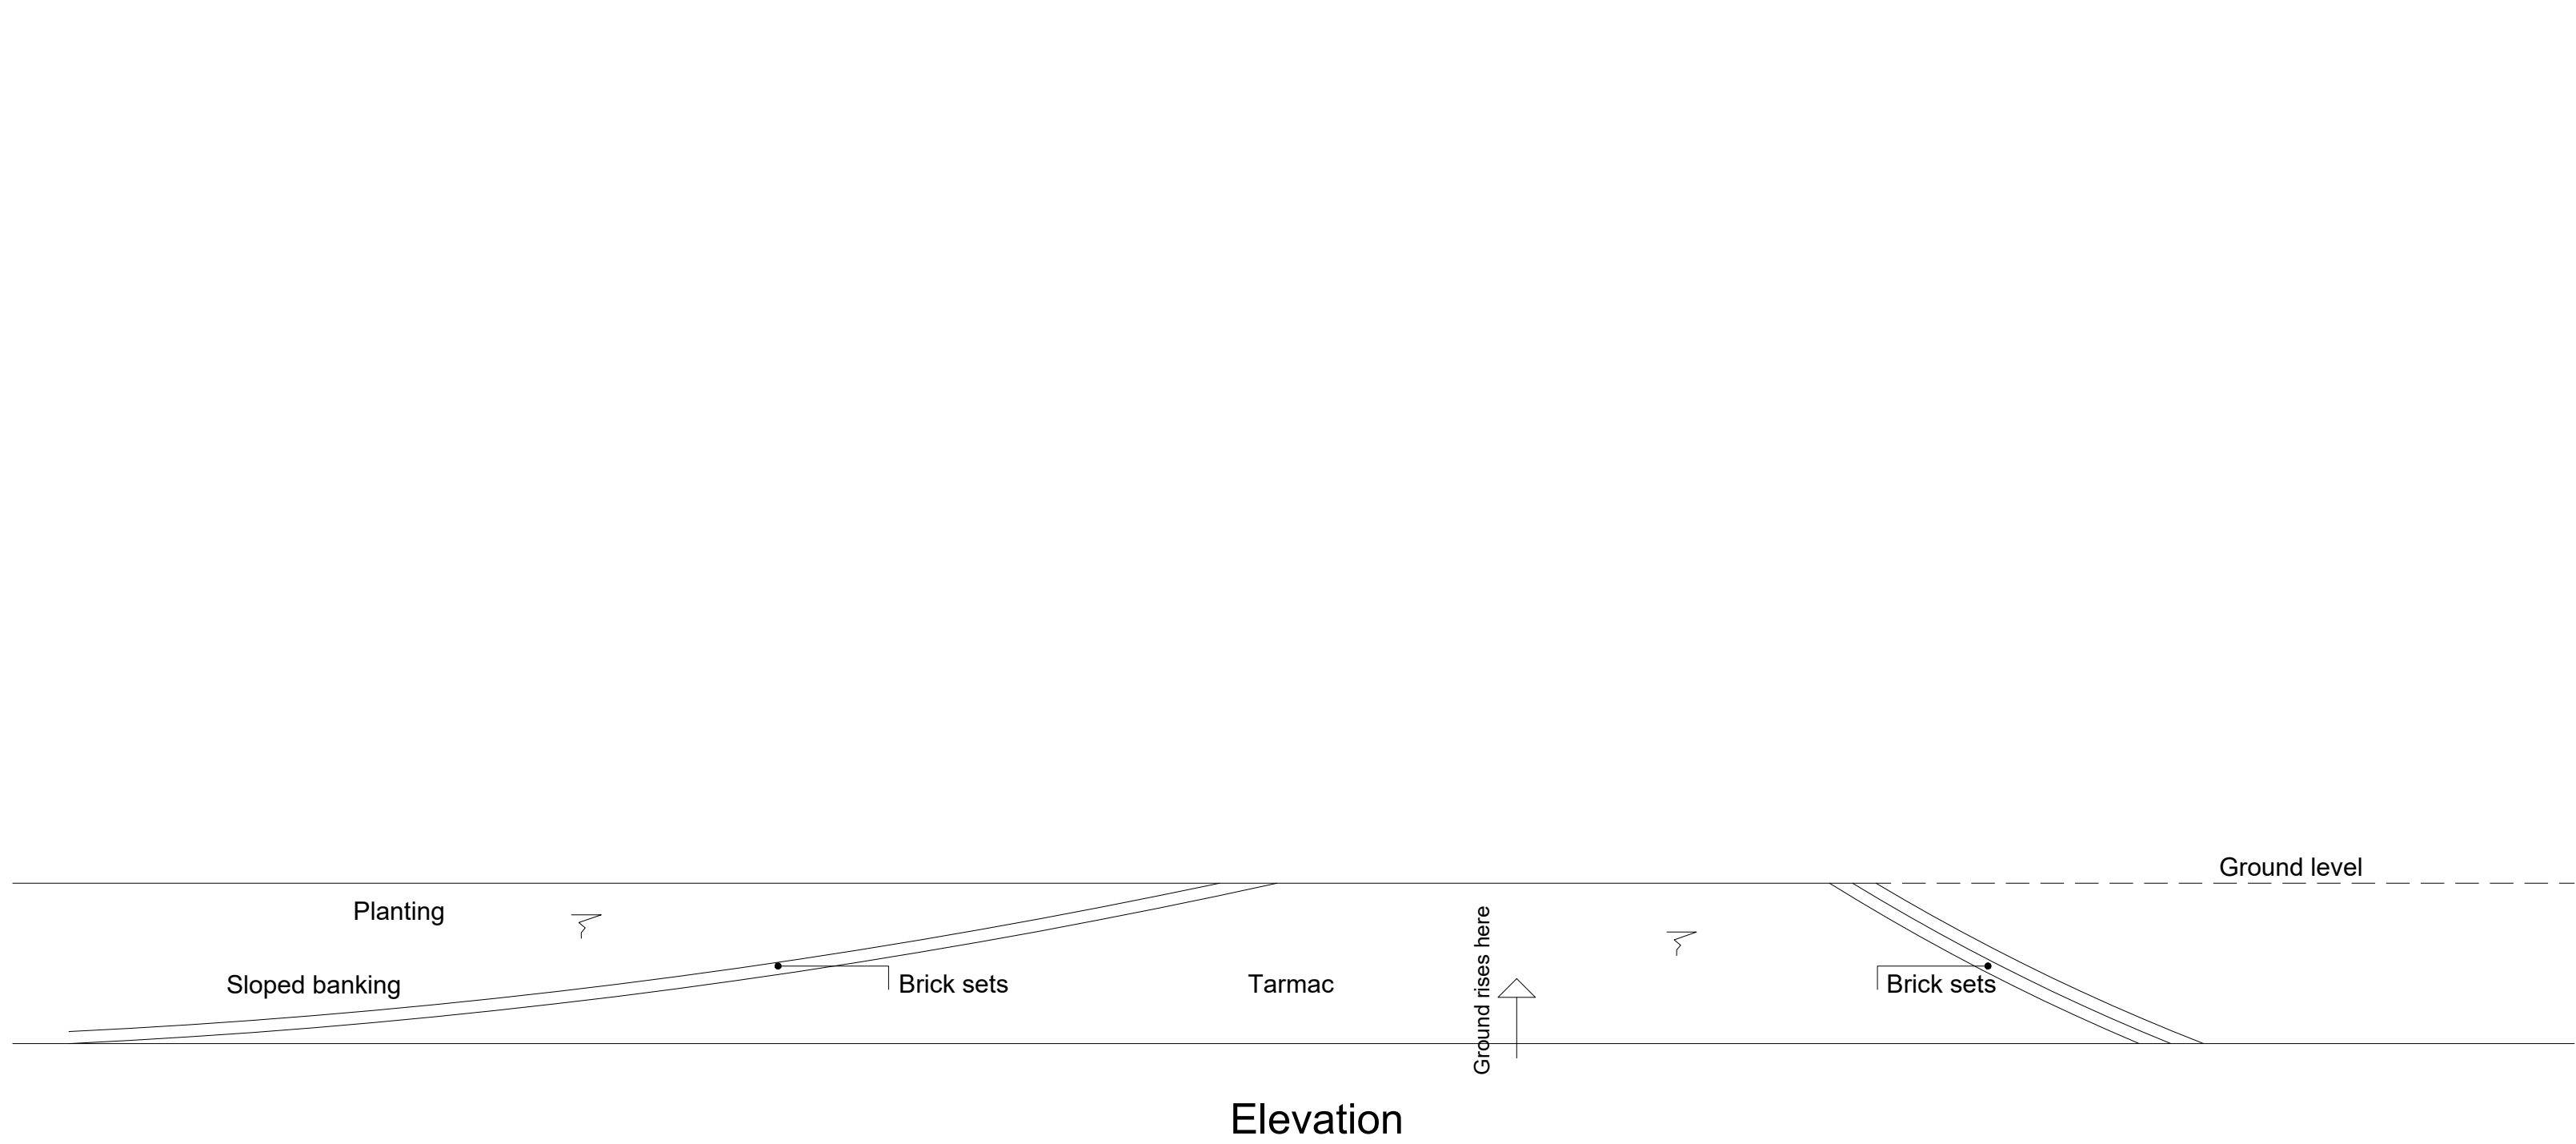

Mapping contents © Crown copyright and database rights 2023 Ordnance Survey 100035207

Location Plan - scale 1:1250

PLEASE NOTE THIS DRAWING IS INTENDED TO BE PRINTED IN COLOUR

Client:

Mr Hazell

Site Address:

Hall Farm,  
Lower Sanderhurst Road,  
Finchampstead,  
RG40 3TH.

Description:

Survey - Prior To  
Construction of Gates.

Drawing Number: 23-039-10-02

Status: **SURVEY**

Scale: 1:50 @ A1

Date: Sep' 24



Drawn: AE

Checked: JM

THIS DRAWING IS THE COPYRIGHT OF BLUE SKY CAD LTD AND MUST NOT BE USED IN CONJUNCTION WITH ANY OTHER PROJECT WITHOUT WRITTEN CONSENT

**BlueSky CAD**  
Architectural Consultants

FERNEBERGA HOUSE  
ALEXANDRA ROAD  
FARNBOROUGH  
HAMPSHIRE, GU14 6DQ  
t: 01252 757285  
w: www.blueskycad.co.uk

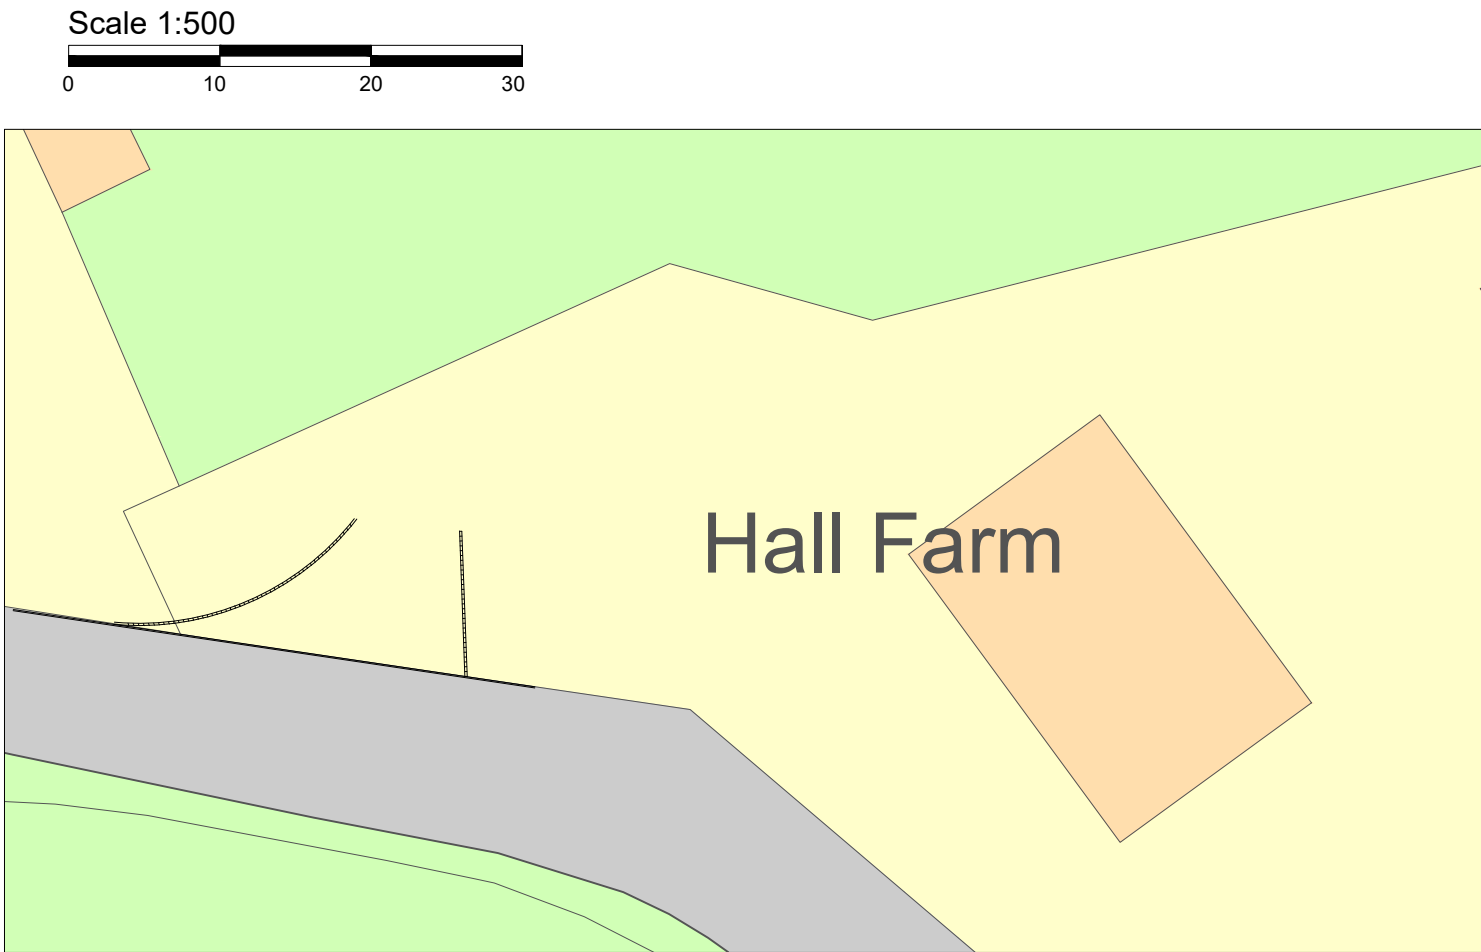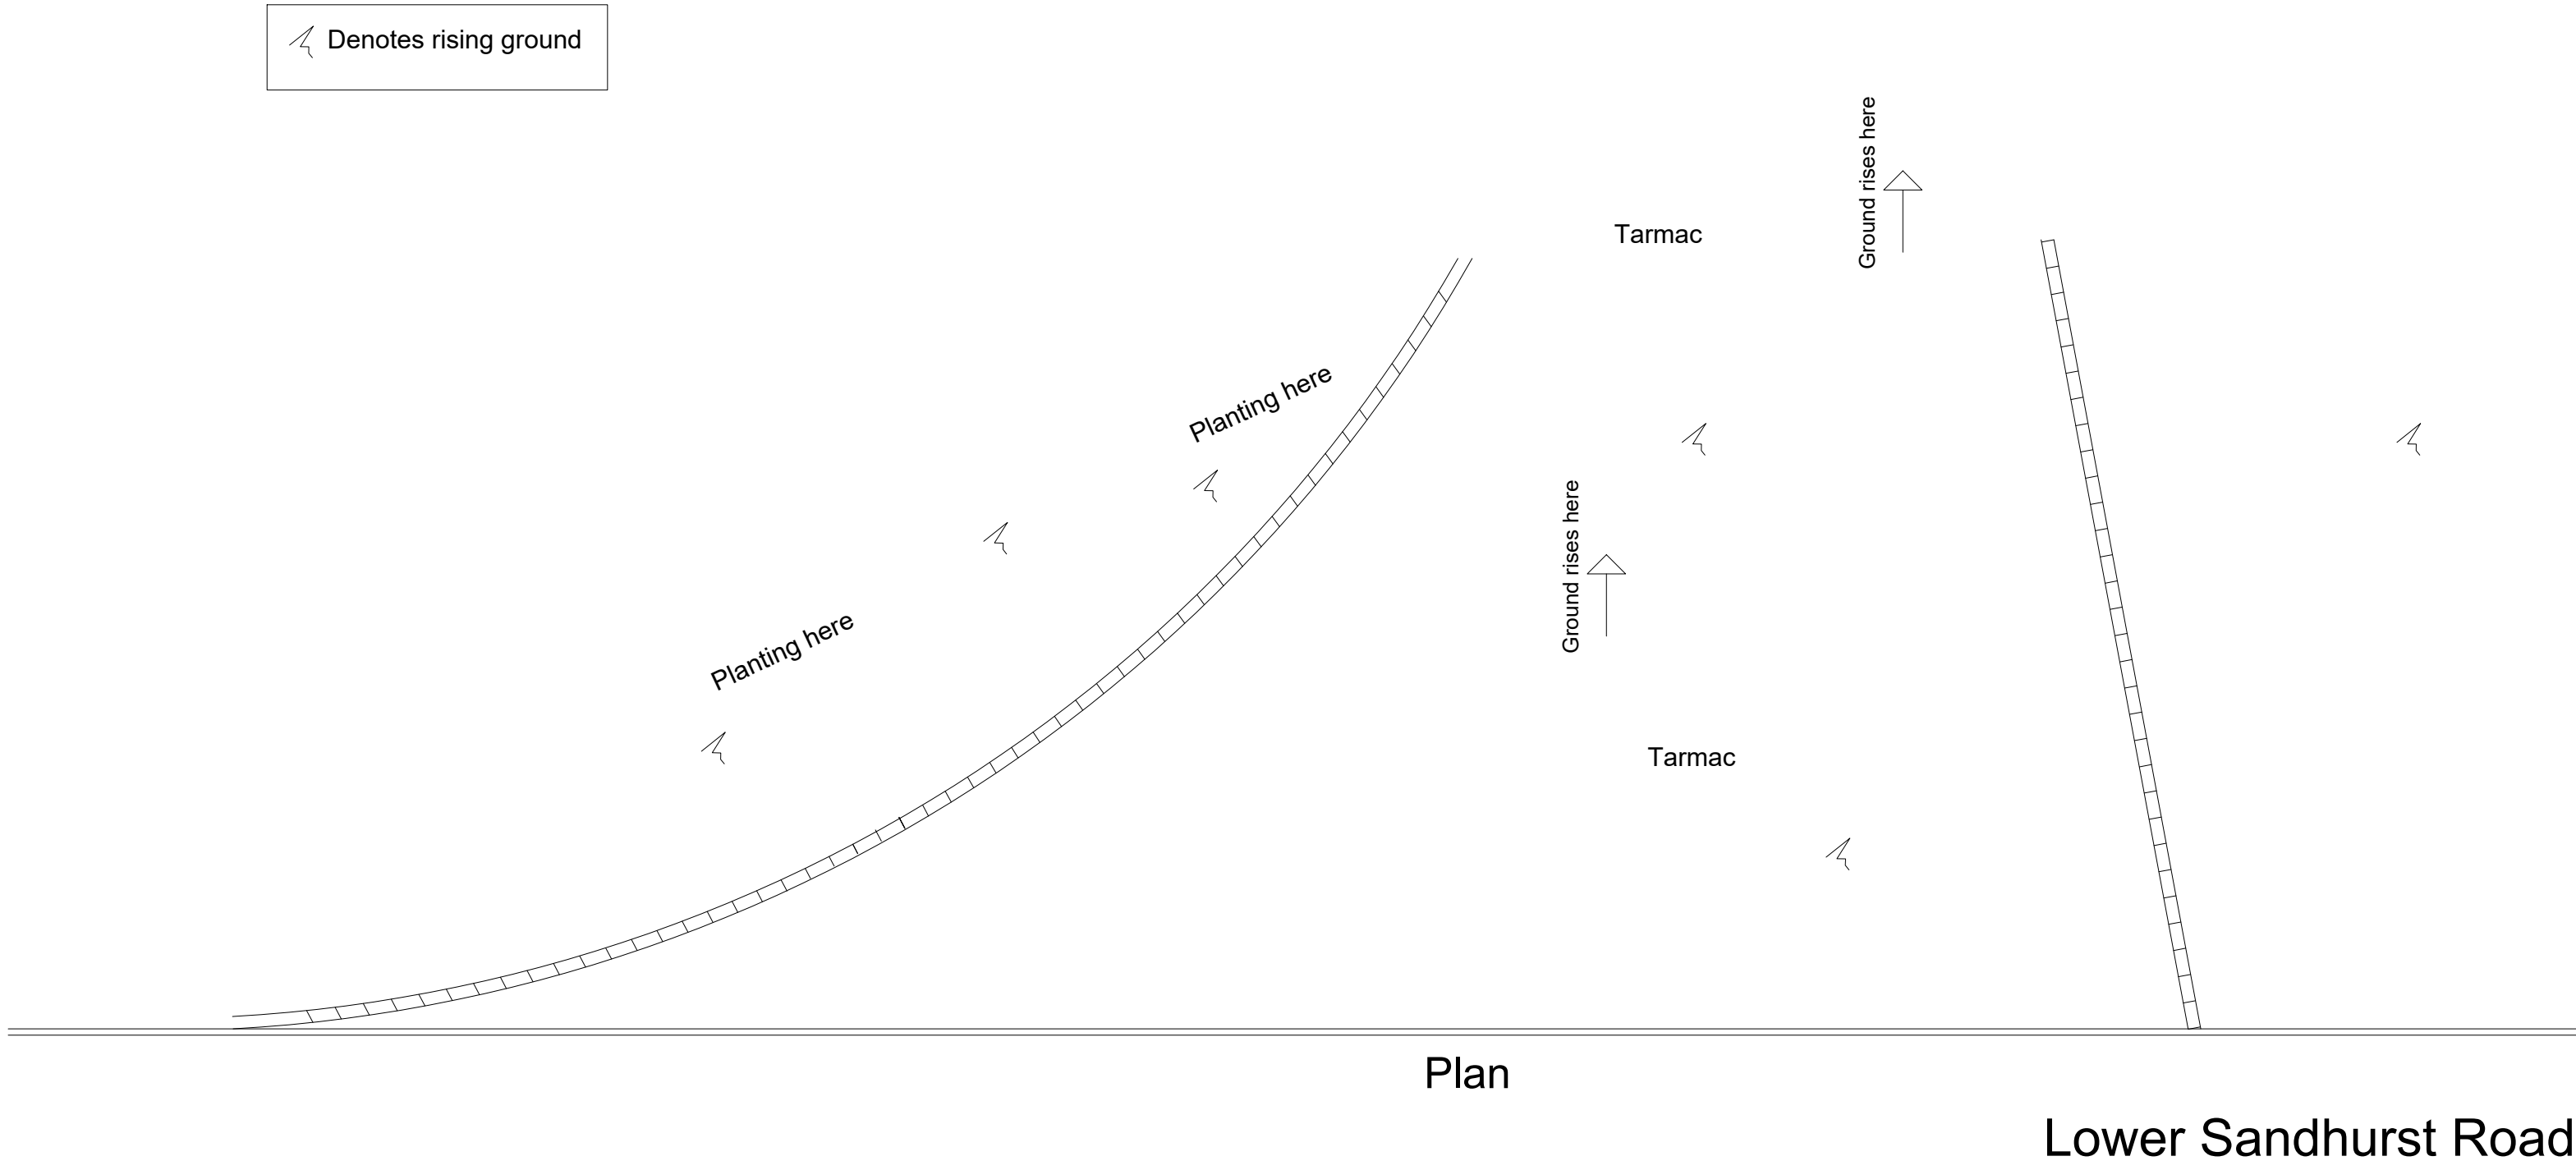

Block Plan - scale 1:500