

Studio Charrette will not be responsible for any principal designer duties under CDM 2015.
No site work is to be carried out until permissions are in place. Site searches to carried out before any works to site.
All structural elemental/associated calculations to be confirmed and provided by structural engineer.

NOTES:

This drawing is not a working drawing, and is only for the purpose of the following:-

A- Planning Submission

The main contractor is responsible for informing the lead designer of any discrepancy on, or between, this drawing and any other relevant document.


All existing walls, foundations and lintels or other structural items are to be confirmed load bearing and adequate for increased loading where relevant prior to work commencing.

Any existing walls to be removed are to be confirmed non - loadbearing prior to removal.

Boundaries, angles, and dimensions are to be checked by the main contractor prior to work commencing.


Written dimesions only to be used from this drawing. If in doubt consult the lead designer for clarification.

Note: These plans have been prepared based on measurements, sketches, and photos provided by the client. The designer accepts no responsibility for any errors or discrepancies that may arise. It is the responsibility of the contractor or relevant party to verify all dimensions and site conditions prior to commencing any work. Any discrepancies must be reported immediately to the designer for clarification.

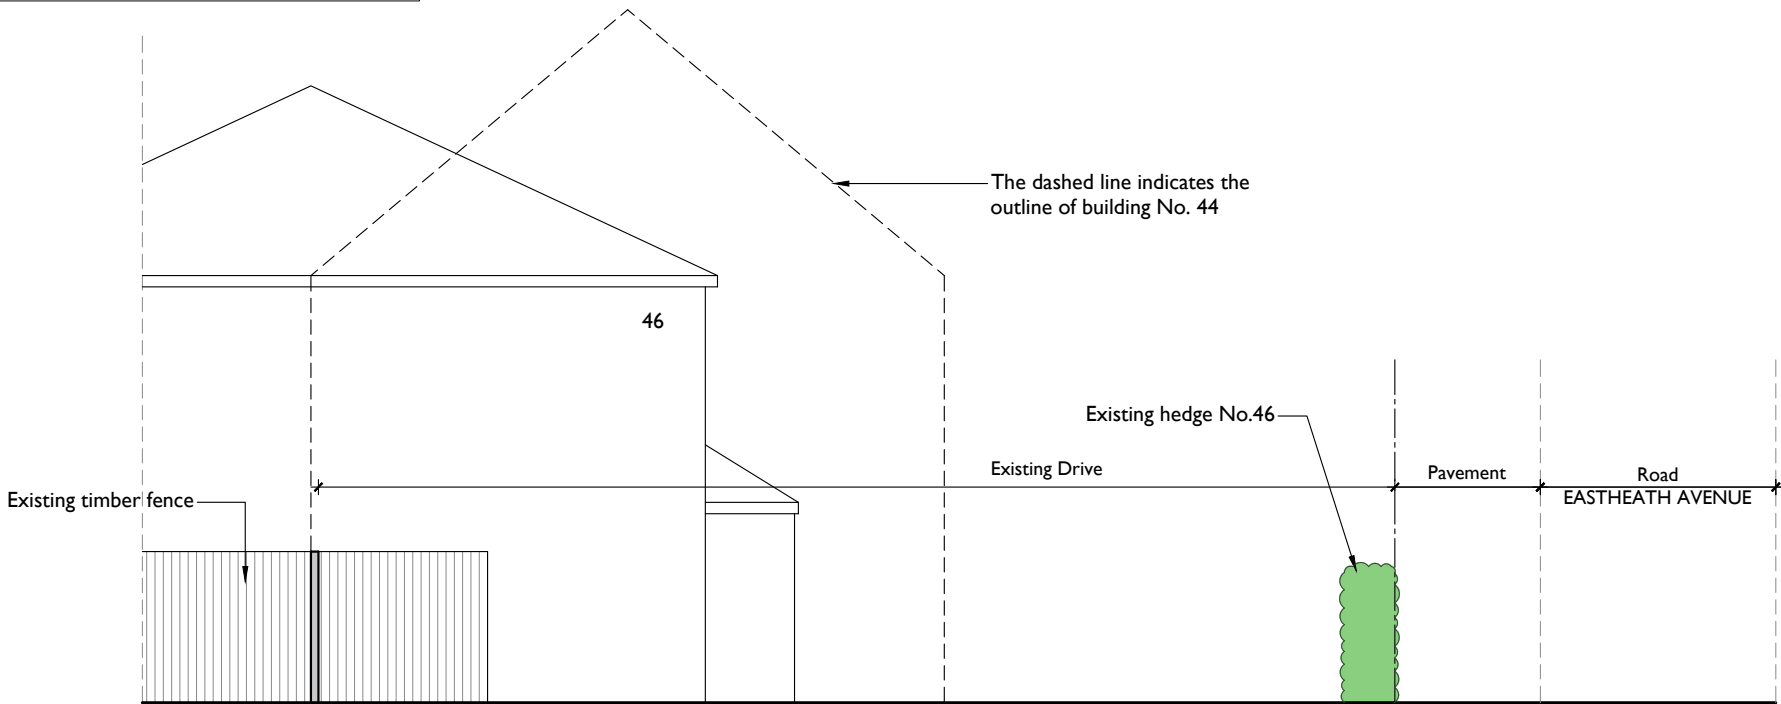

Existing boundary wall elevation:

1:100 at A3

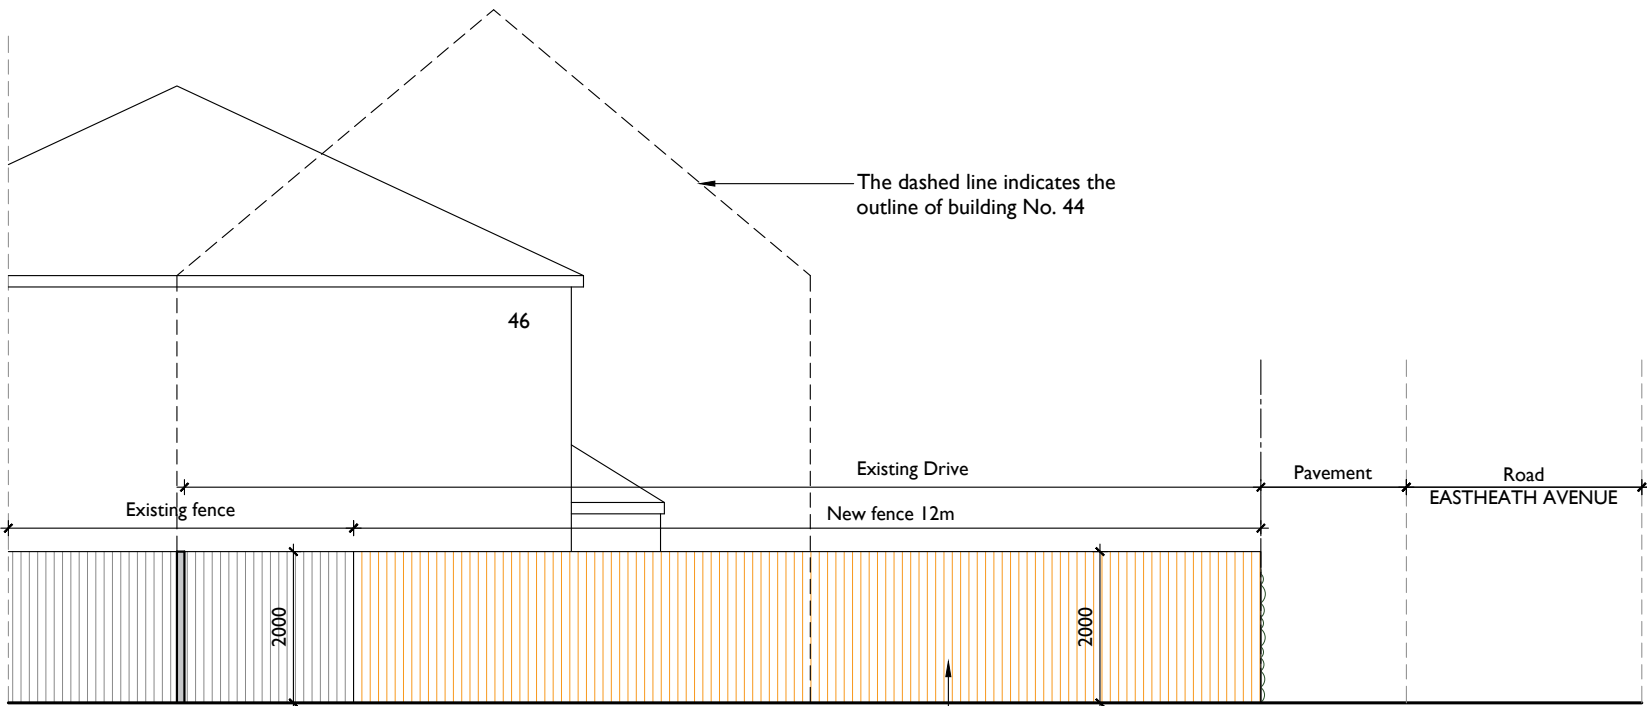

Proposed boundary wall elevation:

1:100 at A3

SC STUDIO CHARRETTE At: The Clubhouse, 50 Grosvenor Hill, London, W1K 3GT Tel: 020 7493 8800	
Client Julie Jones	
Project Title 44 Eastheath Avenue, Wokingham, RG41 2PJ	
Drawing Title Existing and Proposed boundary wall elevation.	
Drawing No. SC358_P4	Rev -
Scale @ A3 1 : 100	Date 09/2025
Created By OK	Building Control
Check By SC	Client
	Search
	Information

This drawing and the associated design rights are the intellectual property of Studio Charrette. It is to be used for the purpose of the project only and not for any other purpose.