


Rev.	Date	Revisions

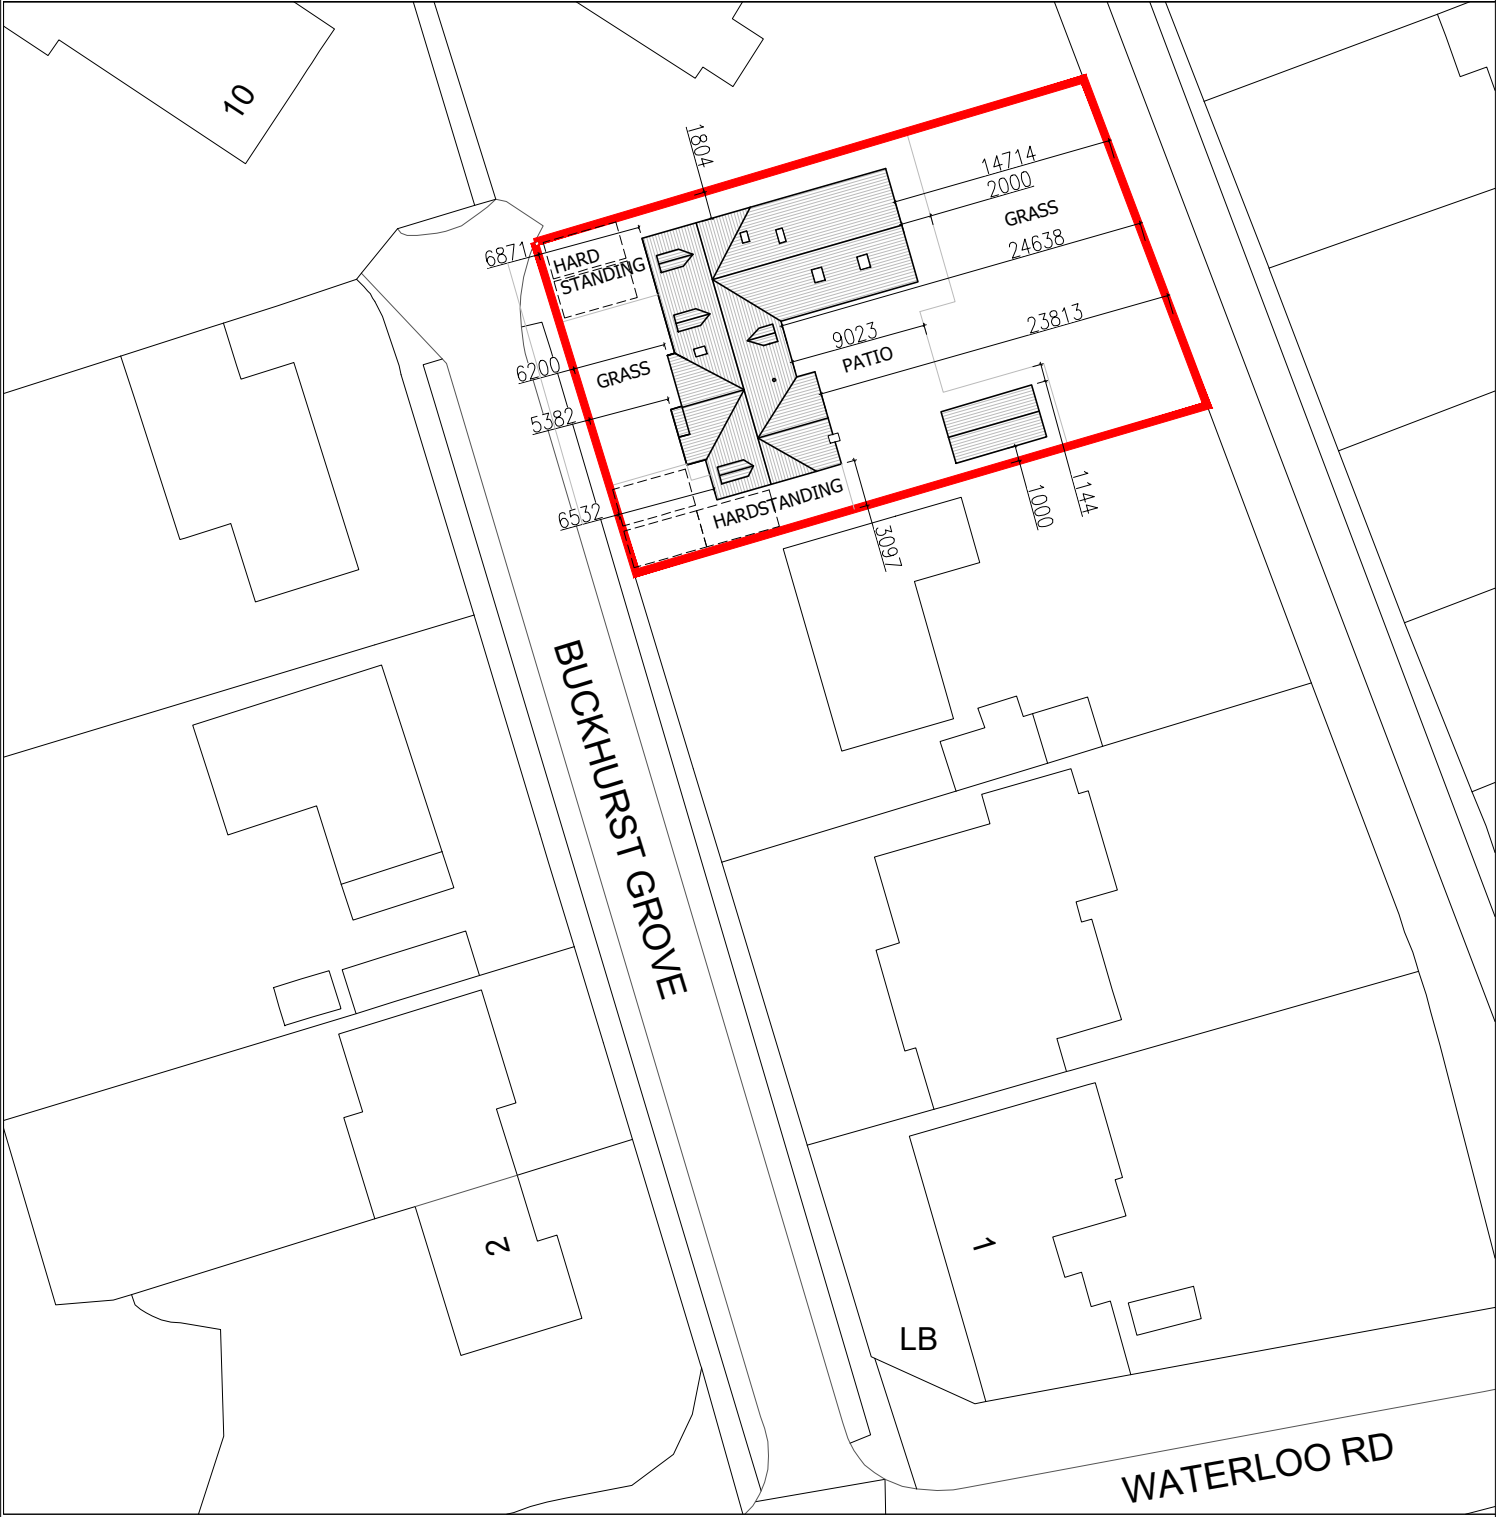

— SITE BOUNDARY

Client	MS SALT & MR DUDLEY		
Job Title	7 BUCKHURST GROVE WOKINGHAM RG40 2JR		
Scale	1:500	Date	JULY 25
Drawn	SA		
Plot Date:	JULY 25		

Drawing Title	EXISTING BLOCK PLAN	
Drawing No.	A4/450/10	
Rev.		

100 Berkshire Place
Winnersh Triangle
Wokingham, Berkshire
RG41 5RRD
Tel: 07787296792
email: info@jetarchdesign.co.uk