



First Floor Existing

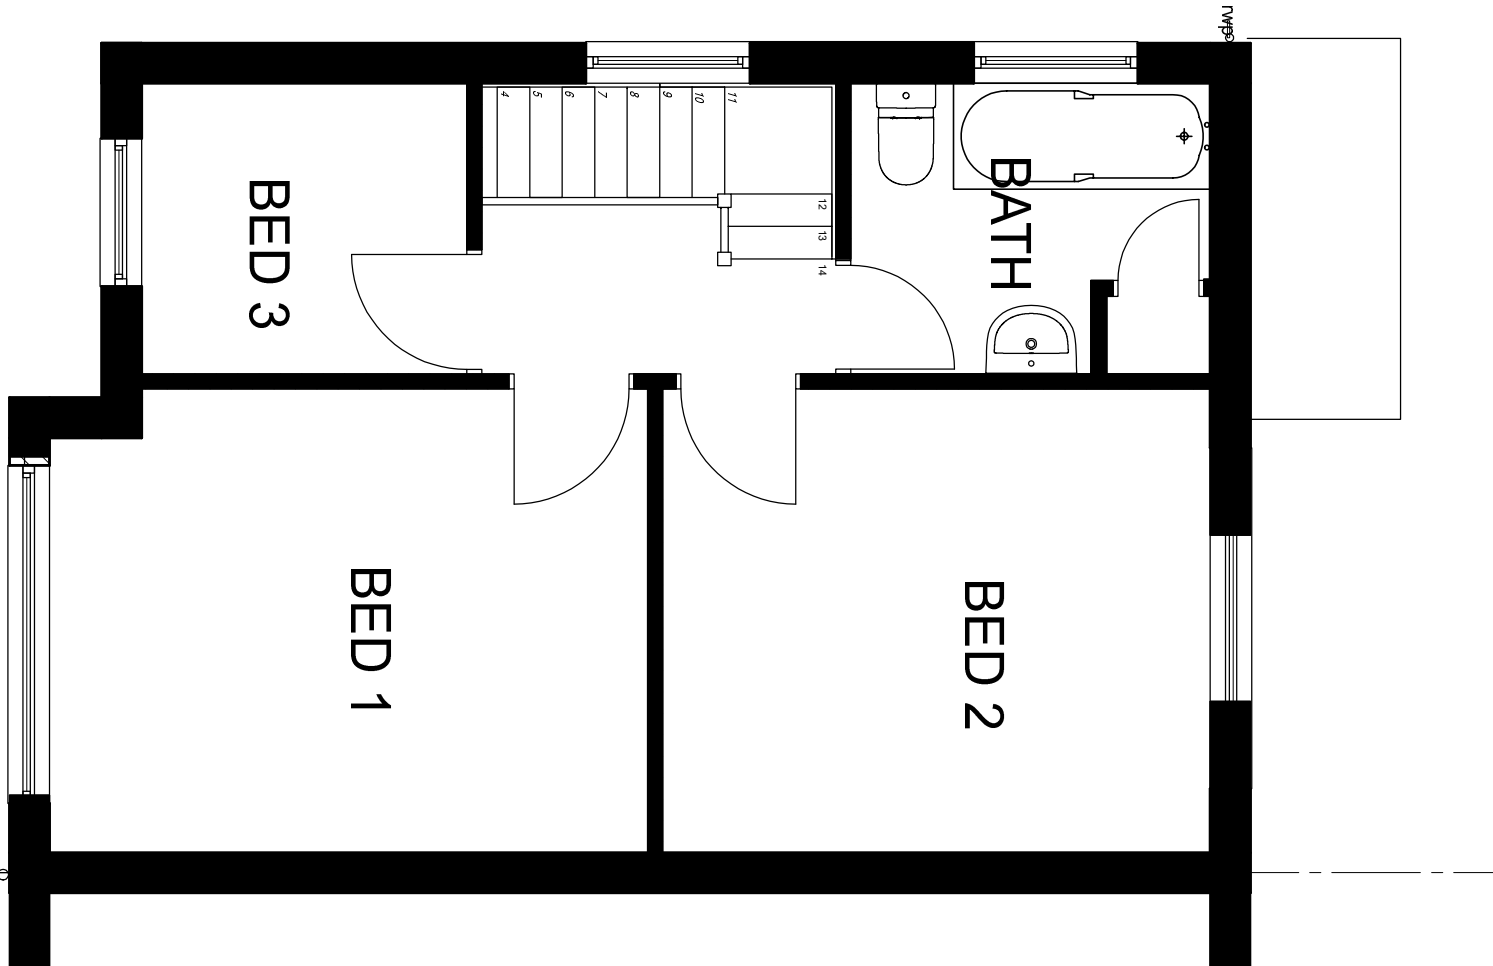

FIRST FLOOR

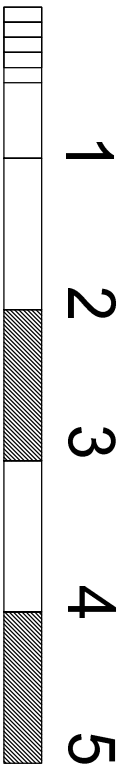

Scale 1:50

Proposed Side And Rear Extension For Mr Abdul Samee Dhillon		
To 40 Shepherds House Lane Earley Reading RG6 1AD		
	SIGN. adp	DRAWING NO. 502
	APPROVED	
	SCALE 1:50 @ A3 DATE 13/04/2022	PROJECT 2022-019-011
THIS DRAWING MUST NOT BE USED OR COPIED IF NOT AGREED UPON BY		