


Ground Floor Existing

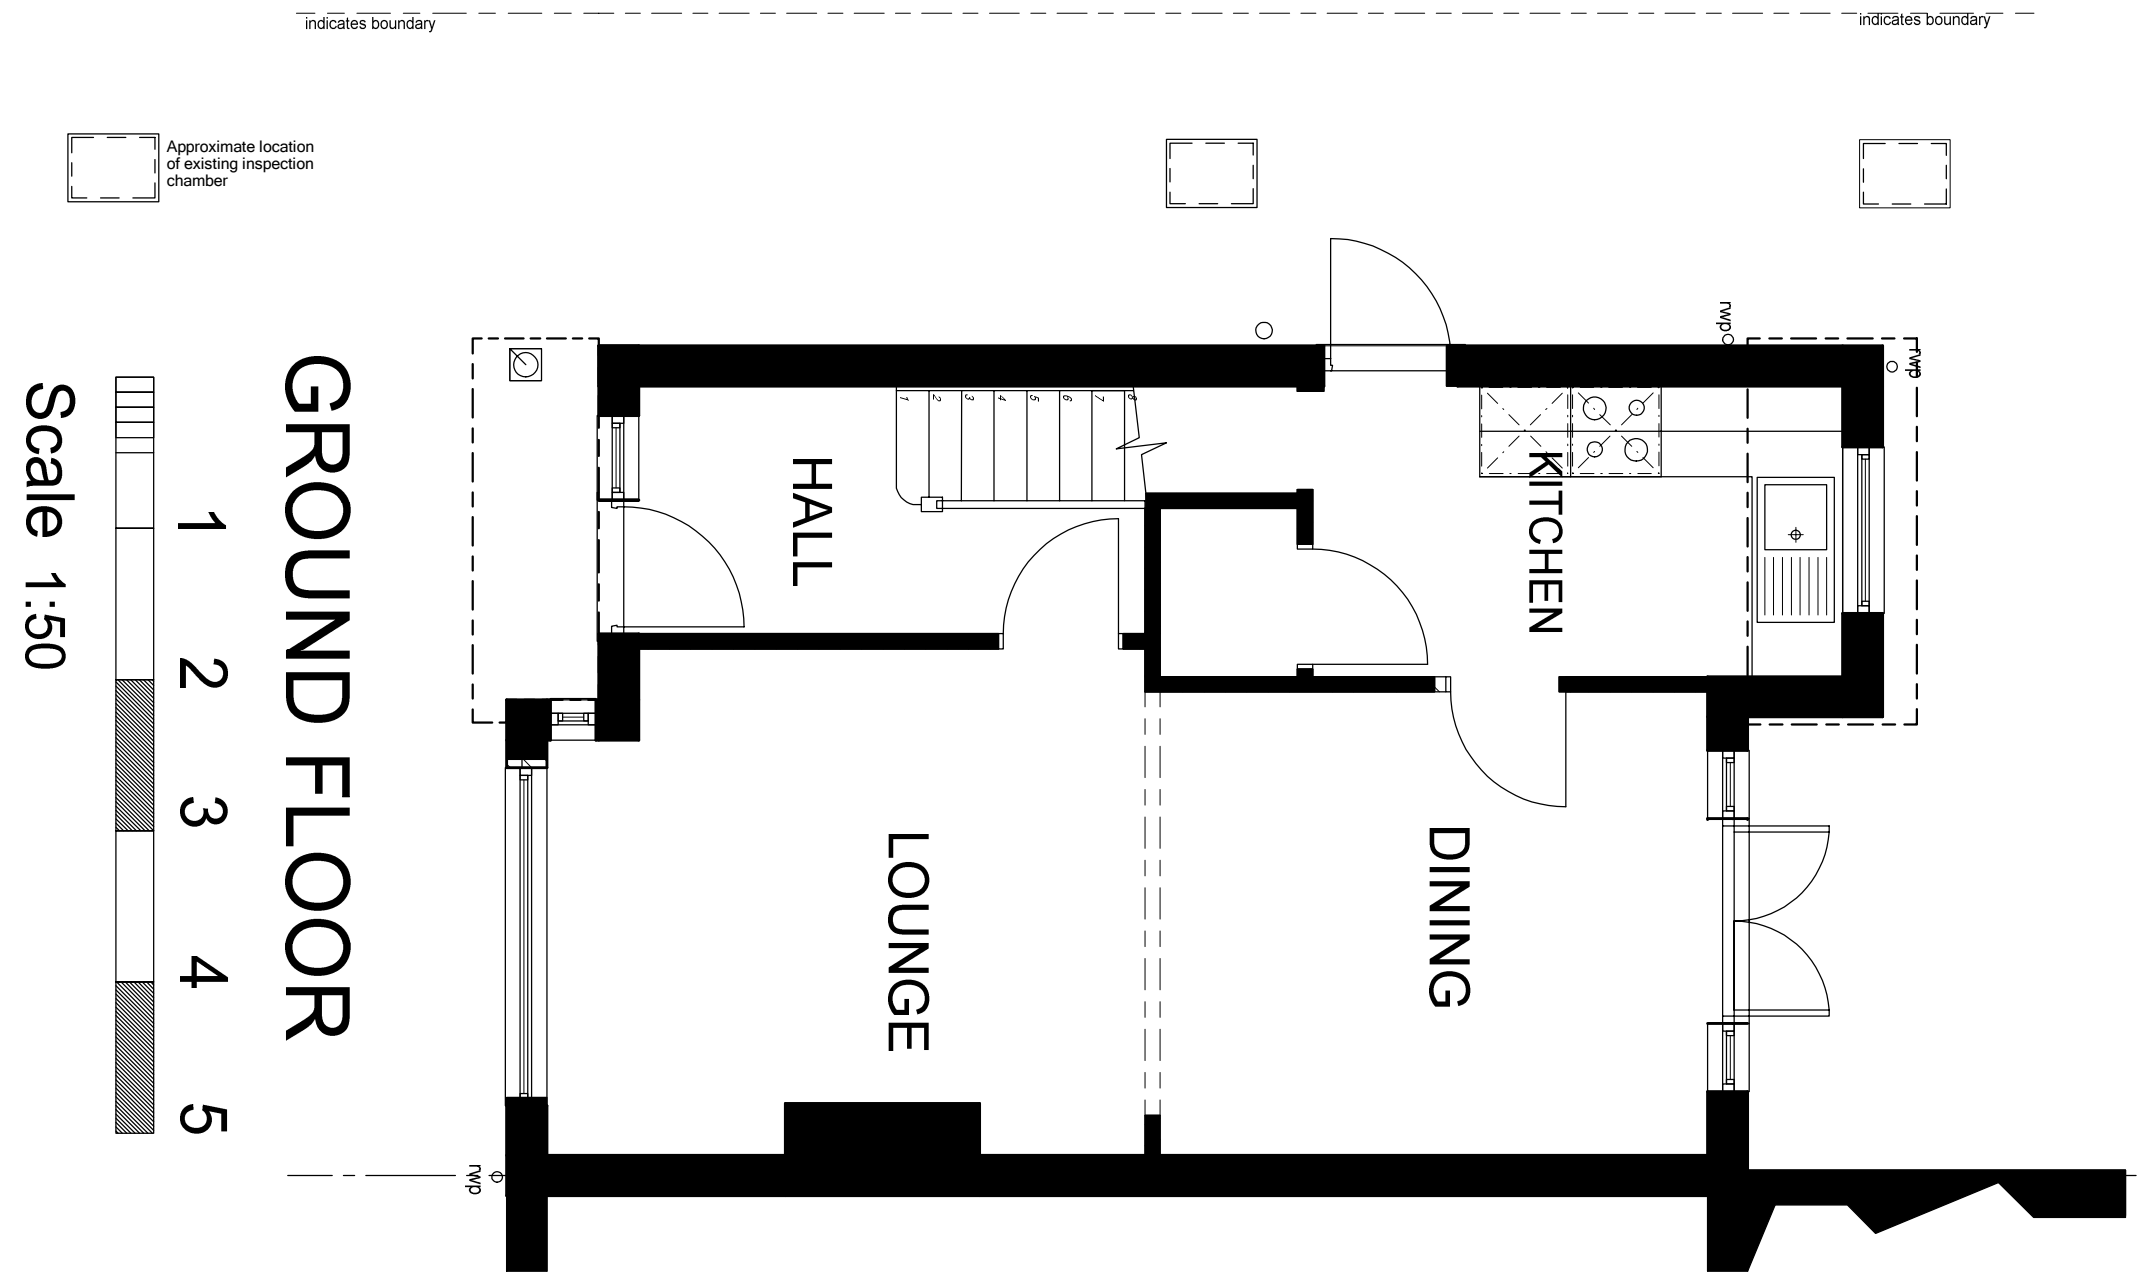

Proposed Side And Rear Extension For Mr Abdul Samee Dhillon		
To 40 Shepherds House Lane Earley Reading RG6 1AD		
Revisions Rev A Existing inspection chambers added nov 23	SIGN. adp	DRAWING NO. 501
	APPROVED	
	SCALE 1:50 @ A3	PROJECT 2022-019-010 A
	DATE 13/04/2022	
THIS DRAWING MUST NOT BE USED OR COPIED IF NOT AGREED UPON BY		