
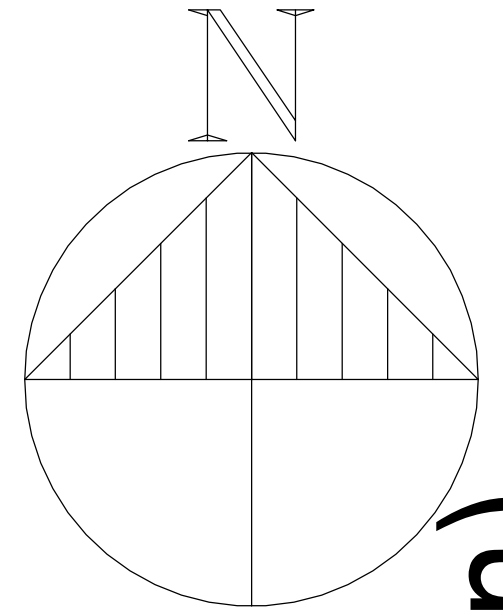


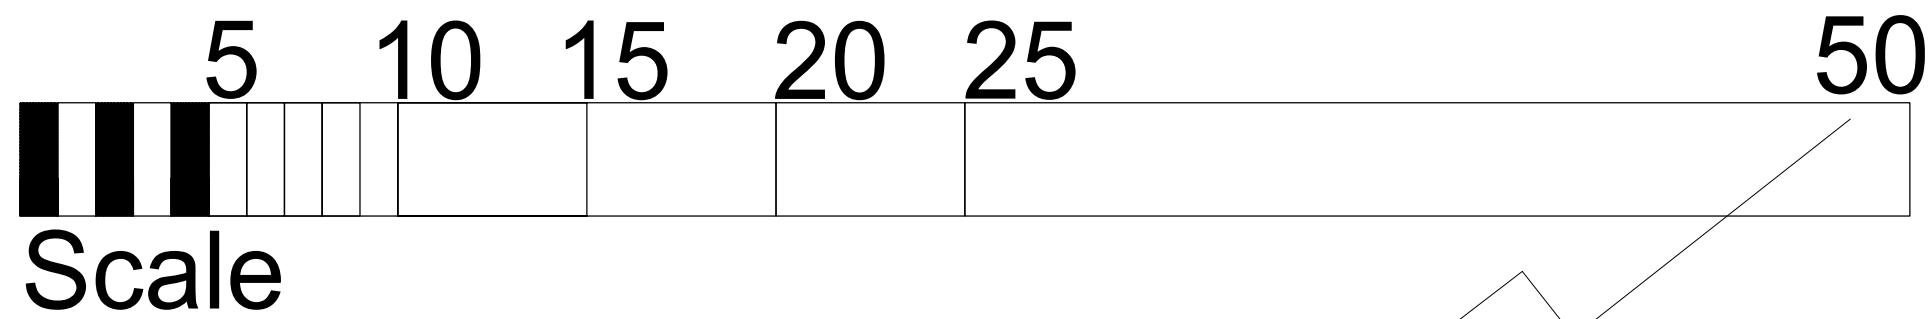

Site Layout Plan (Block Plan)

INDICATES 2 NUMBER
CAR PARKING SPACES
FRONT GARDEN TO BE
PAVED WITH POROUS
BLOCK PAVING

FRONT BOUNDARY WALL
TO BE CUT BACK TO ALLOW
ACCESS FOR TWO CARS

EXISTING CLOSE BOARD
FENCES TO BE RETAINED

SHEPHER

EXISTING CLOSE BOARD
FENCES TO BE RETAINED

EXISTING CONCRETE
GARAGE TO BE
REMOVED

EXISTING CLOSE BOARD
FENCES TO BE RETAINED

Proposed Side And Rear Extension For Mr Abdul Samee Dhillon		
To 40 Shepherds House Lane Earley Reading RG6 1AD		
Revisions REV A- Scale Increased and extra detail added July 22	SIGN. adp	DRAWING NO. 511
	APPROVED	
	SCALE 1:200 @ A2	PROJECT
	DATE 04/10/2020	2022-019-050
THIS DRAWING MUST NOT BE USED OR COPIED IF NOT AGREED UPON BY		