
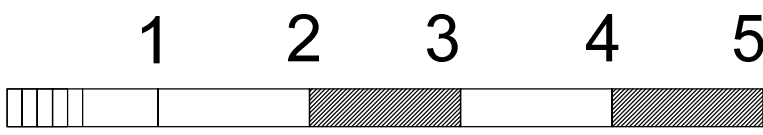


GROUND FLOOR

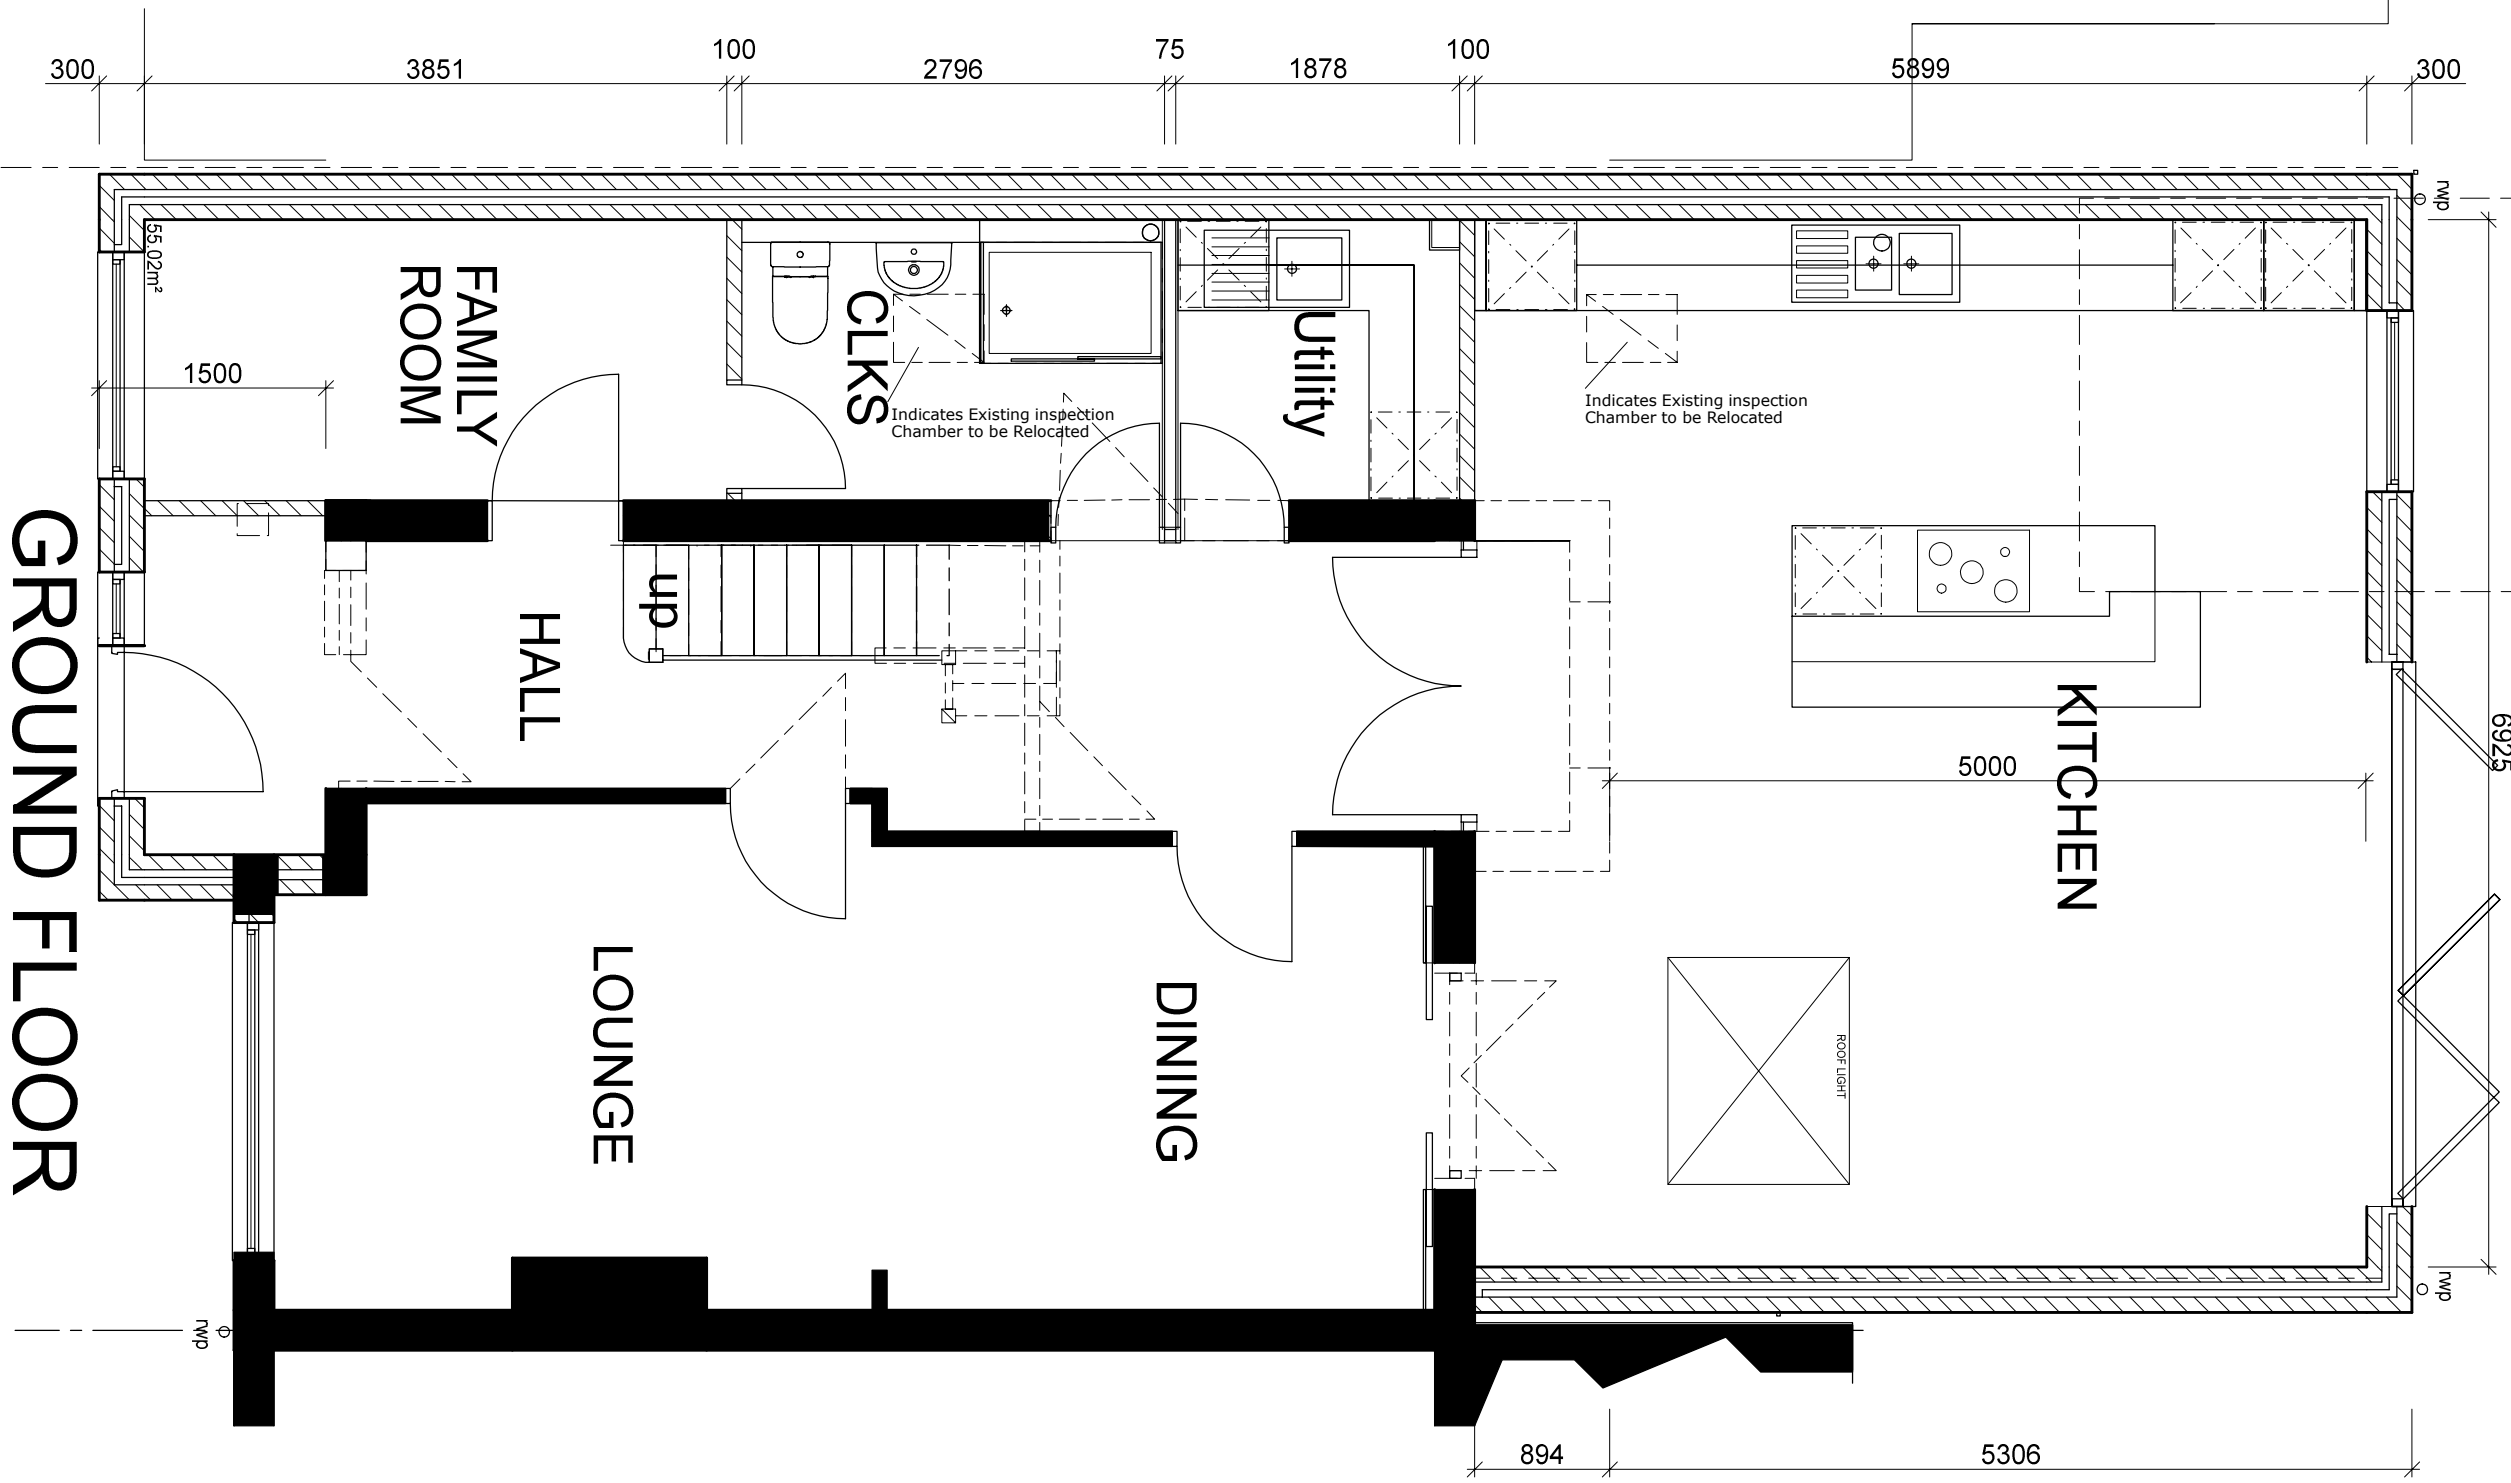

Scale 1:50

Ground Floor Proposed

Proposed Side And Rear Extension For Mr Abdul Samee Dhillon			
To 40 Shepherds House Lane Earley Reading RG6 1AD			
Revisions Rev B Room Names Amended and existing drainage added Nov 23		SIGN. adp	DRAWING NO. 501
		APPROVED	
		SCALE 1:50 @ A3	PROJECT 2022-019-20 B
		DATE 13/04/2022	
THIS DRAWING MUST NOT BE USED OR COPIED IF NOT AGREED UPON BY			