



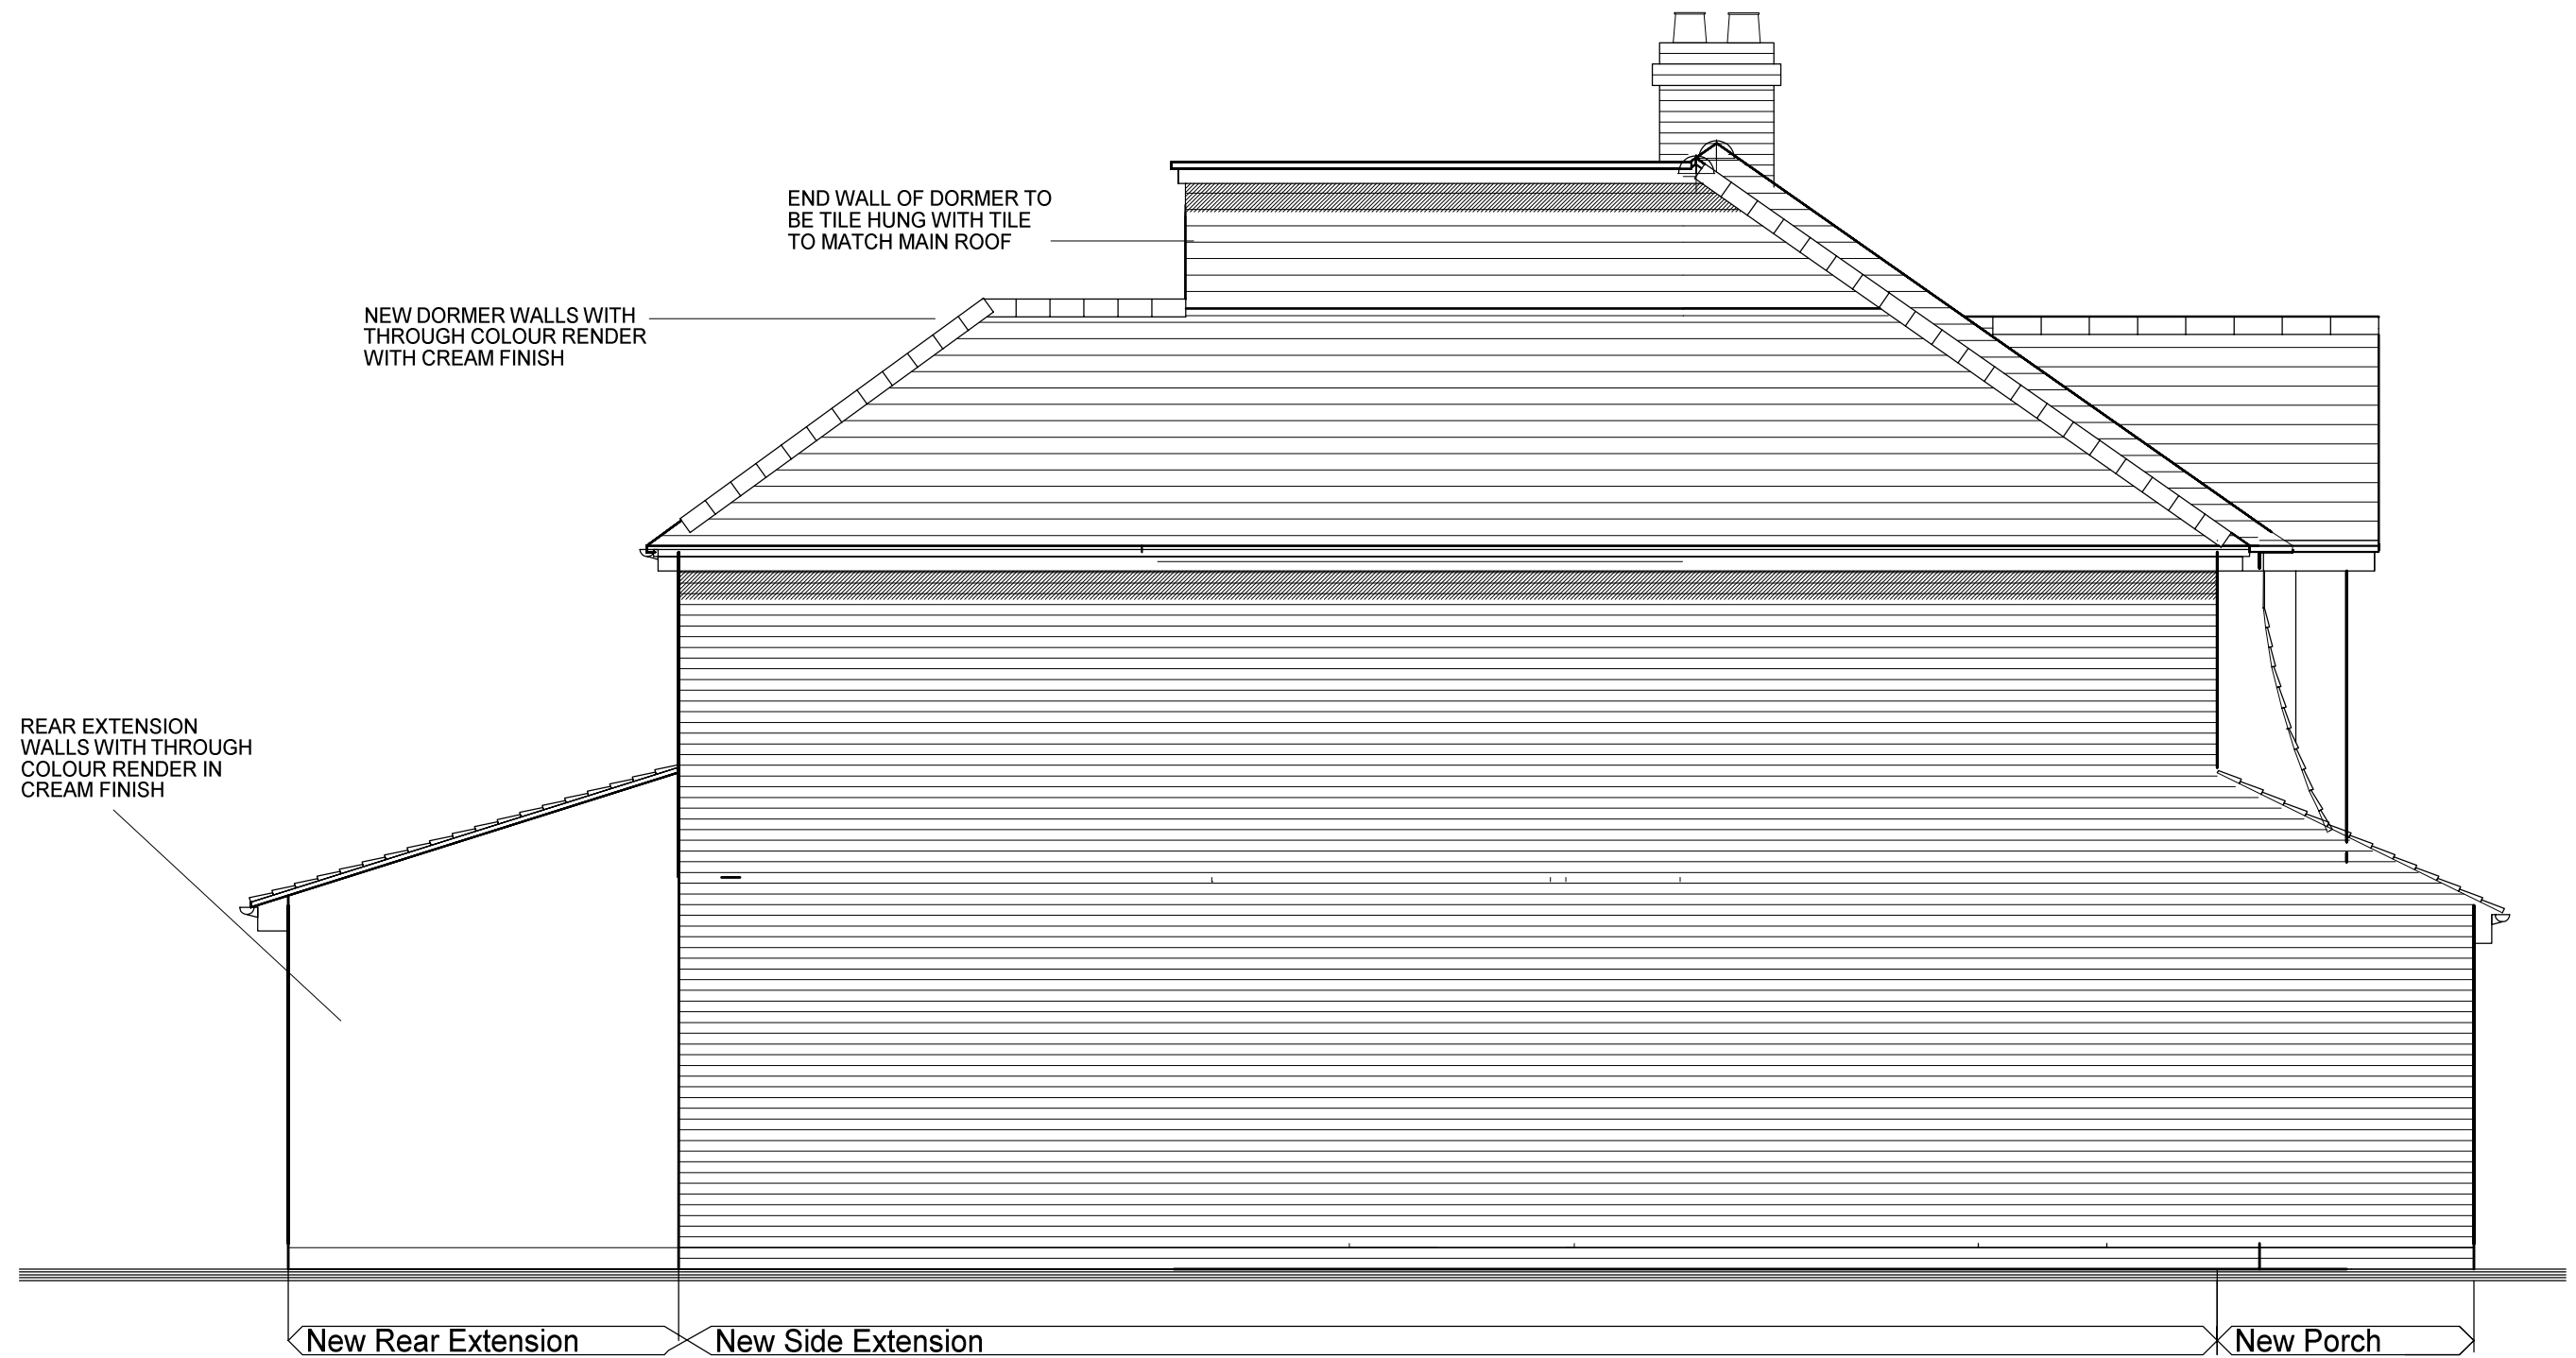

SIDE ELEVATION

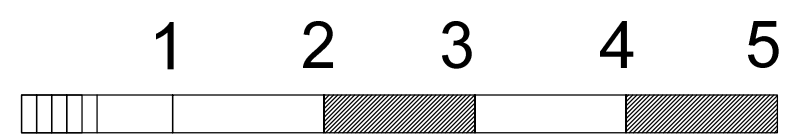

Scale 1:50

Proposed Side And Rear Extension For Mr Abdul Samee Dhillon		
To 40 Shepherds House Lane Earley Reading RG6 1AD		
Revisions Rev B New dormer side elevation revised to show tile hanging Nov 23	SIGN. adp	DRAWING NO. 505
	APPROVED	
	SCALE 1:50 @ A3	PROJECT 2022-018-26 B
	DATE 13/04/2022	
THIS DRAWING MUST NOT BE USED OR COPIED IF NOT AGREED UPON BY		