


FIRST FLOOR

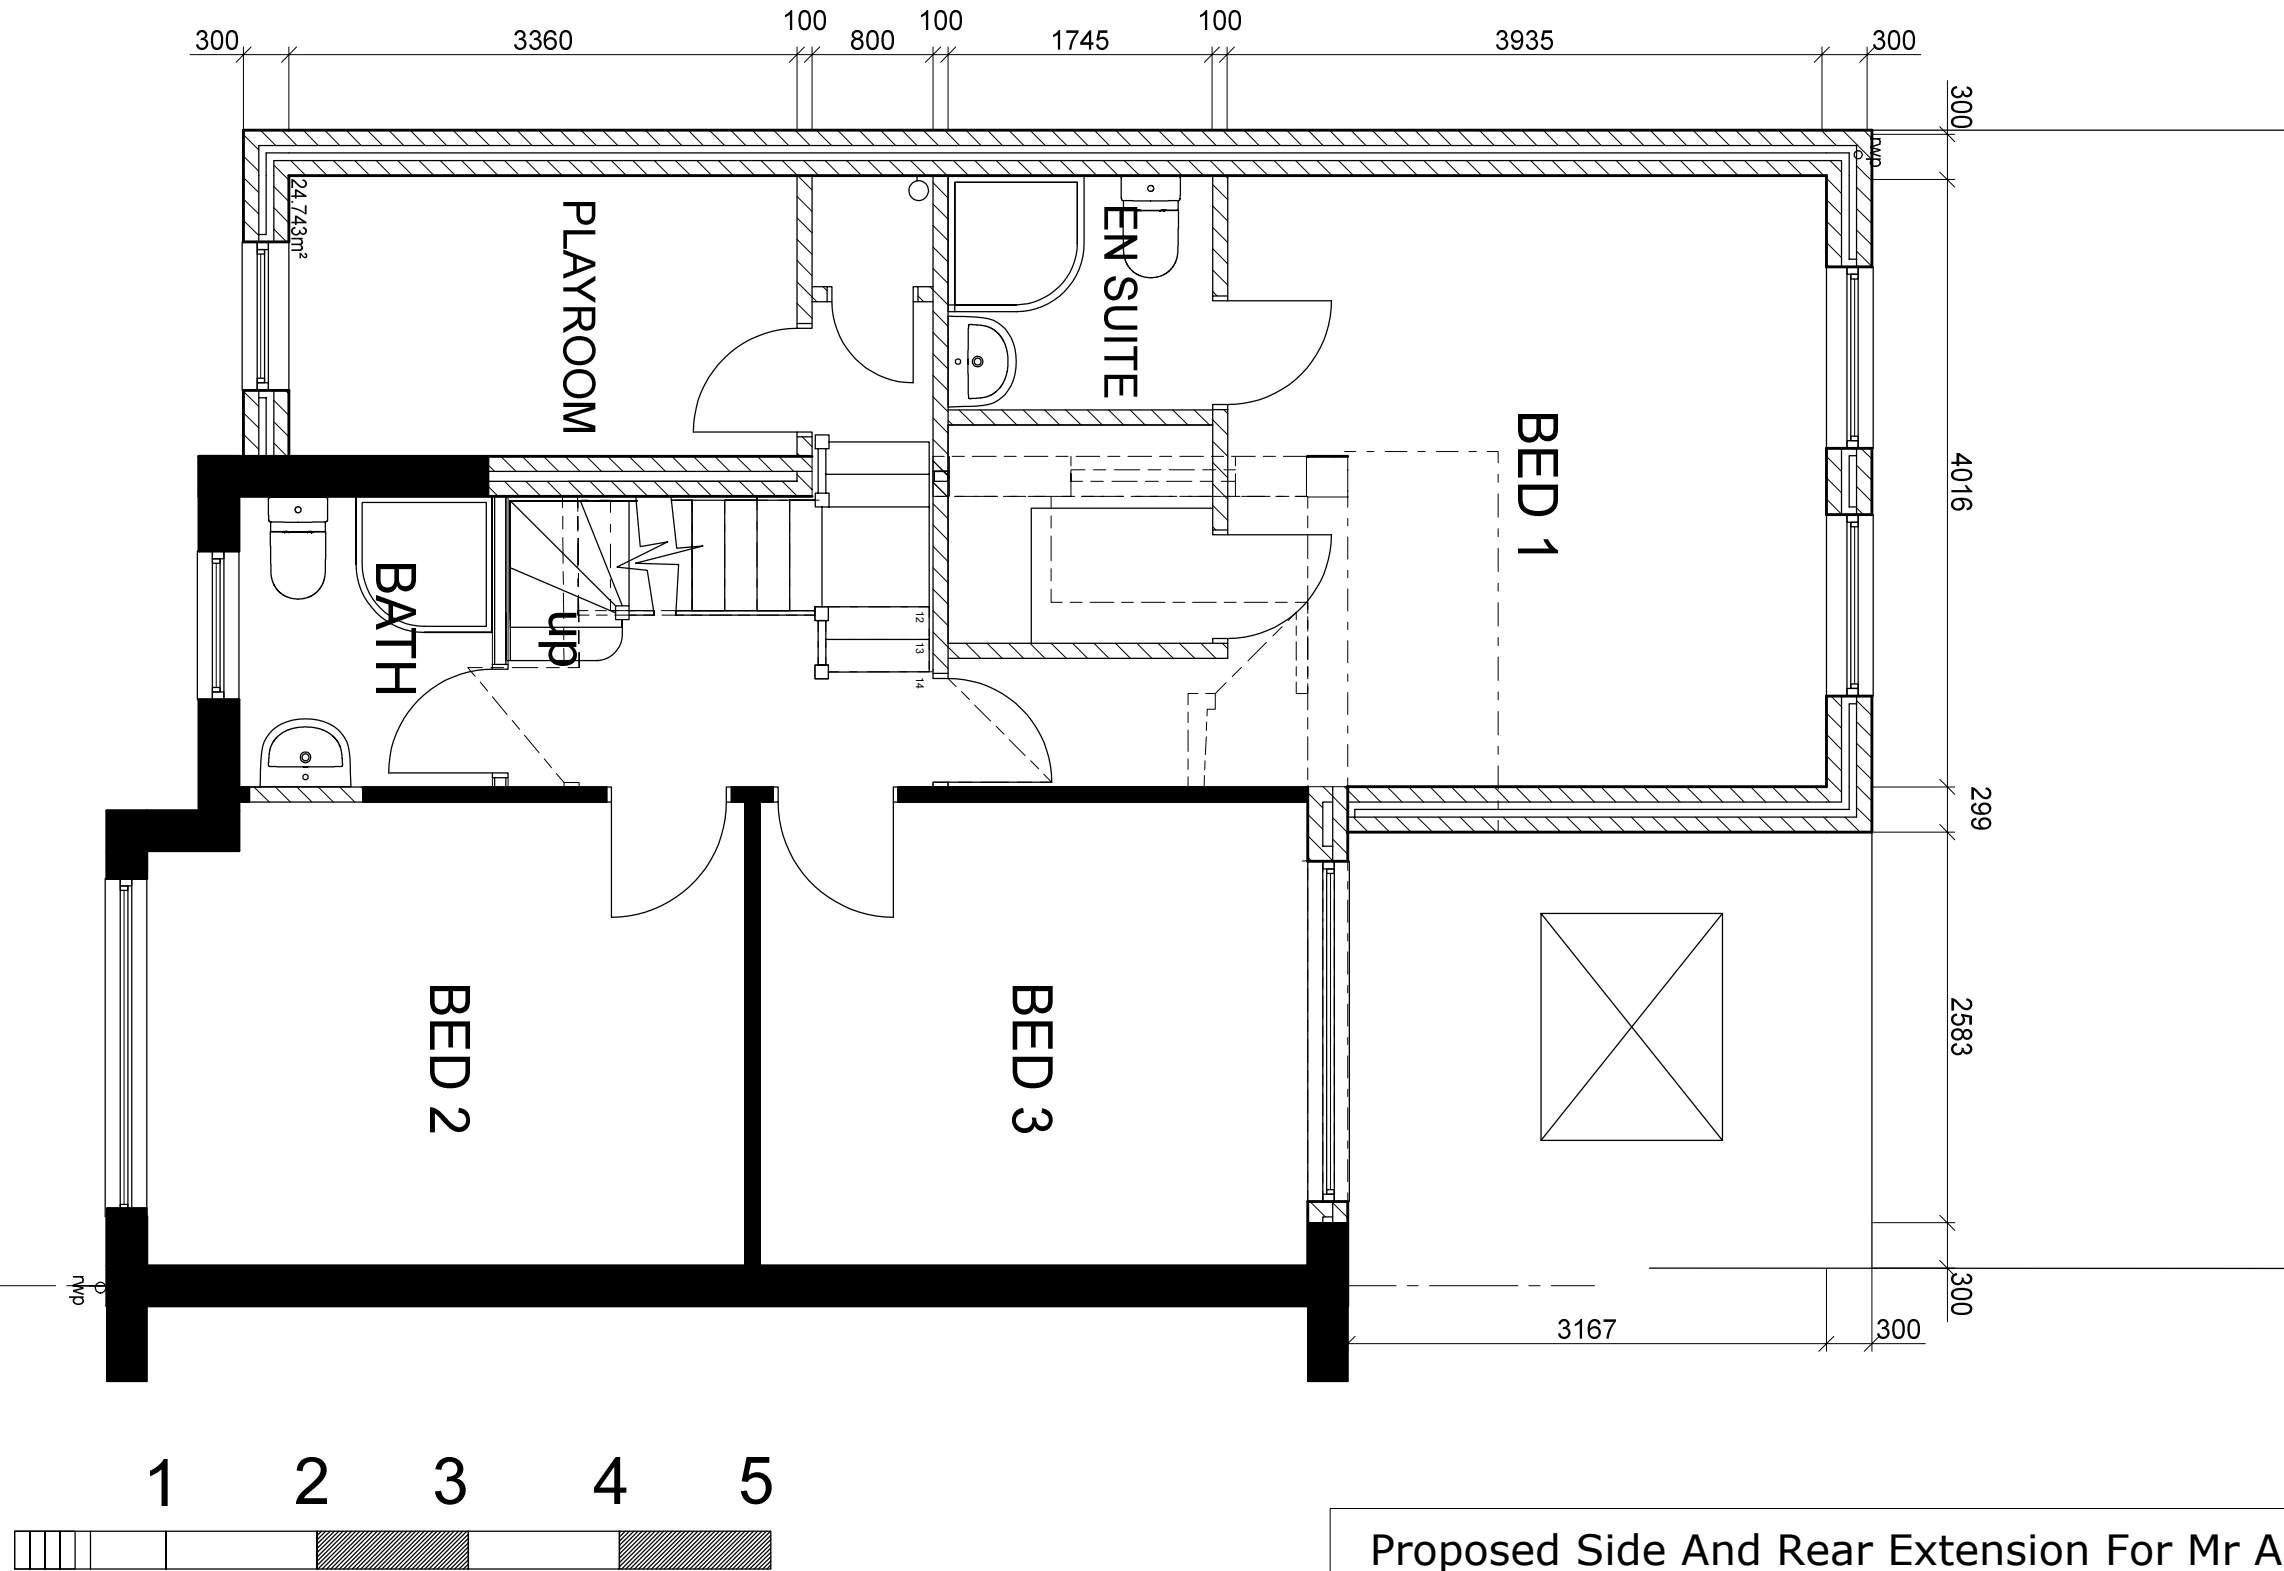

First Floor Proposed

Proposed Side And Rear Extension For Mr Abdul Samee Dhillon
To 40 Shepherds House Lane Earley Reading RG6 1AD

Revisions Rev B Room Names Amended Nov 23	SIGN. adp	DRAWING NO. 502
	APPROVED	
	SCALE 1:50 @ A3	PROJECT 2022-019-0-21 B
	DATE 13/04/2022	

THIS DRAWING MUST NOT BE USED OR COPIED IF NOT AGREED UPON BY