



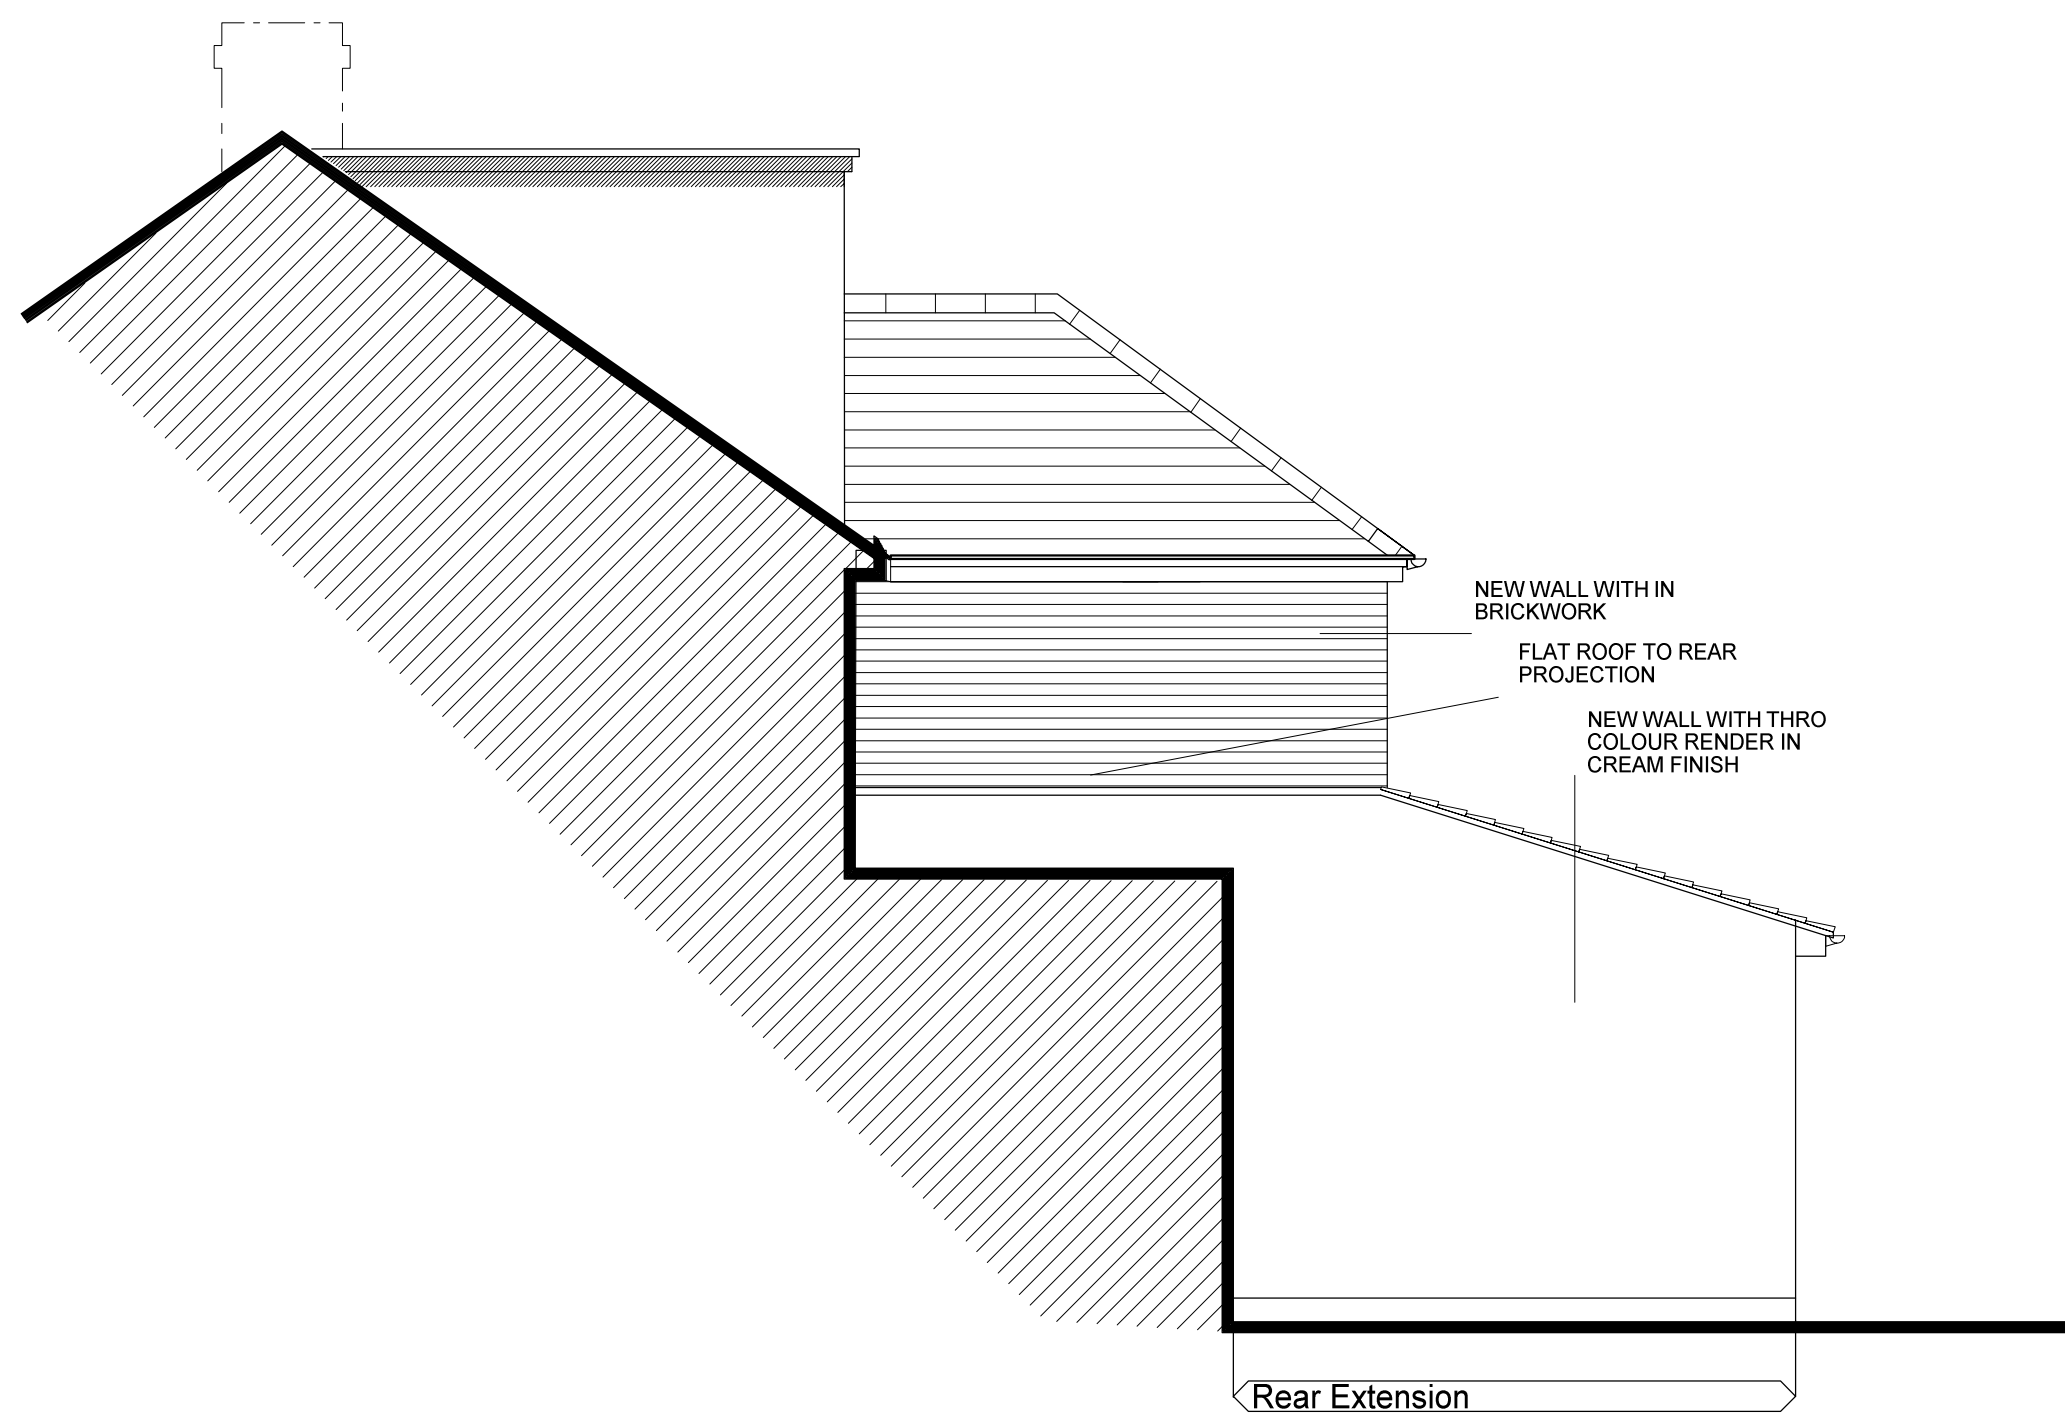

SIDE ELEVATION

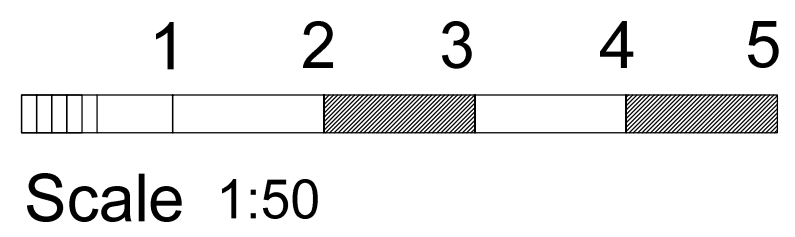

Proposed Side And Rear Extension For Mr Abdul Samee Dhillon		
To 40 Shepherds House Lane Earley Reading RG6 1AD		
Revisions Rev A, pitch roof added to rear kitchen projection Nov 24	SIGN. adp	DRAWING NO. 507
	APPROVED	
	SCALE 1:50 @ A3	PROJECT 2022-018-028 B
	DATE 13/04/2022	
THIS DRAWING MUST NOT BE USED OR COPIED IF NOT AGREED UPON BY		