

Site Plan, Scale: 1 to 500

This copy has been produced specifically for the map return scheme purposes only. No further copies may be made.

This map is reproduced from Ordnance Survey material with the permission of Ordnance Survey on behalf of the Controller of HMSO Office. © Crown Copyright. Wokingham District Council, Licence No. LA086134

Date: 19 August 2002

N
W E
S

27 AUG 2002 7452



This map is based upon Ordnance Survey material with the permission of Ordnance Survey on behalf of the Controller of HMSO. © Crown Copyright.
Unauthorised reproduction infringes Crown Copyright and may lead to prosecution or civil proceedings.Wokingham District Council Licence LA086134

Development Control Section, Environmental Services, Wokingham District Council.
27 August 2002 Scale: 1 : 1250

N W E S


27. AUG. 2002 7452



APPROVED

TITLE FRONT ELEVATION - EXISTING	
DRAWING NO. 101/1	REVISION
PROJECT SINGLE STOREY REAR EXTENSION	
ADDRESS 73, BARCHAM ROAD, WOKINGHAM. BERKSHIRE RG41 2RG	
SCALE - 1:50	DATE - 3RD AUGUST 2002

27.AUG.2002 7452

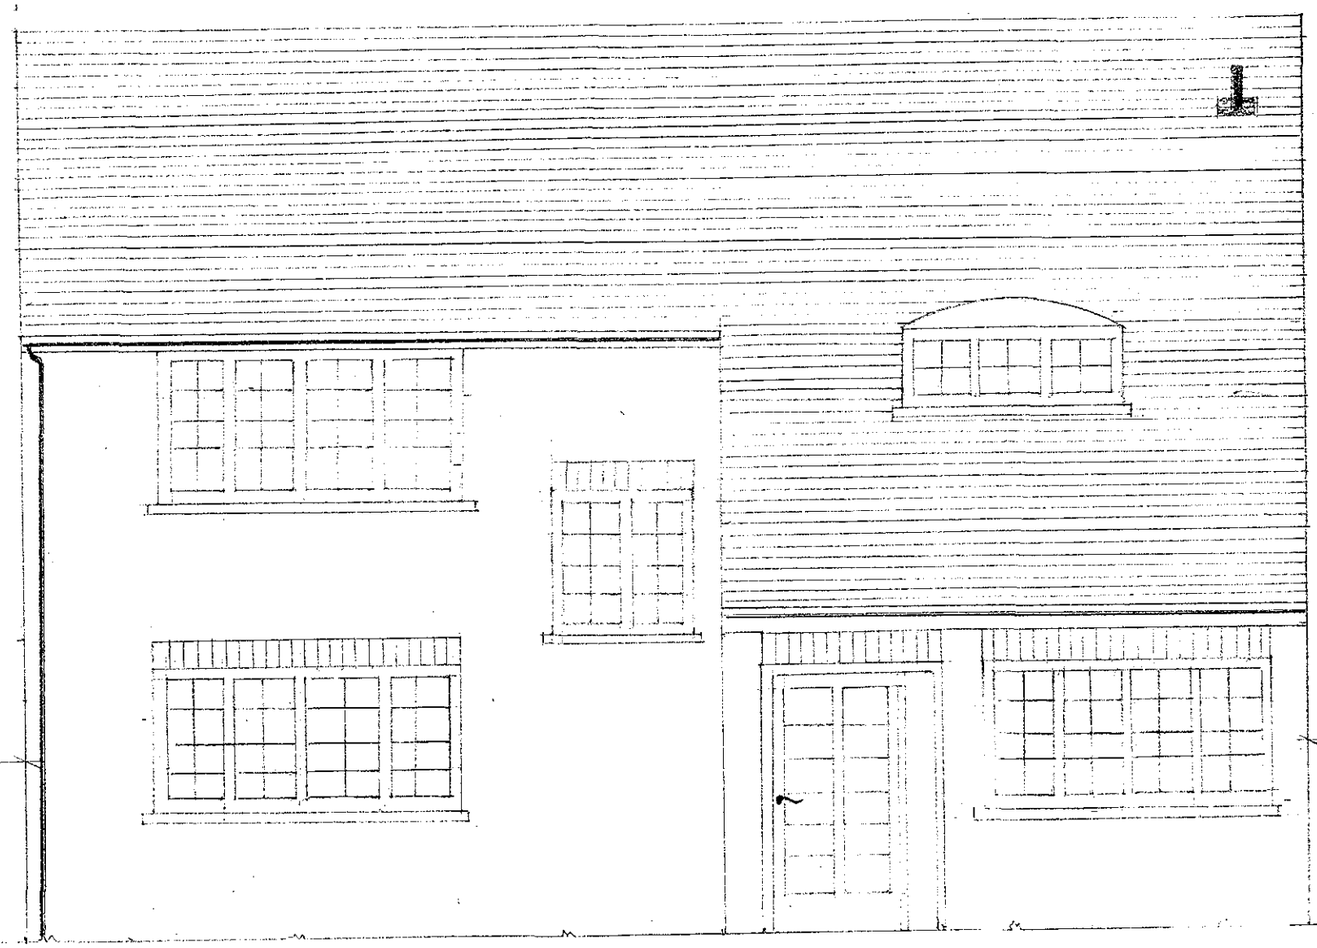

TITLE FRONT ELEVATION - PROPOSED	
DRAWING NO. 101/2	REVISION
PROJECT SINGLE STOREY REAR EXTENSION	
ADDRESS 73, BARCHAM ROAD, WOKINGHAM. BERKSHIRE RG41 2RG	
SCALE - 1:50	DATE - 3RD AUGUST 2002

25/10/02

27. Aug. 2002 7452



TITLE REAR ELEVATION, EXISTING.	
DRAWING NO. 101/3	REVISION
PROJECT SINGLE STOREY REAR EXTENSION	
ADDRESS 73, BARKHAM ROAD, WOKINGHAM. BERKSHIRE RG41 2RG	
SCALE - 1:50	DATE - 3rd AUGUST 2002


27. AUG. 2002 7452



TITLE REAR ELEVATION, PROPOSED	
DRAWING NO. 101/4	REVISION
PROJECT SINGLE STOREY REAR EXTENSION	
ADDRESS 73, BARKHAM ROAD, WOKINGHAM. BERKSHIRE RG41 2RG	
SCALE - 1·50	DATE - 3rd AUGUST, 2002

D 25/9/02

27.AUG.2002 7452

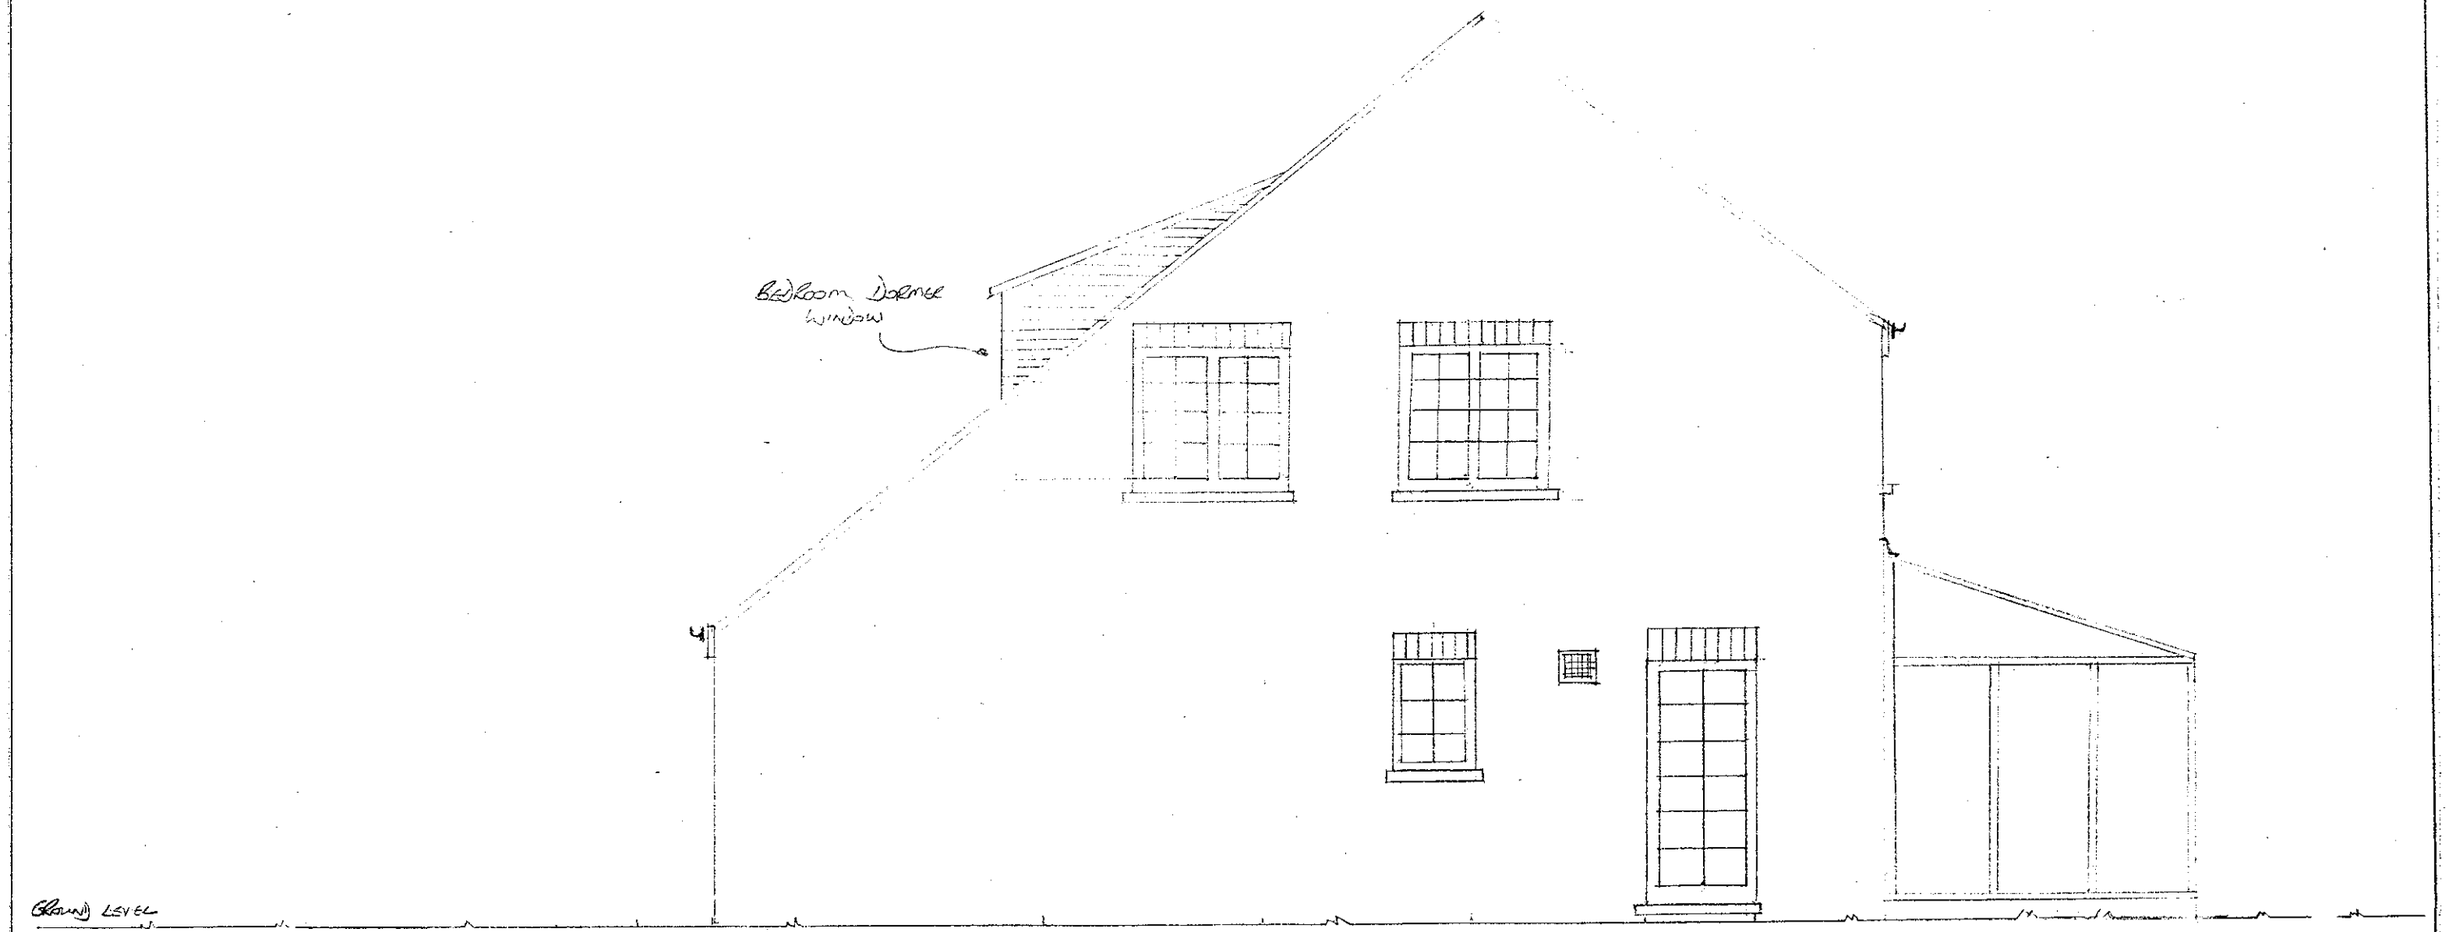

TITLE SIDE ELEVATION - GARAGE SIDE - EXISTING	
DRAWING NO. 101/5	REVISION
PROJECT SINGLE STOREY REAR EXTENSION	
ADDRESS 73, BARKHAM ROAD, WOKINGHAM. BERKSHIRE RG41 2RG	
SCALE - 1:50	DATE - 3RD AUGUST 2002

23/10/02

27. AUG. 2002 7452




APPROVED

TITLE: SIDE ELEVATION - GARAGE SIDE - PROPOSED.	
DRAWING NO. 101/6	REVISION
PROJECT: SINGLE STOREY REAR EXTENSION	
ADDRESS: 73, BARKHAM ROAD, WOKINGHAM. BERKSHIRE RG41 2RG	
SCALE - 1:50	DATE - 3RD AUGUST 2002

D 25/10/02

27. AUG. 2002 7452

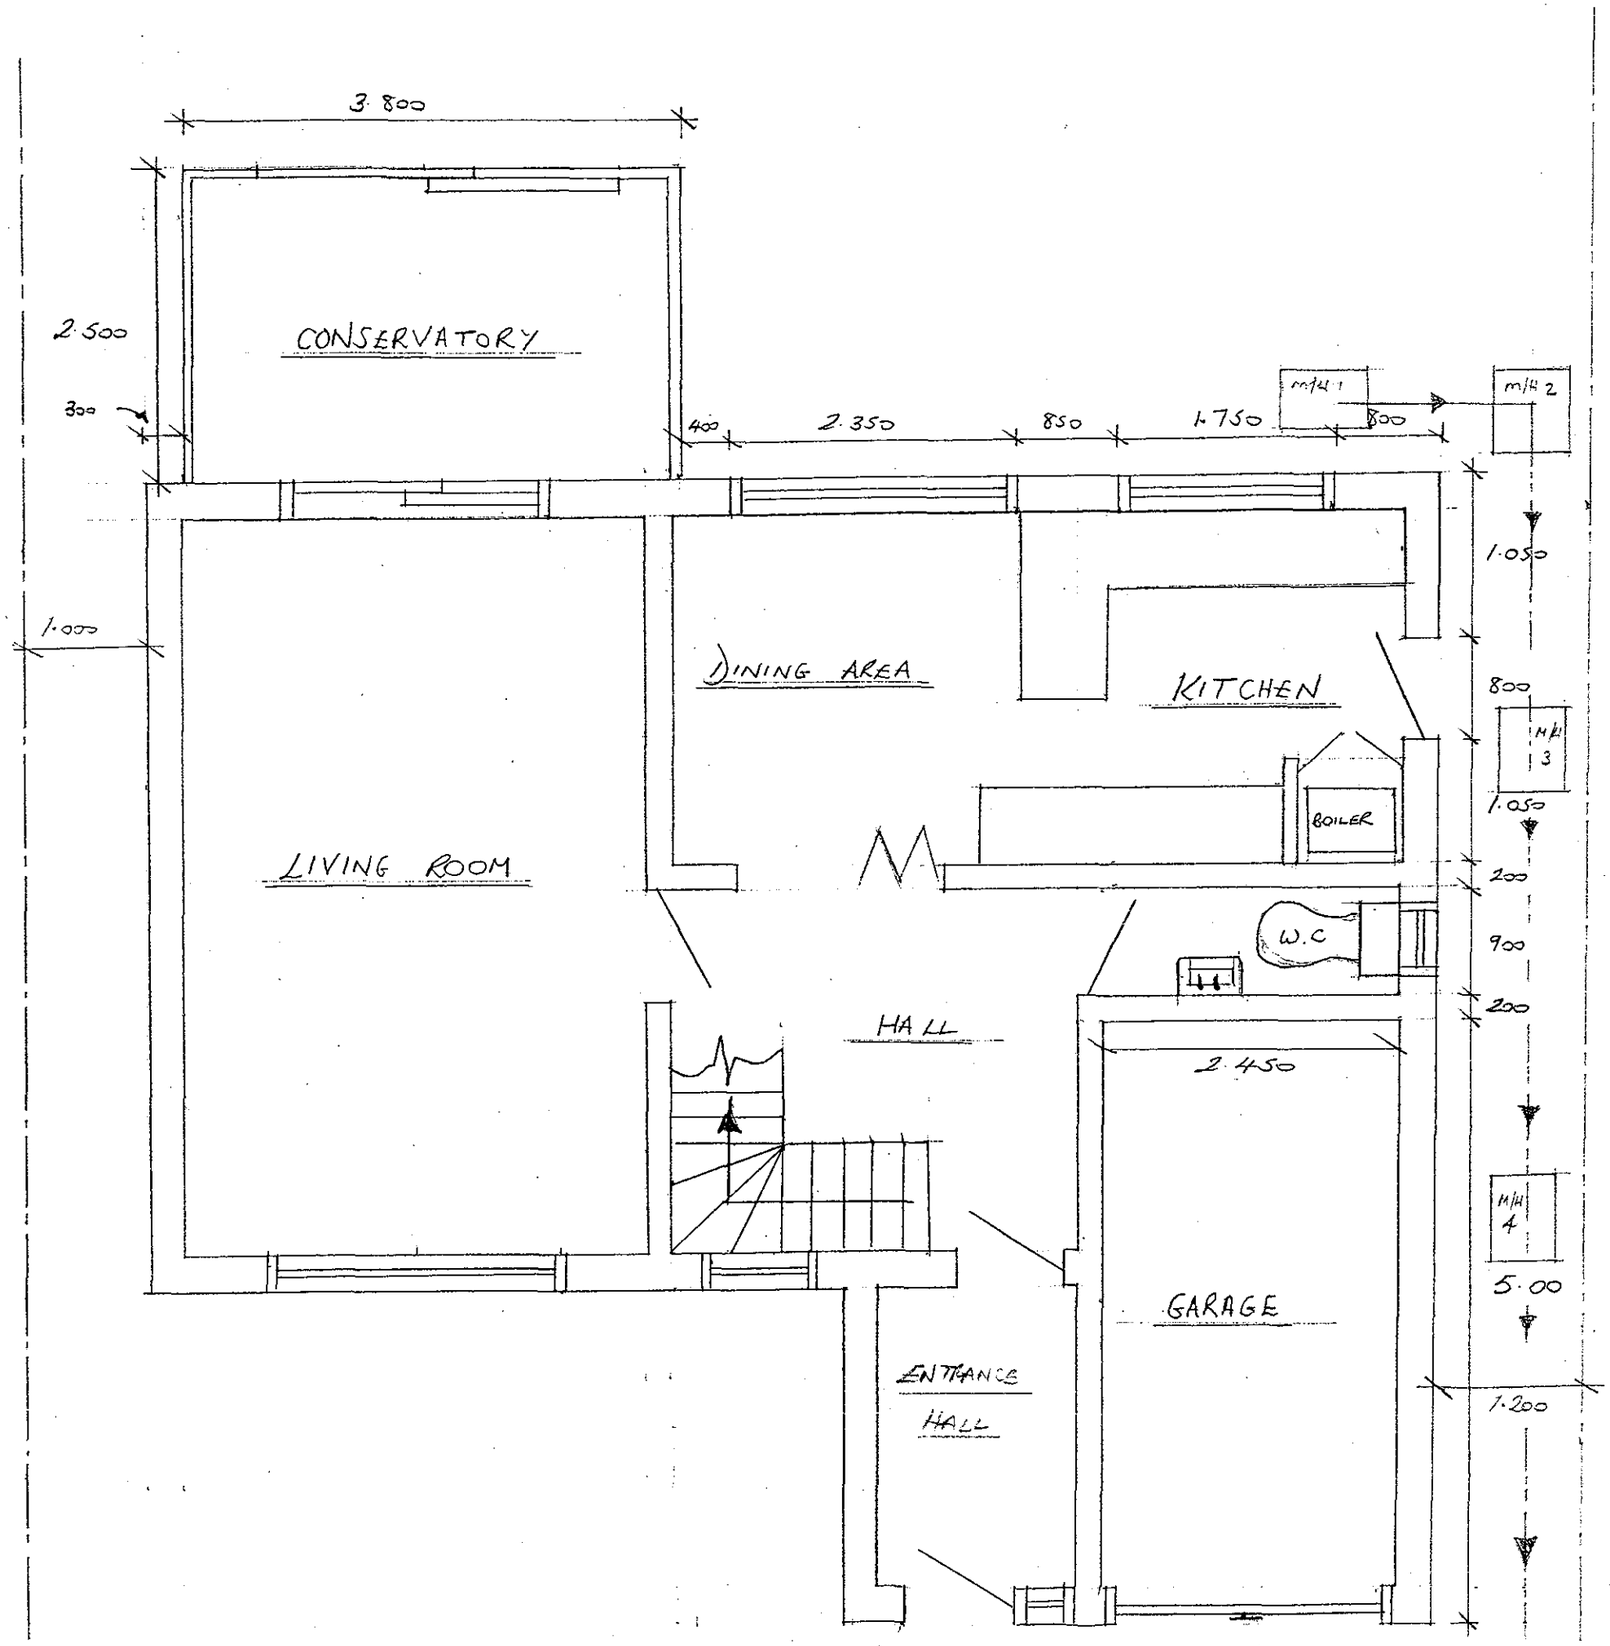

TITLE (Ground) Floor Plan - Existing.	
DRAWING NO. 101/7	REVISION
PROJECT Single Storey Rear Extension	
ADDRESS 73, Barkham Road, Wokingham, Berkshire RG41 2RG	
SCALE - 1:50	DATE - 3rd August 2002

27. AUG. 2002 7452

EXTENDED DINING AREA

DINING AREA

LIVING ROOM

KITCHEN

HALL

PLAY ROOM

ENTRANCE HALL

W.C

BOILER

REMOVE EXISTING MANHOLE AND DRAIN


NEW MANHOLE AND DRAIN, SEE SPECIFICATION.

900 1.300 700 1.800 700 1.300 1.200 1.750 800

3.600 1.350 800 1.050 200 900 200 300 900 1.200 3.900

1.000 2.450

LOCATION PLAN SCALE 1:200

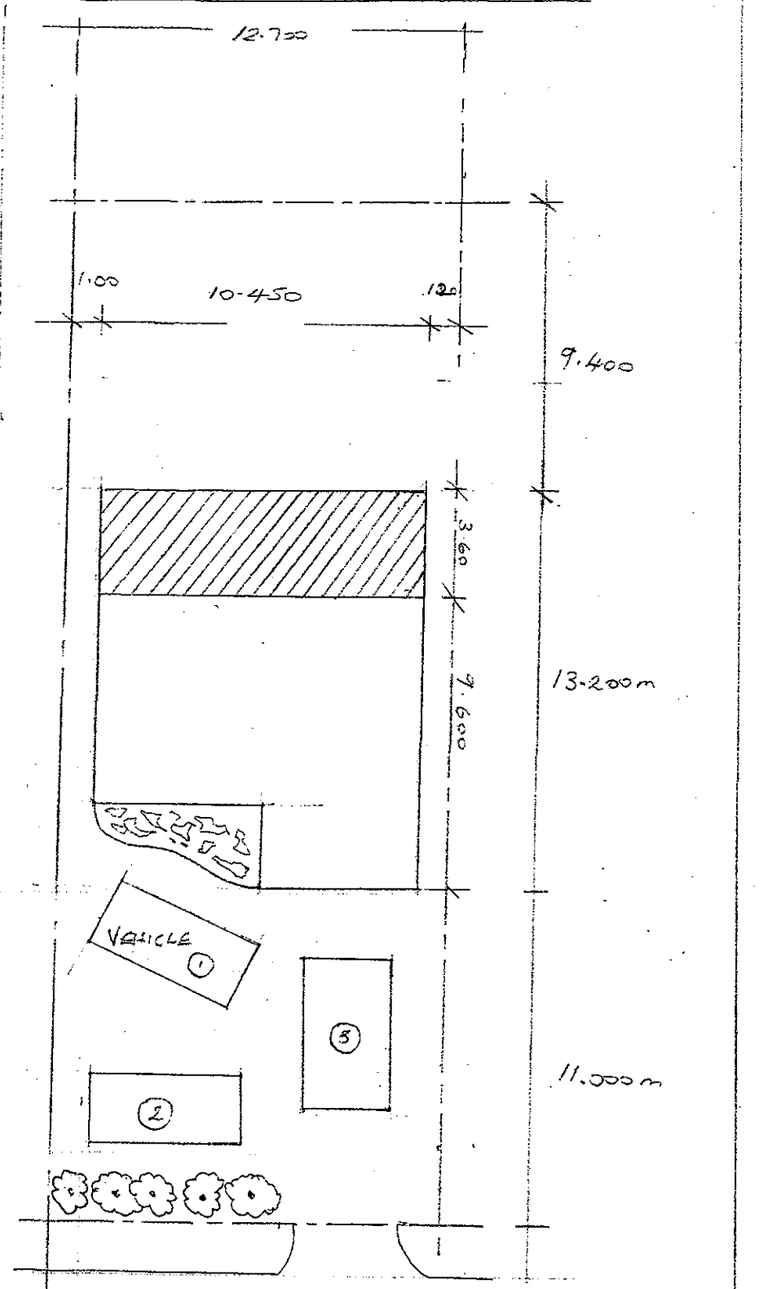

TITLE: GROUND FLOOR PLAN — PROPOSED	
DRAWING NO. 101/8	REVISION
PROJECT: SINGLE STOREY REAR EXTENSION	
ADDRESS: 73, BARCHAM ROAD, WOKINGHAM, BERKSHIRE RG41 2RG	
SCALE - 1:50	DATE - 3RD AUGUST 2002

23/10/02