All dimensions to be checked on site before commencement of work.
Any discrepancies to be notified to the Architect immediately.

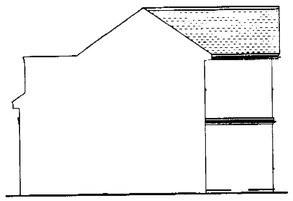

EXISTING SIDE ELEVATION
SCALE 1/100

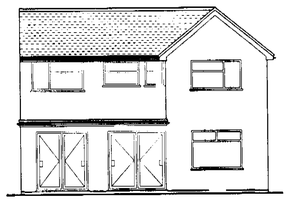

EXISTING REAR ELEVATION
SCALE 1/100

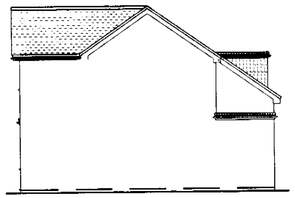

EXISTING SIDE ELEVATION
SCALE 1/100

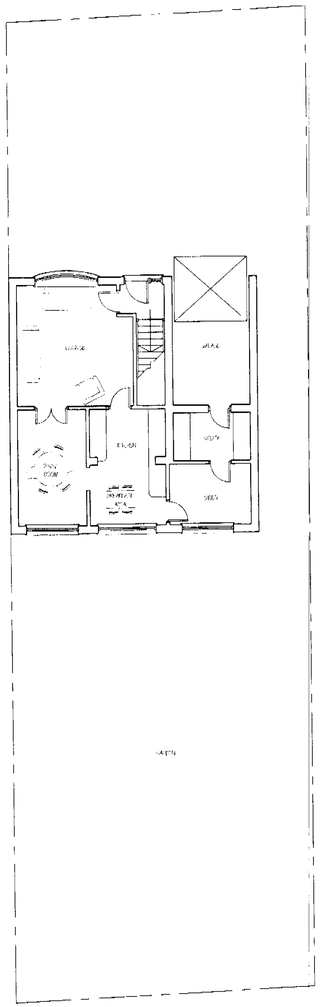

EXISTING GROUND FLOOR PLAN
SCALE 1/100

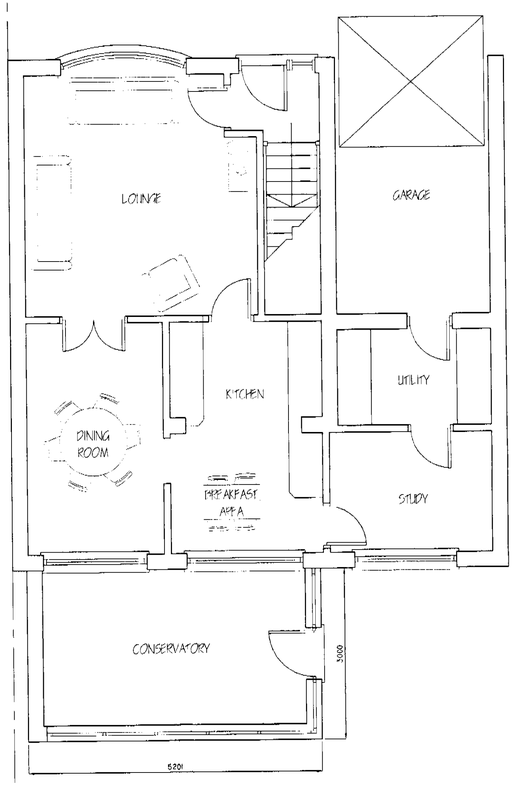


PROPOSED GROUND FLOOR PLAN
SCALE 1/50

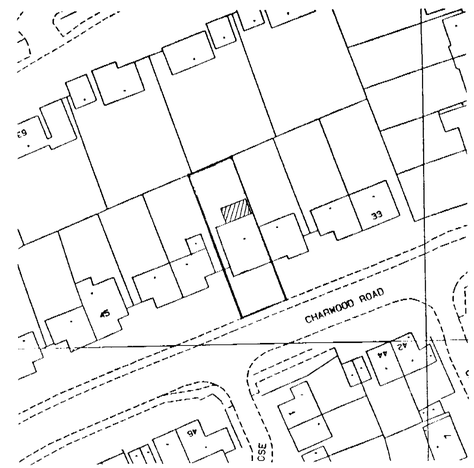


SITE PLAN
SCALE 1:500




LOCATION PLAN
SCALE 1:250

22.MAR2002 6200

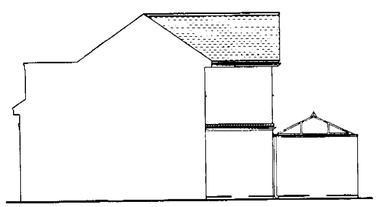

PROPOSED SIDE ELEVATION
SCALE 1/100



PROPOSED REAR ELEVATION
SCALE 1/100

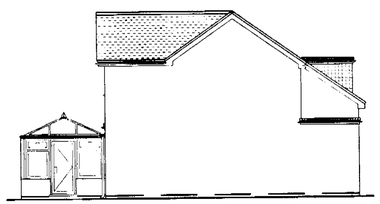

PROPOSED SIDE ELEVATION
SCALE 1/100

MATERIALS AND CONSTRUCTION

| | |
|---|---|
| Dwarf walls brick to match existing | 610mm |
| Window frames | WHITE UPVC. |
| Roof | DOUBLE HIP EDWARDIAN, C.I.R POLYCARB |
| Plate | 2:20mm |
| Main Ridge | OK |
| Cills | WHITE UPVC. |

PROJECT
MR & MRS DEBRETT
39 CHARWOOD ROAD, WOKINGHAM, BERKSHIRE RG41 1RY

DRAWING TITLE
PROPOSED CONSERVATORY PLANS & ELEVATIONS

| DRAWN BY | DATE | CHECKED BY | DATE CHECKED |
|---|---|---|---|
| MAW | MARCH 2002 | | |

| SCALE | DWG NO. | REV |
|---|---|---|
| 1:50, 1:100, 1:500, 1:1250 | MW 02/03/01 | |

dwa
CHARTERED ARCHITECTS
243A FLEET ROAD
FLEET, HANTS GU51 3AN
TELEPHONE 01252 810310
FACSIMILE 01252 810 311