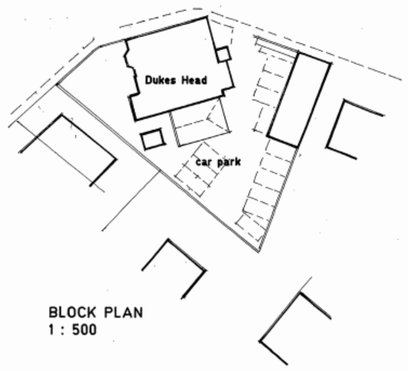

BLOCK PLAN
1 : 500

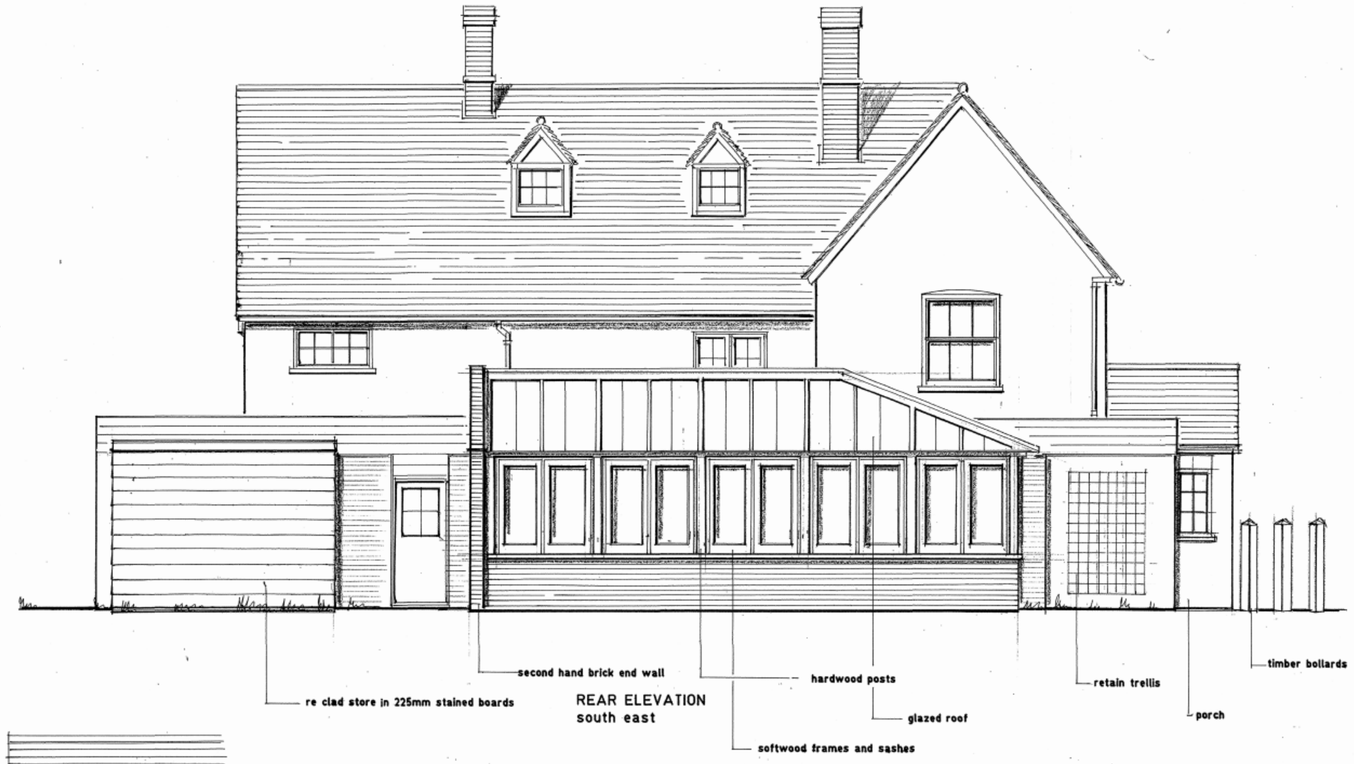

REAR ELEVATION
south east

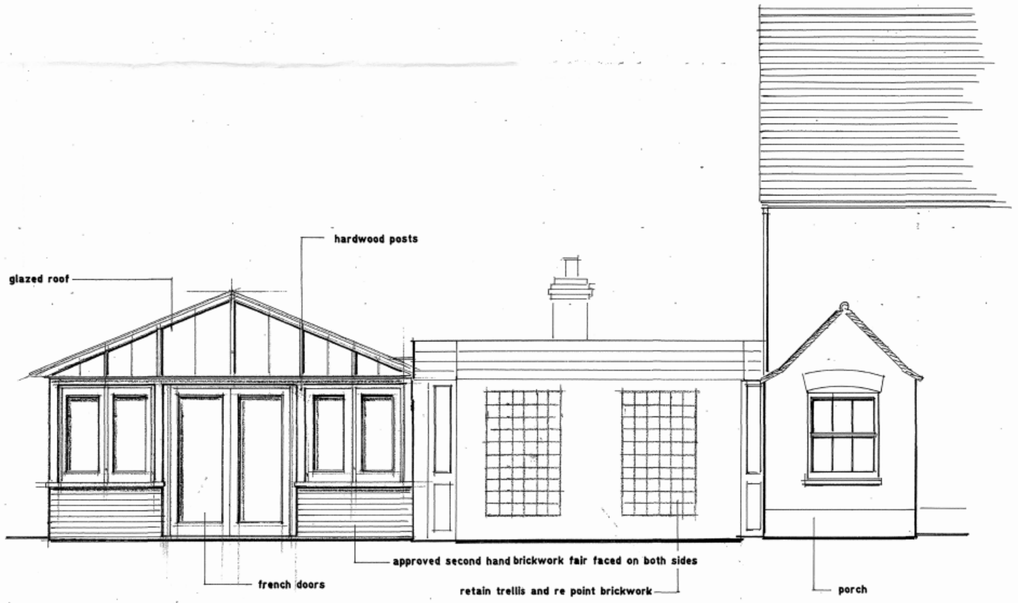

SIDE ELEVATION
north east

REVISED PLAN

6149

6202

24 JUN 2002

COPIES TO | ACK: | FILE:

DO NOT SCALE

Do not scale from anything other than this ruler

ORIGINAL SIZE OF DRAWING A1

NOTES:
All dimensions must be checked on site and not scaled from this drawing.

A		
	Date	Revisions

© copyright

W. H. Brakspear & Sons, P.L.C.

Job Title
DUKES HEAD
WOKINGHAM

Drawing Title
ELEVATIONS OF PROPOSED CONSERVATORY

Scale 1 : 50

Date 19:6:02 | Drawn by APV

Drg. No. 02·1 | Rev.

ARTWORKER 980158

594 x 841mm A1