



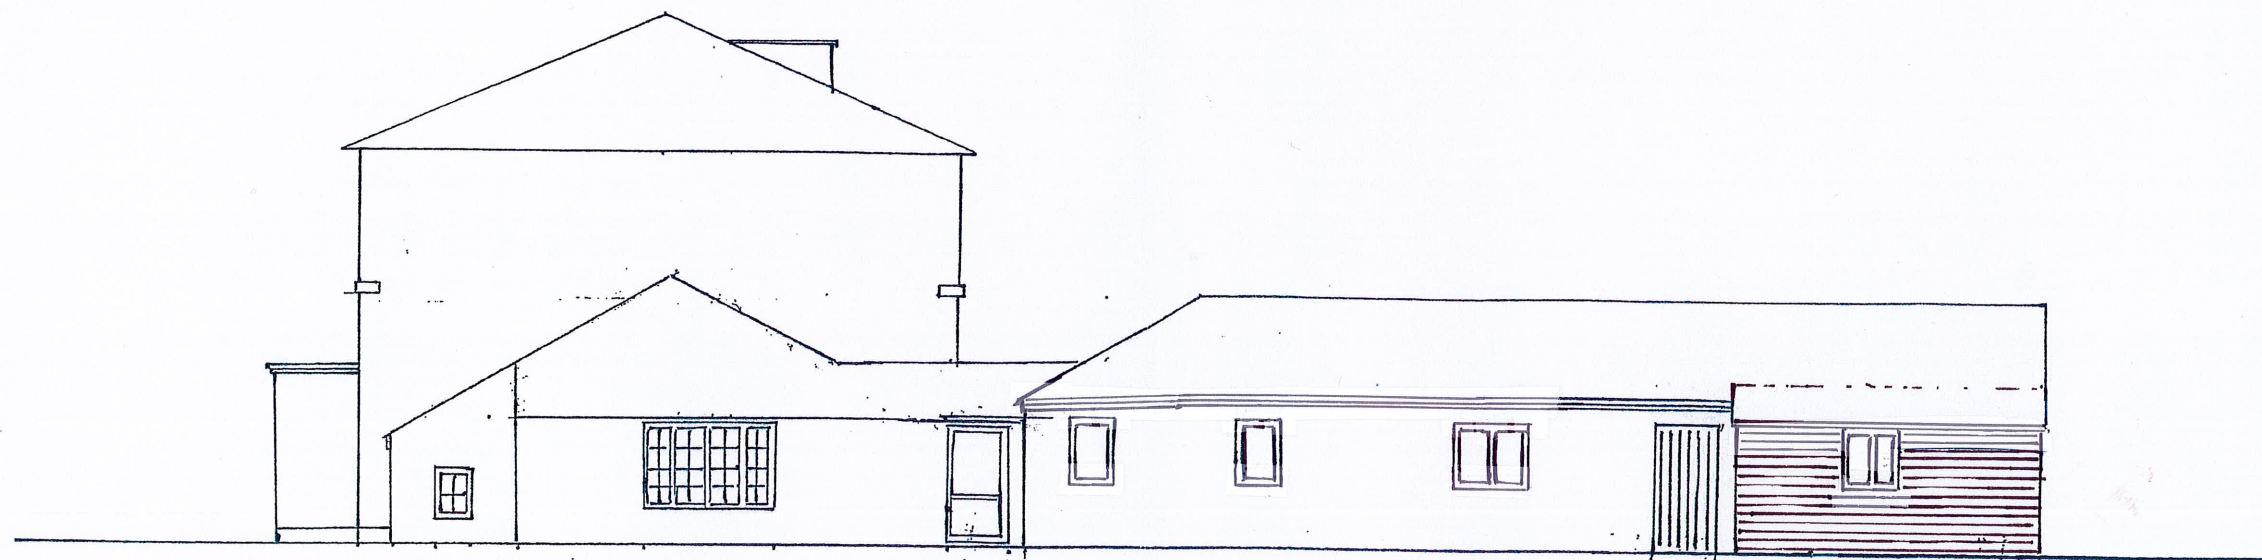

WEST.

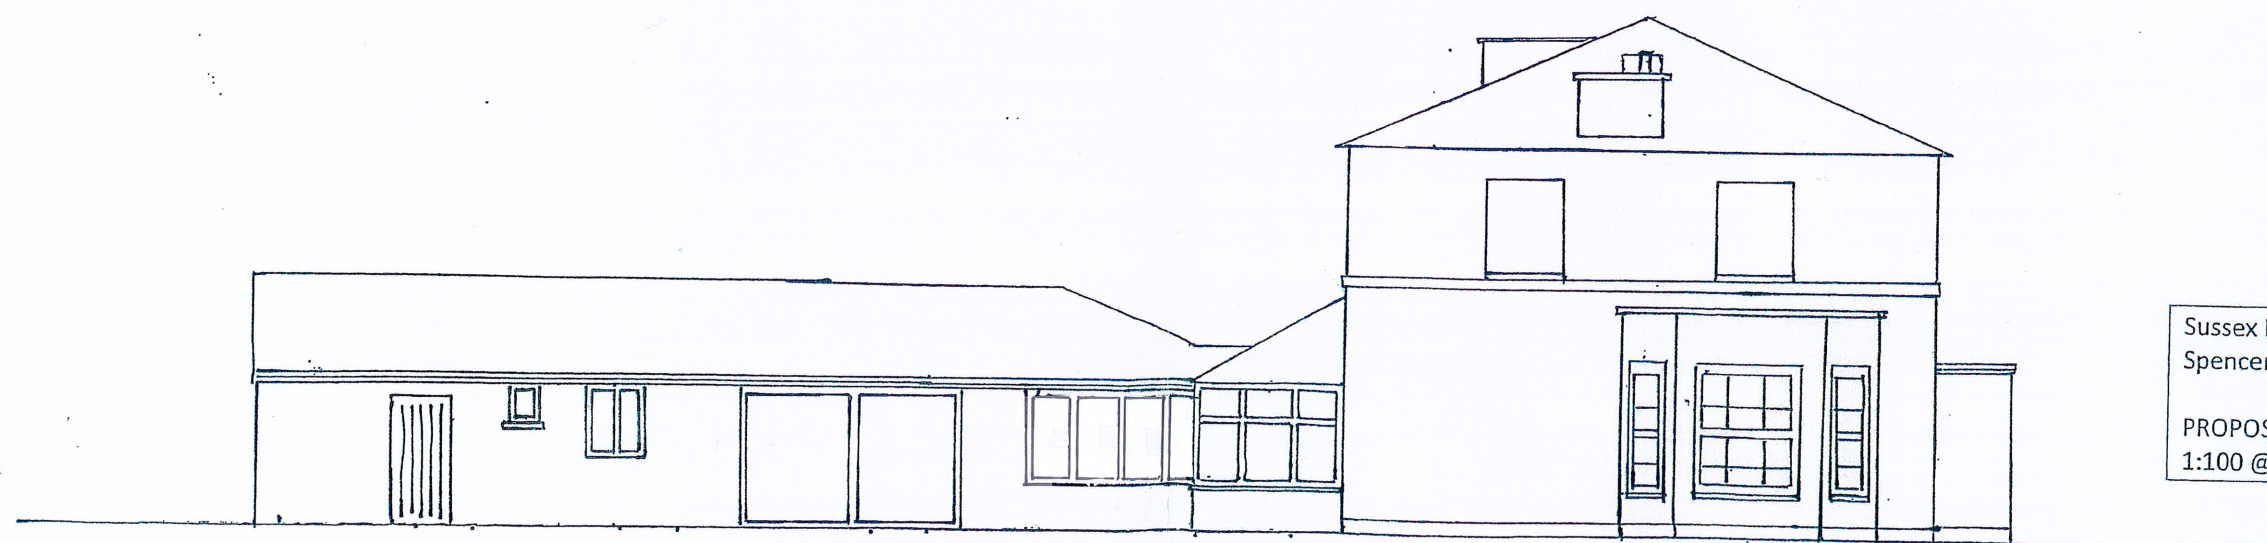

Sussex Lodge, Sussex Lane
Spencers Wood, RG7 1BY

PROPOSED ELEVATIONS - SIDES
1:100 @ A3 SL108D JAN 2025

EAST