
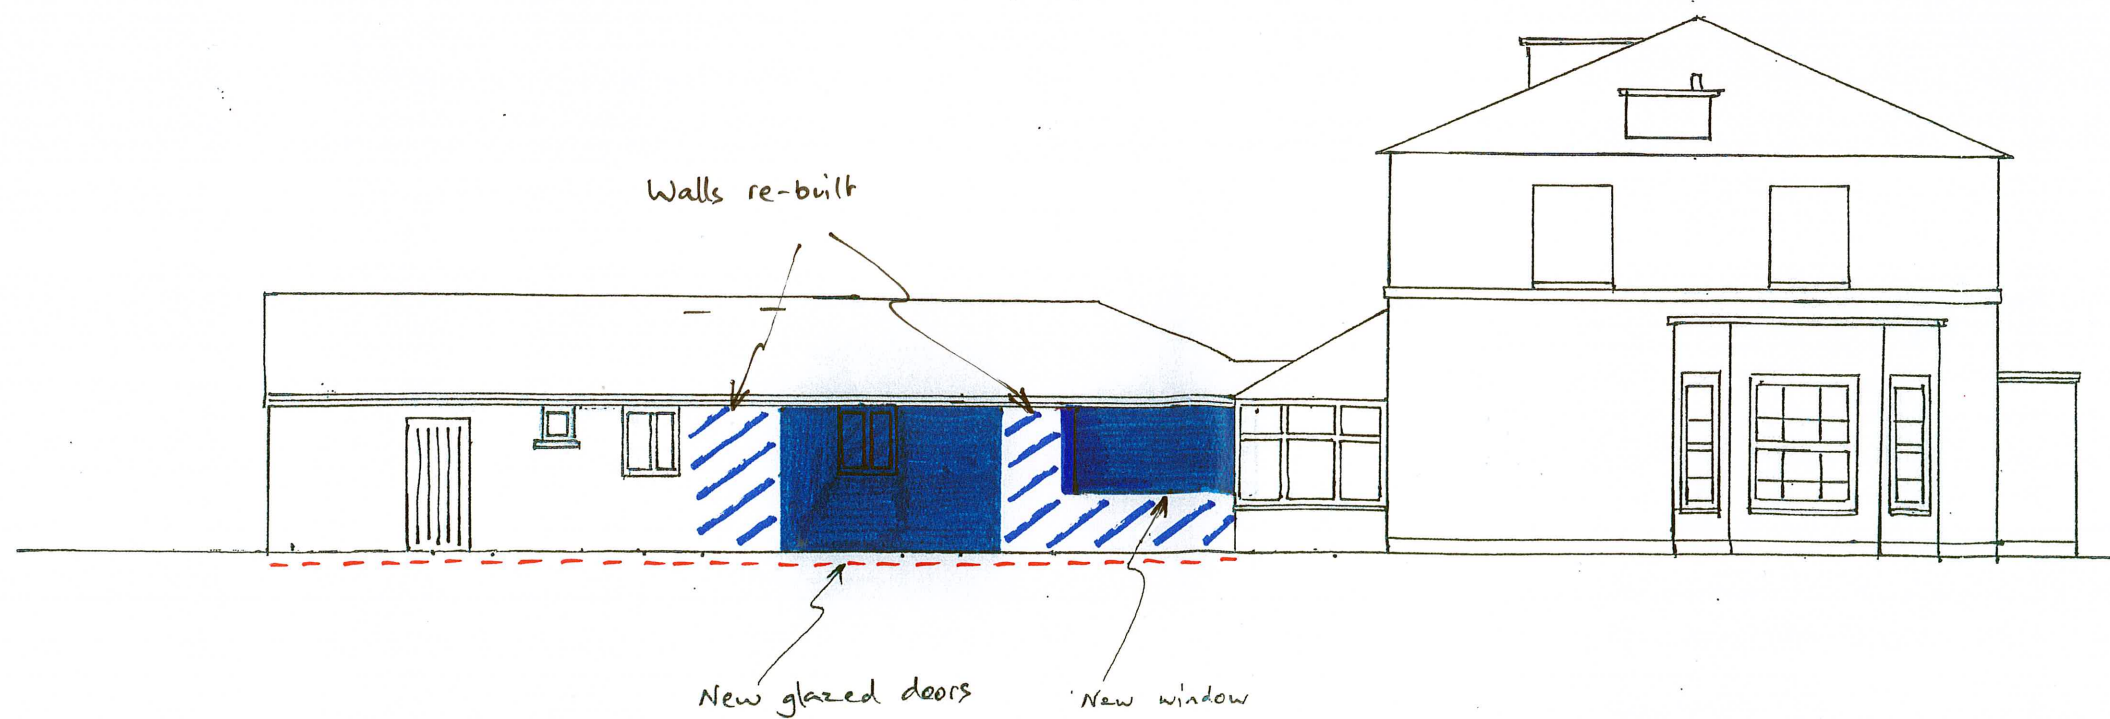


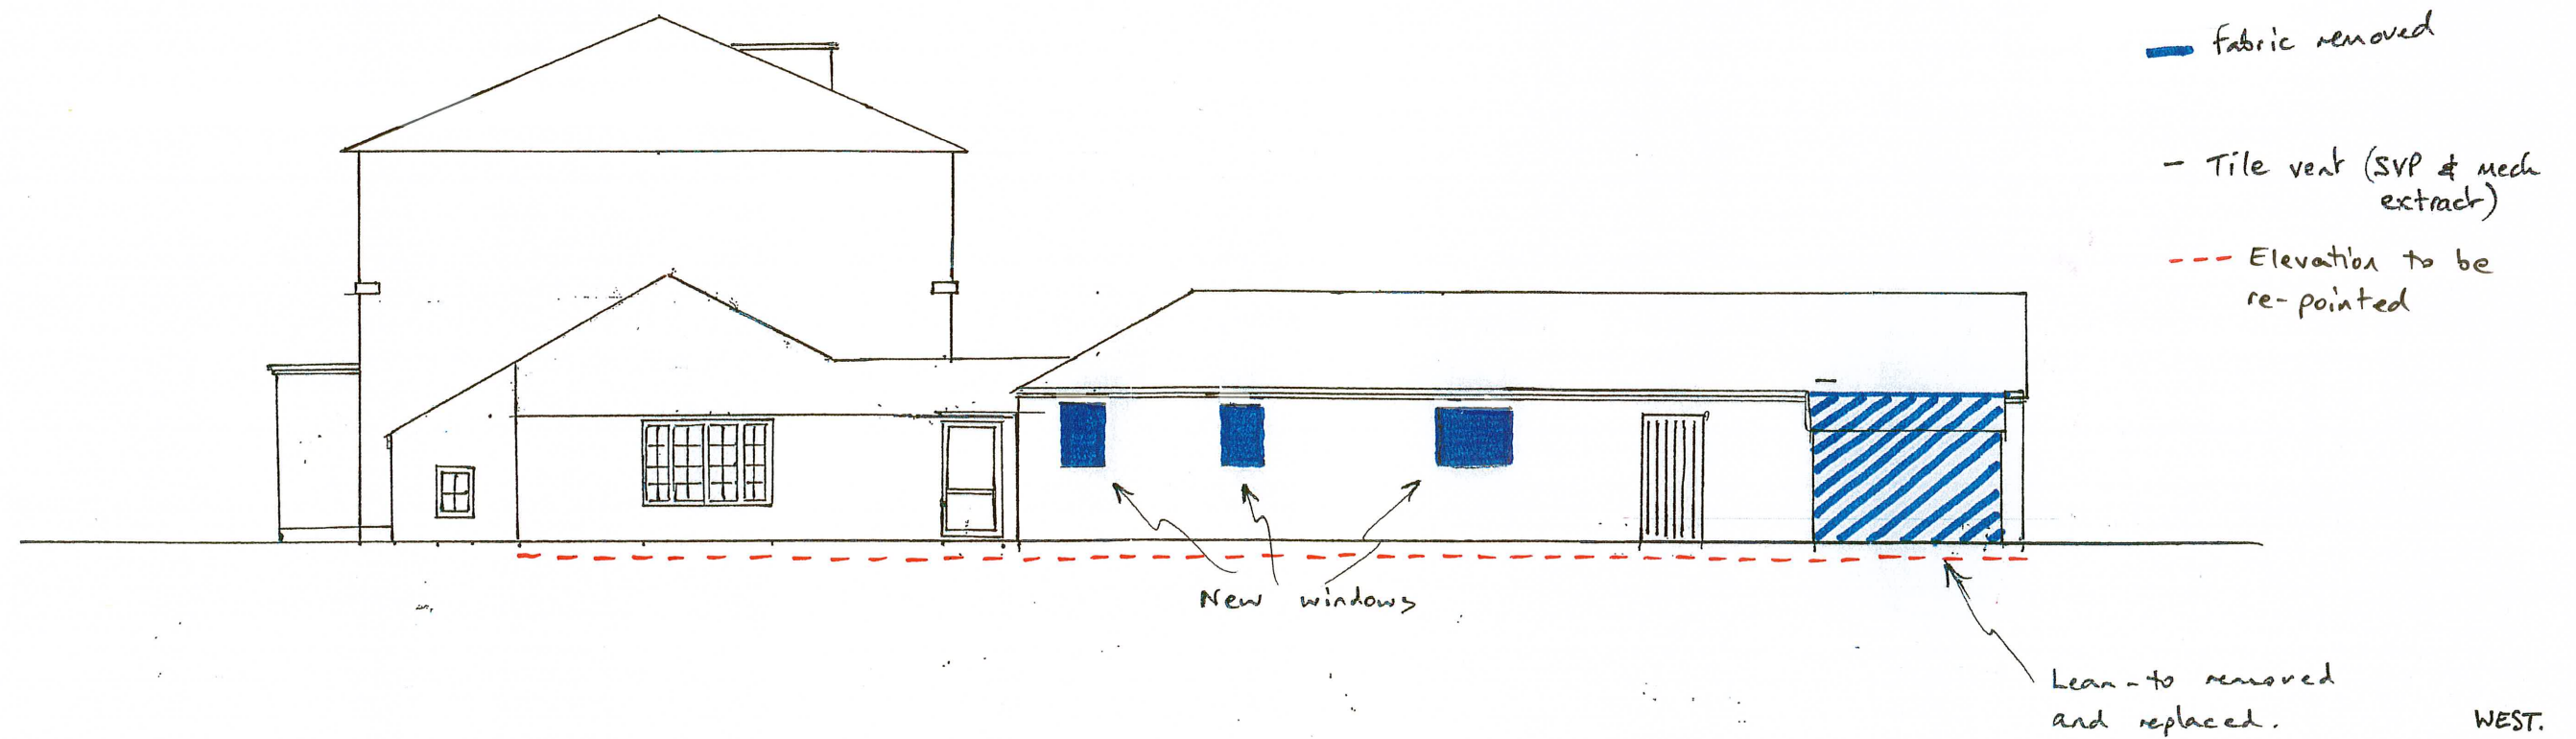

Sussex Lodge, Sussex Lane
Spencers Wood, RG7 1BY

CHANGES TO EXISTING FABRIC
SIDE ELEVATIONS
1:100 @ A3 SL119B JAN 2025

EAST