


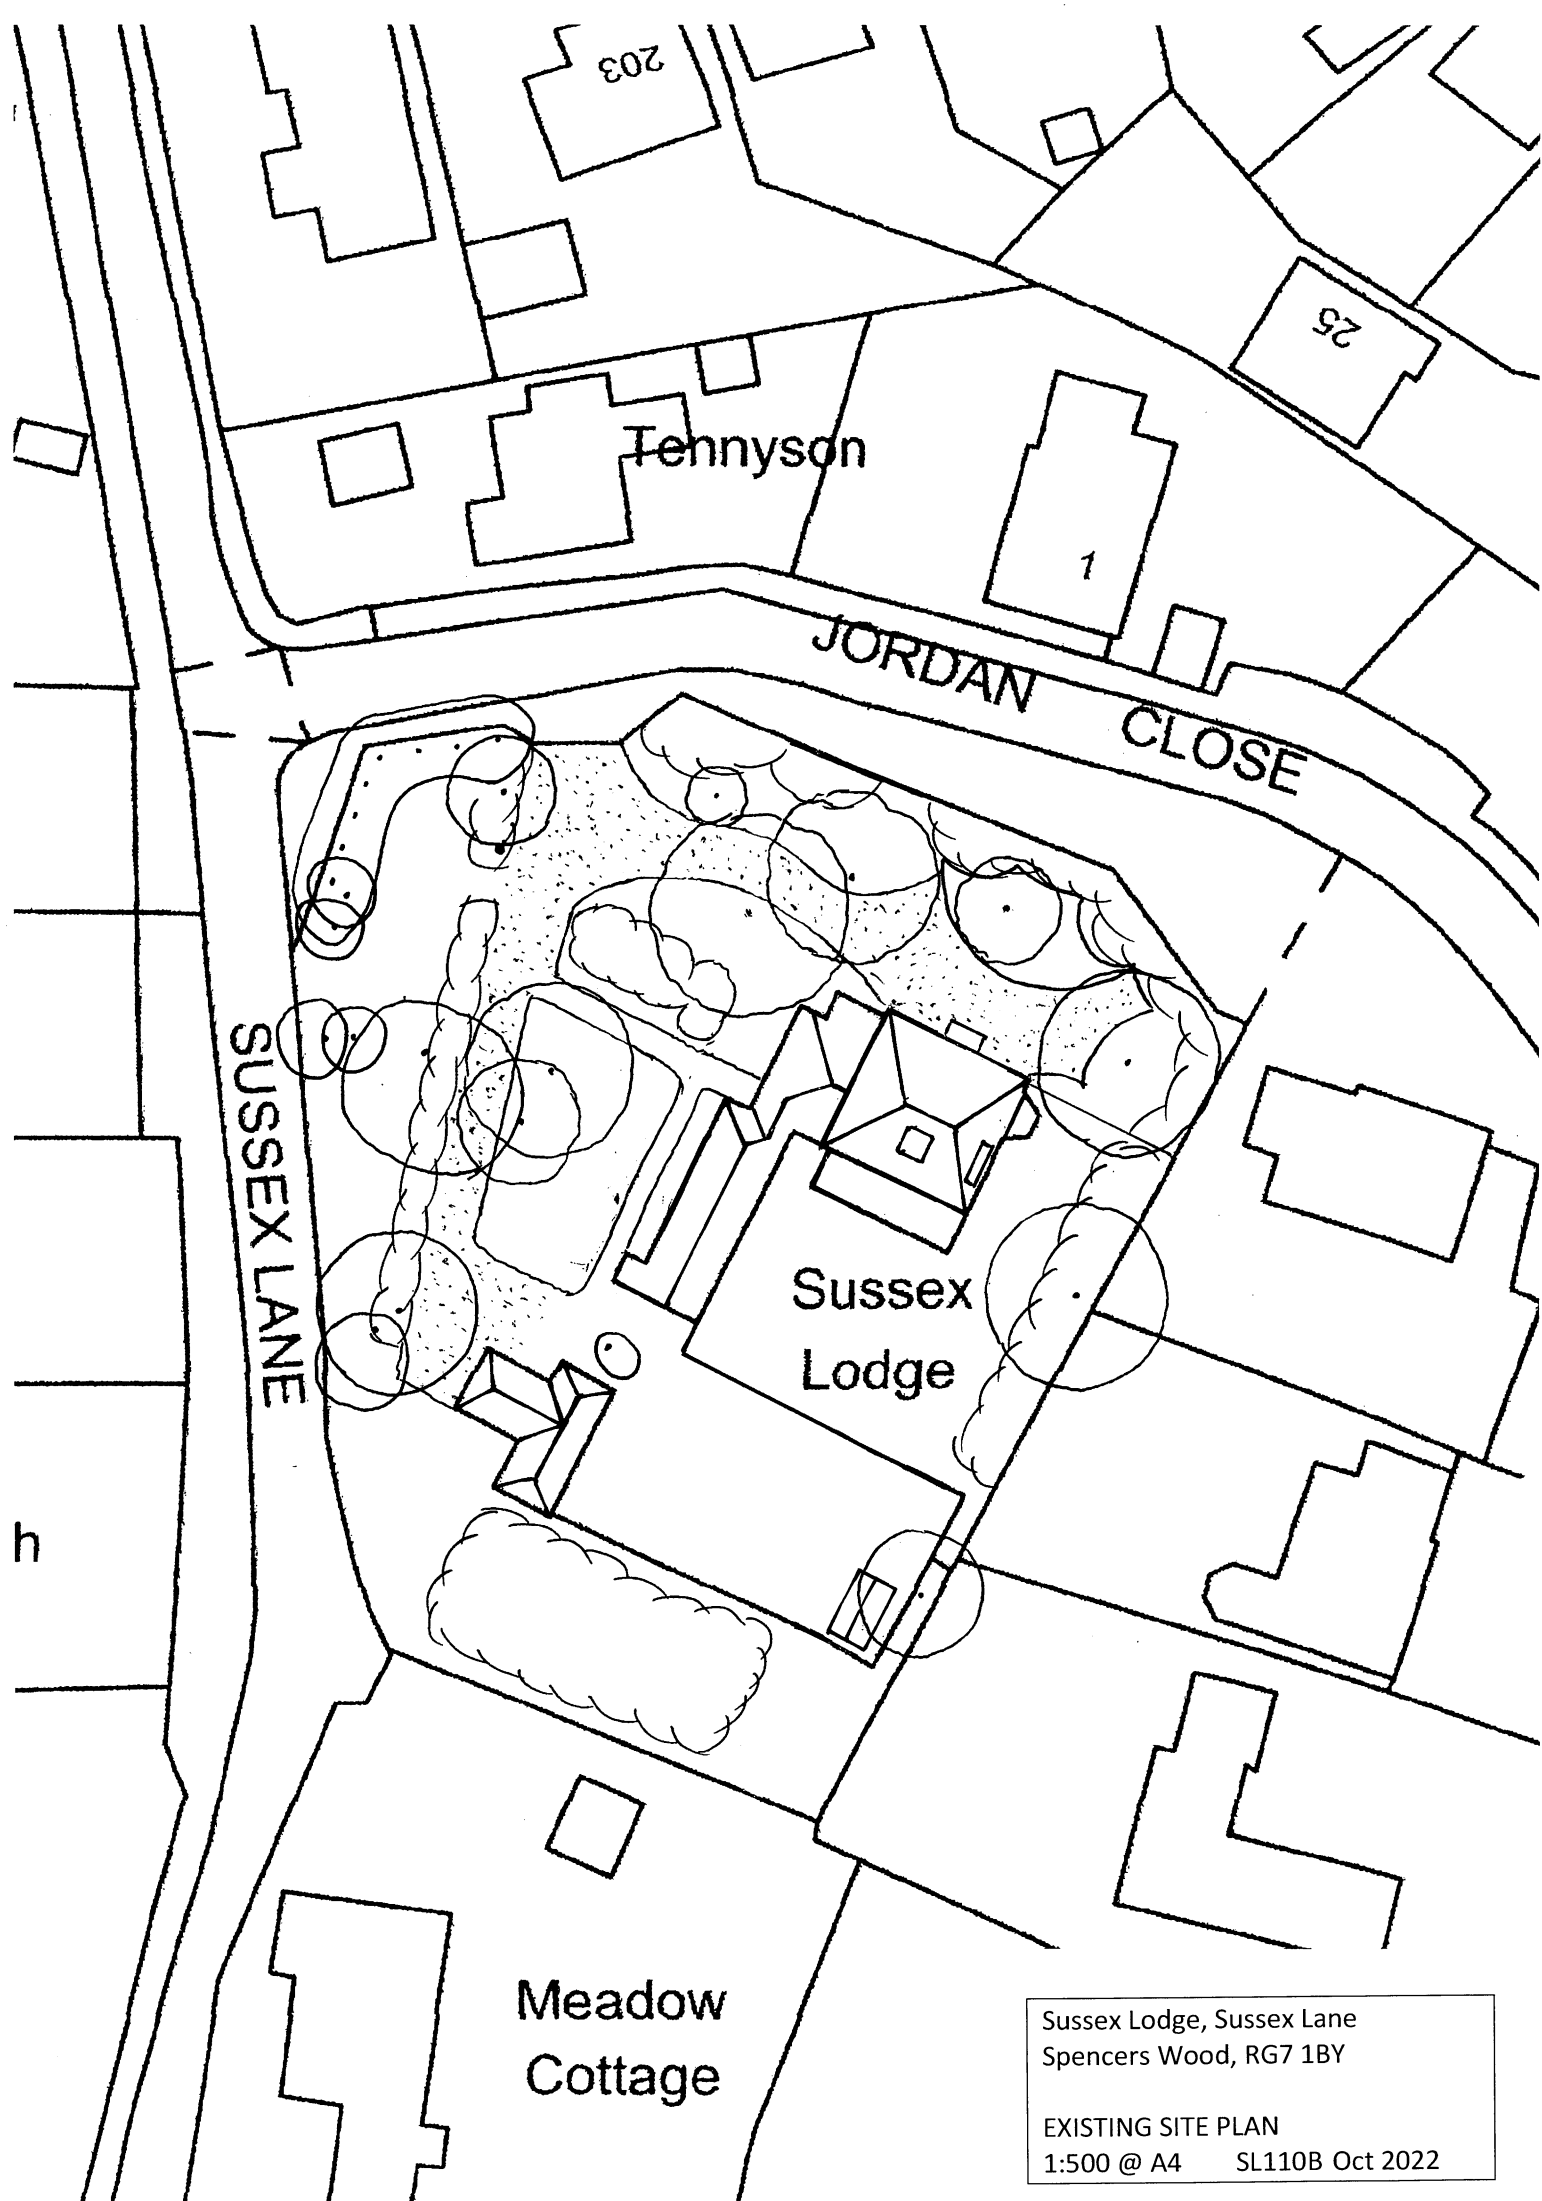

Sussex Lodge, Sussex Lane  
Spencers Wood, RG7 1BY

EXISTING SITE PLAN  
1:500 @ A4 SL110B Oct 2022