



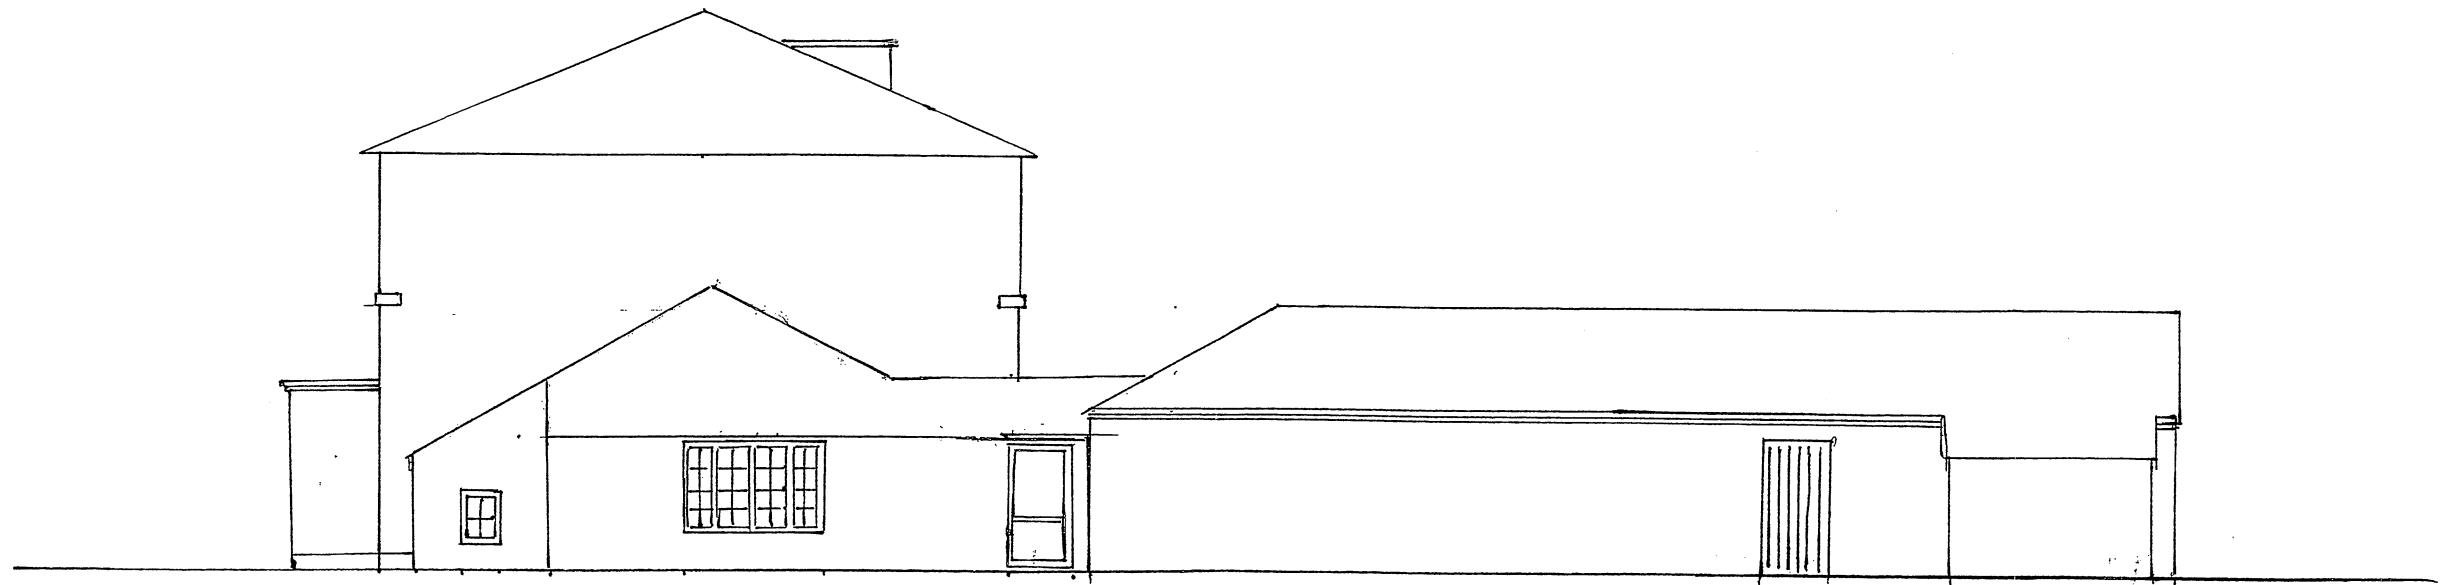

WEST.

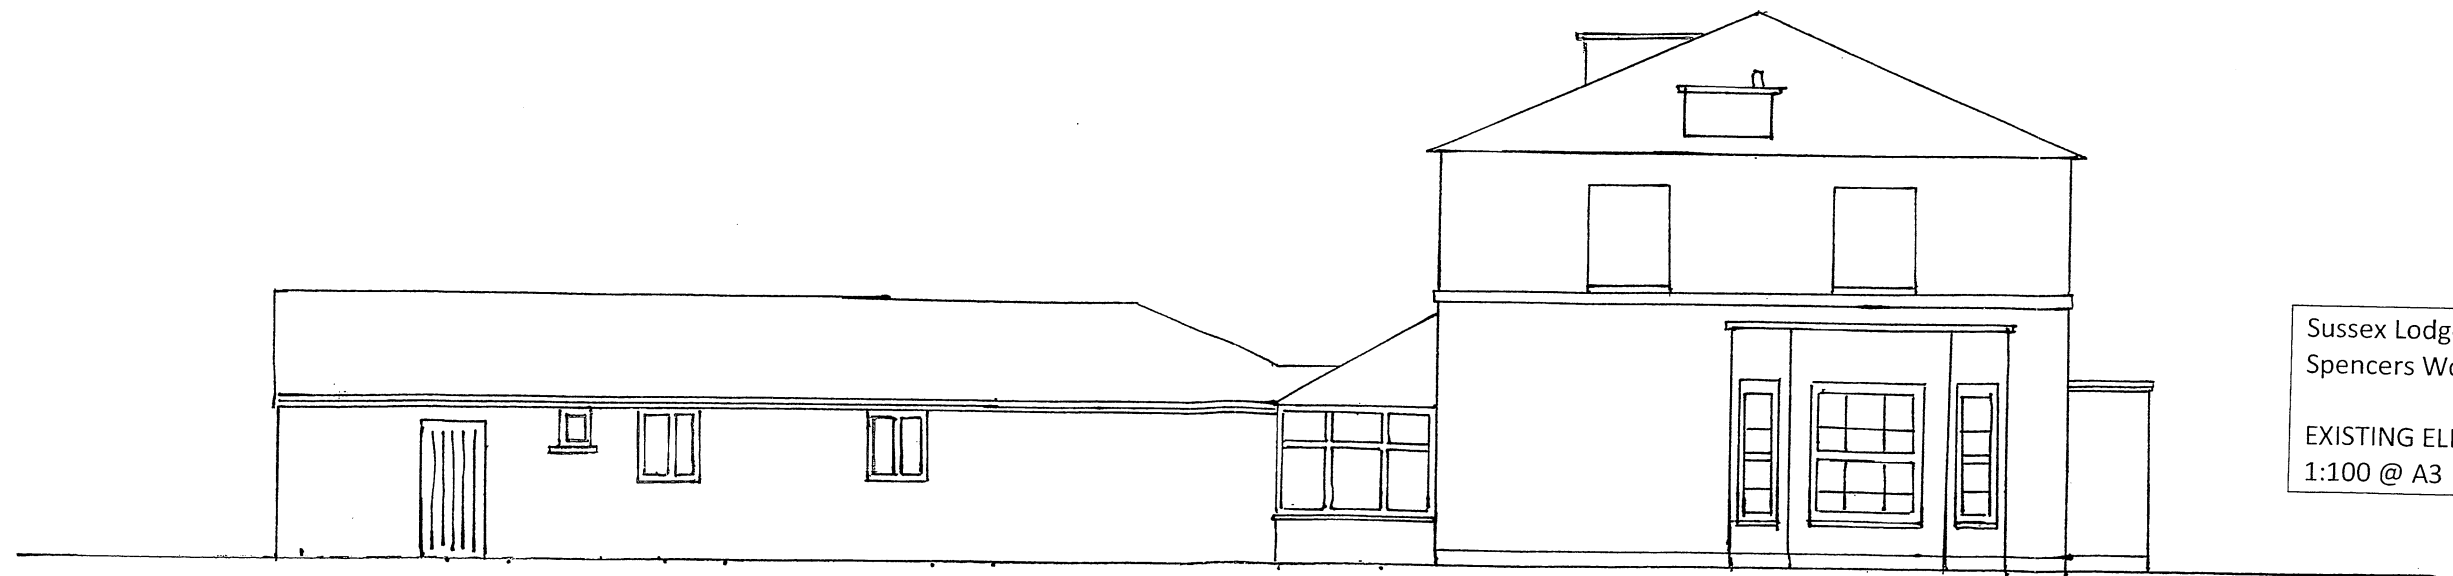

Sussex Lodge, Sussex Lane
Spencers Wood, RG7 1BY
EXISTING ELEVATIONS - SIDES
1:100 @ A3 SL104A March 2022

EAST