
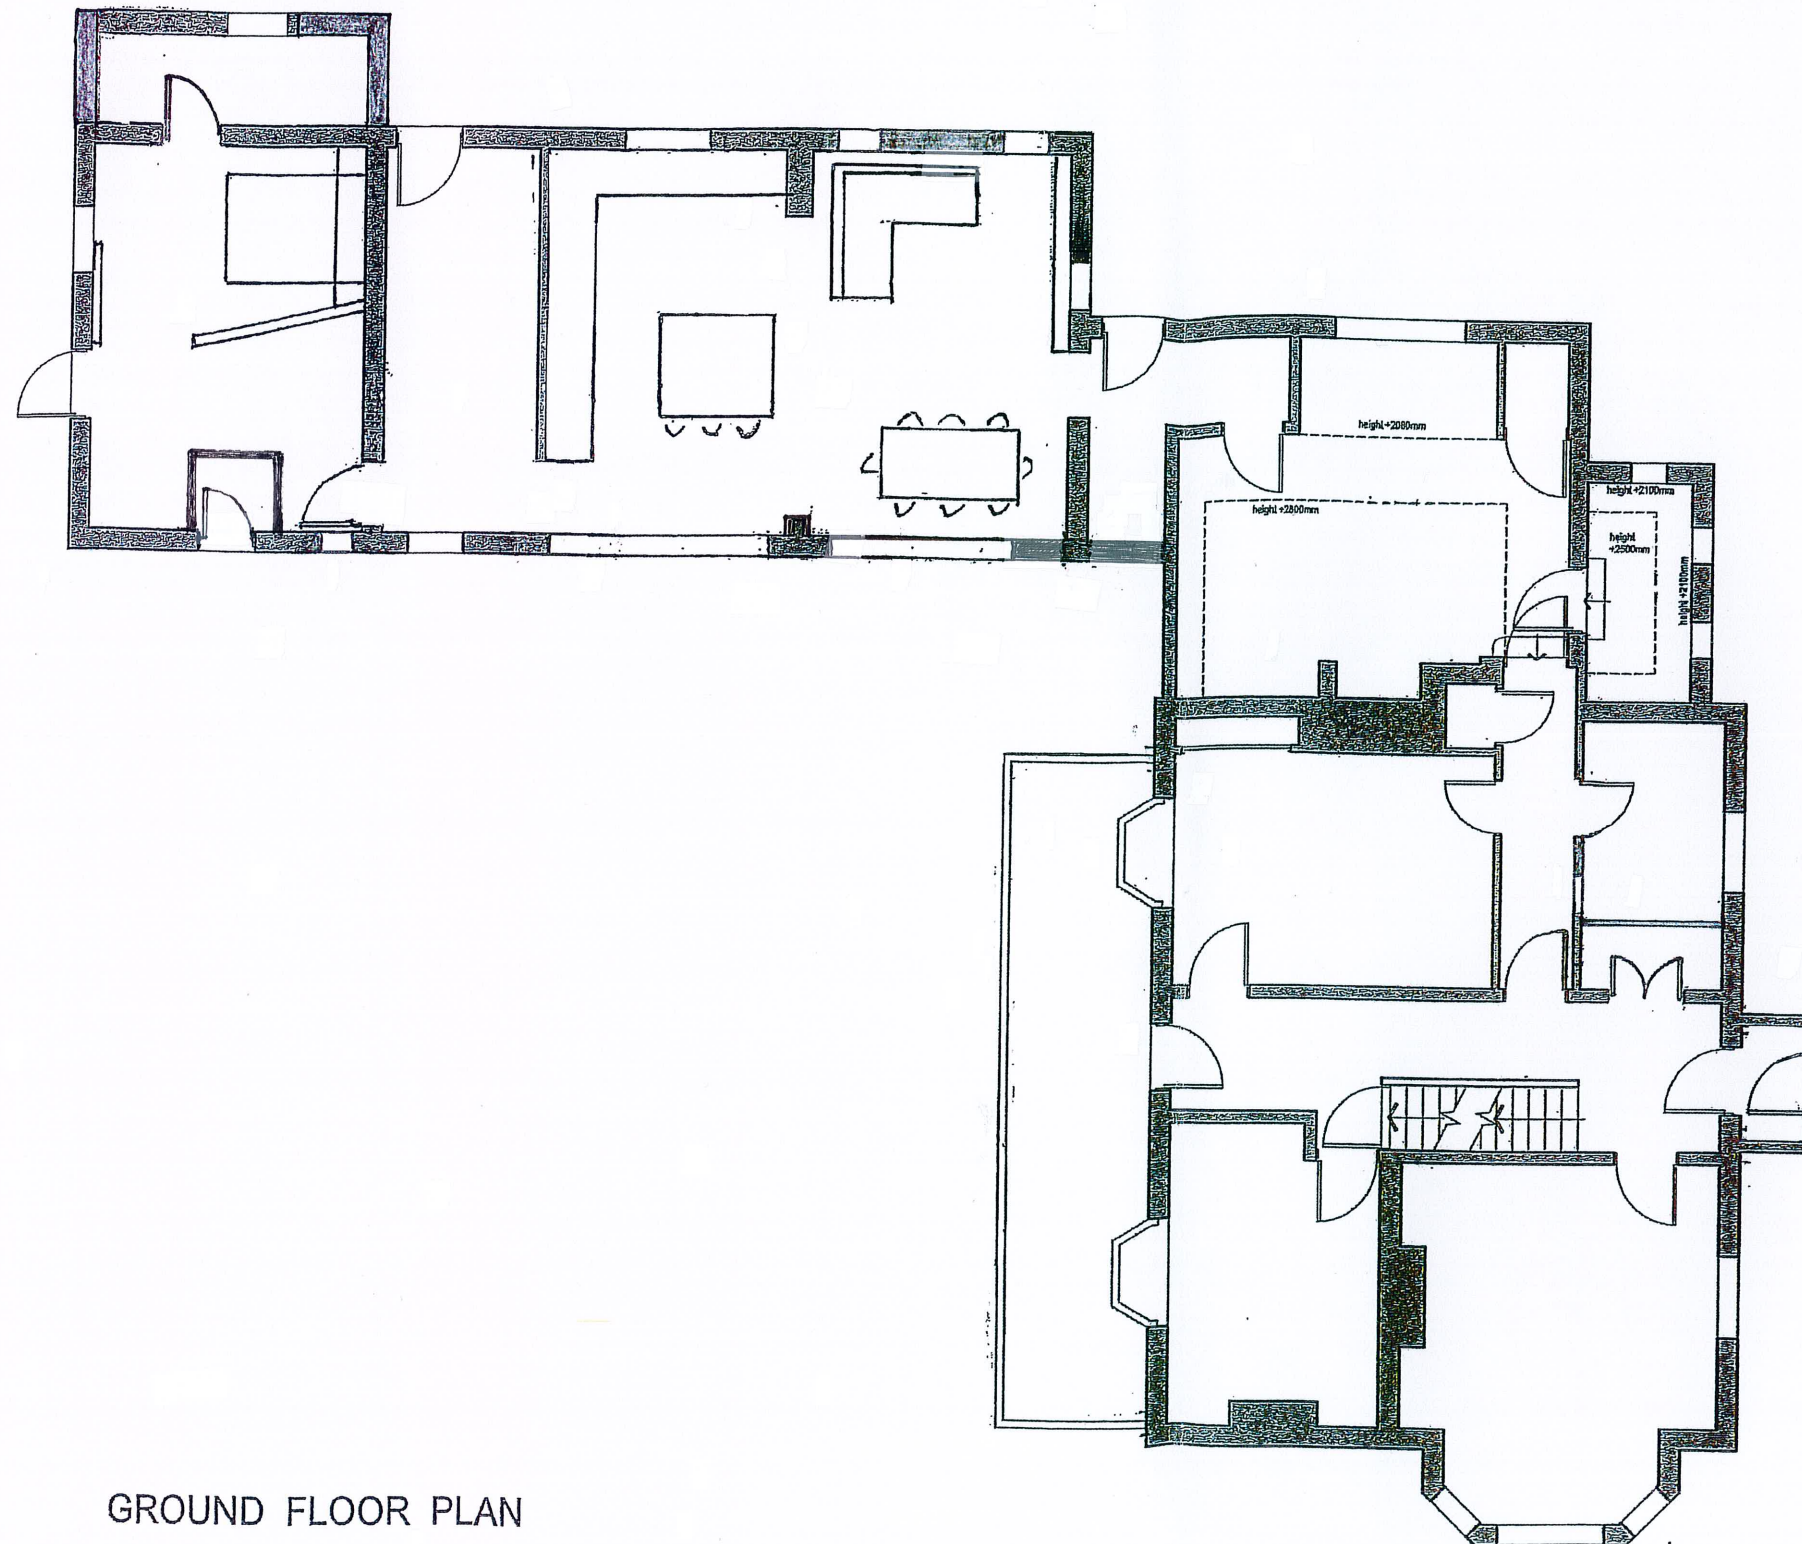


VERIFY ALL DIMENSIONS BEFORE
SETTING OUT, COMMENCING WORK OR MAKING ANY SHOP DRAWINGS.
REPORT ANY DISCREPANCIES TO SUPERVISING OFFICER IMMEDIATELY.
COPYRIGHT ©

1:100 scale Bar
This Drawing has been produced for printing onto A3 size paper,

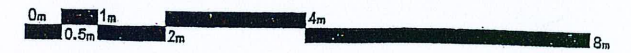

GROUND FLOOR PLAN

SUSSEX LODGE
SUSSEX LANE
SPENCERS WOOD

PROPOSED GROUND FLOOR PLANS

SL 105 F

1:100 @ A3