

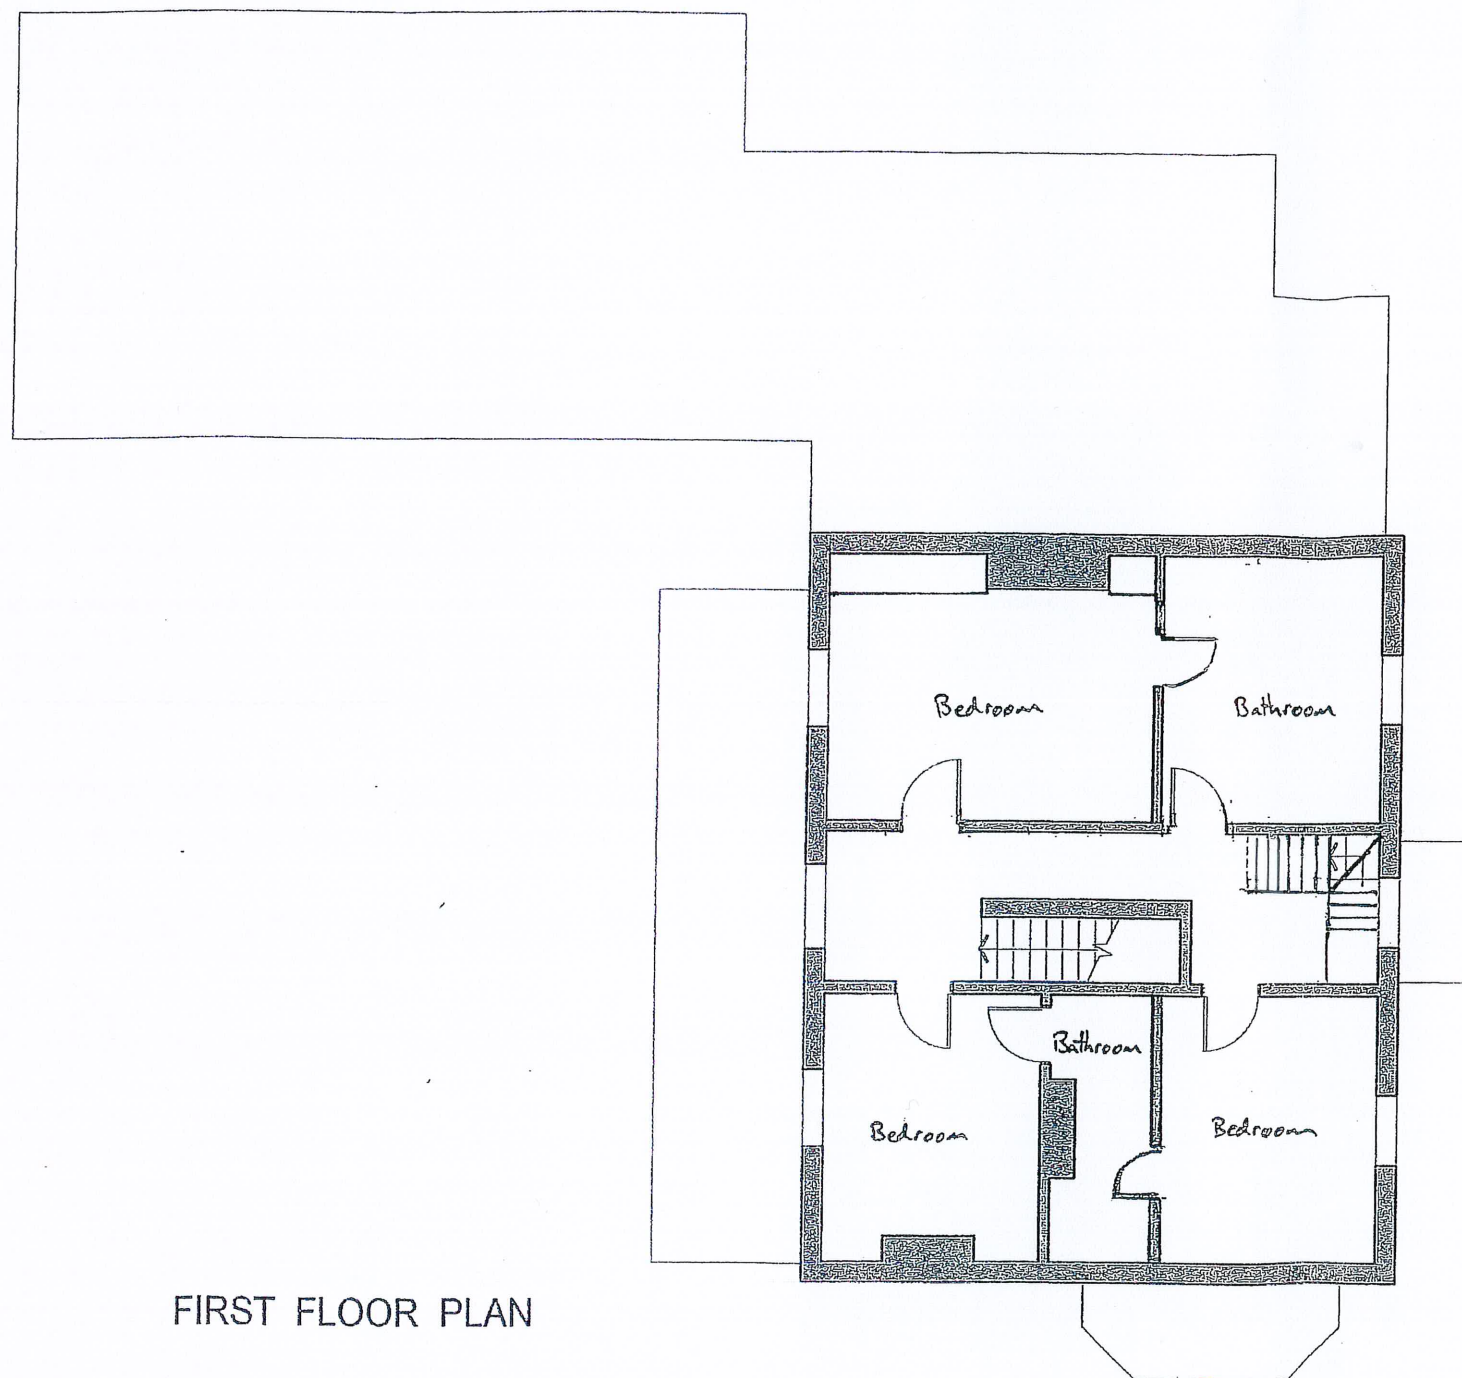


VERIFY ALL DIMENSIONS BEFORE
SETTING OUT, COMMENCING WORK OR MAKING ANY SHOP DRAWINGS.
REPORT ANY DISCREPANCIES TO SUPERVISING OFFICER IMMEDIATELY.
COPYRIGHT ©

1:100 scale Bar
This Drawing has been produced for printing onto A3 size paper,

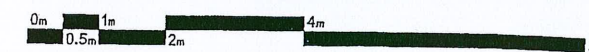

FIRST FLOOR PLAN

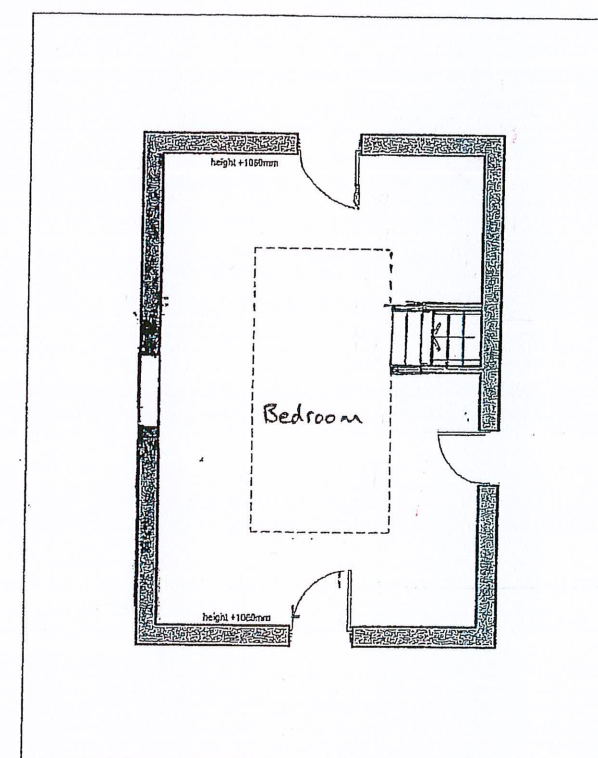

SECOND FLOOR PLAN

SUSSEX LODGE
SUSSEX LANE
SPENCERS WOOD

PROPOSED FIRST & SECOND FLOOR
PLANS
SL 106 F
1:100 @ A3