
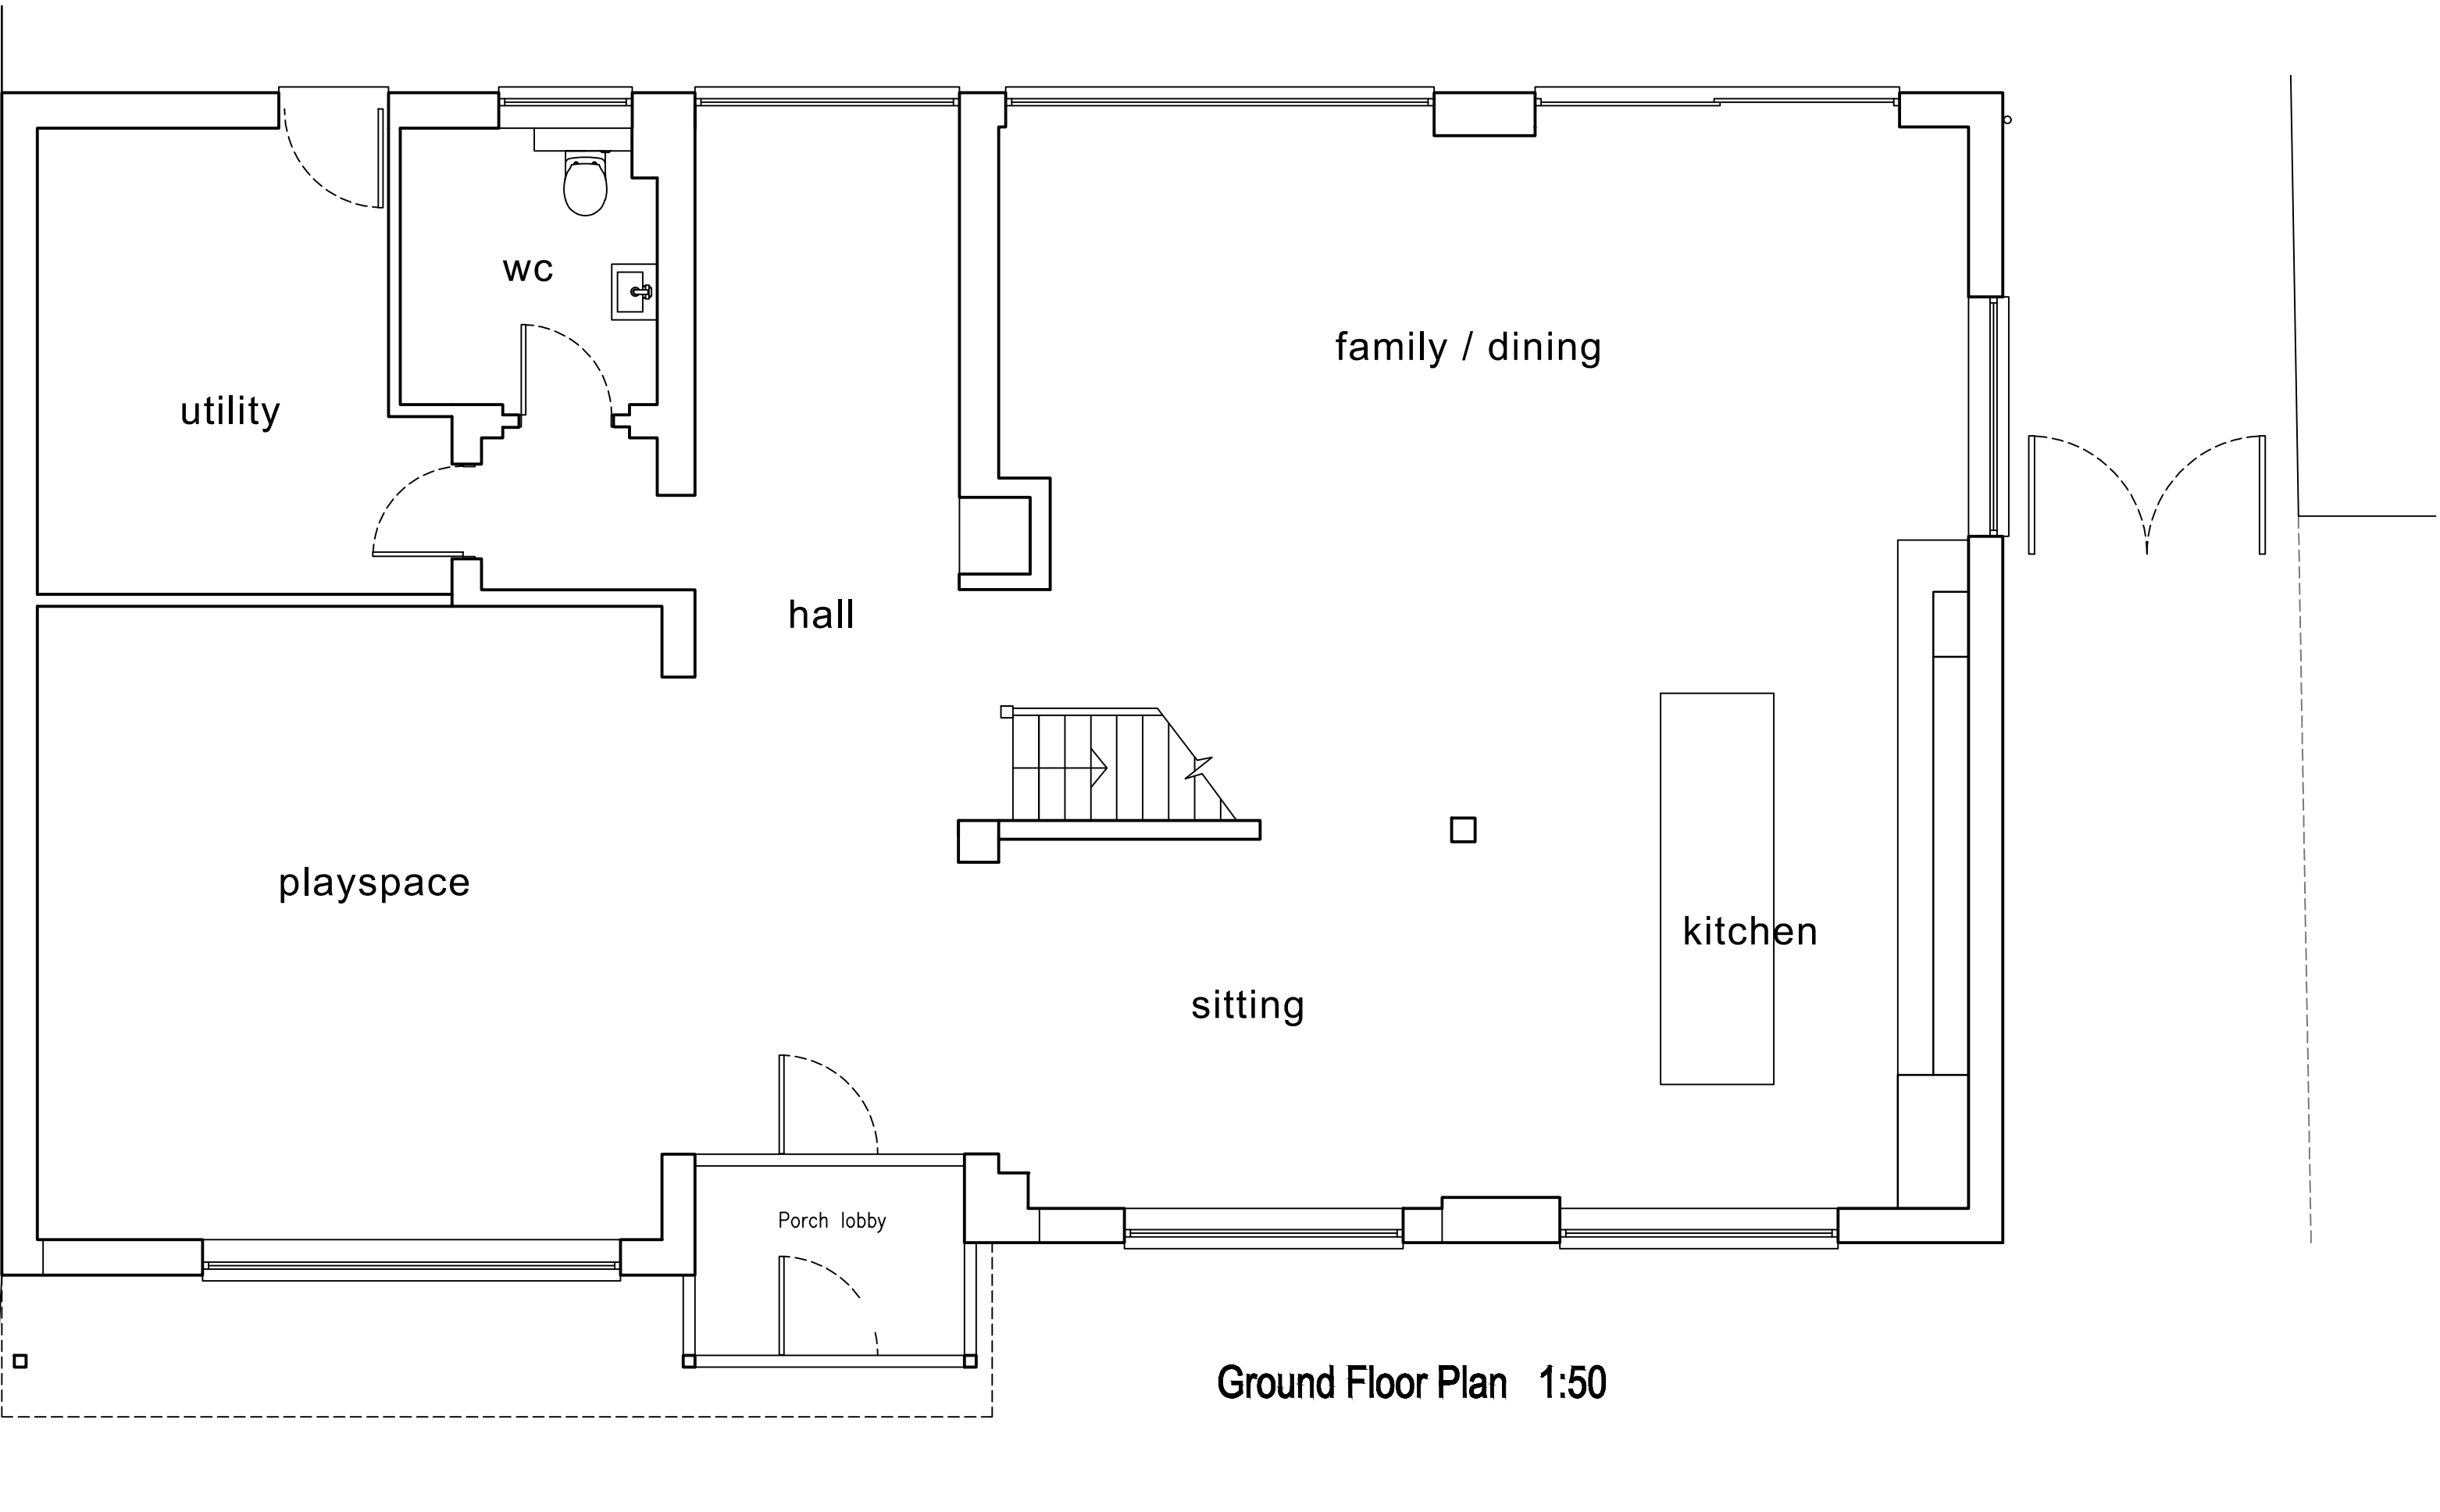
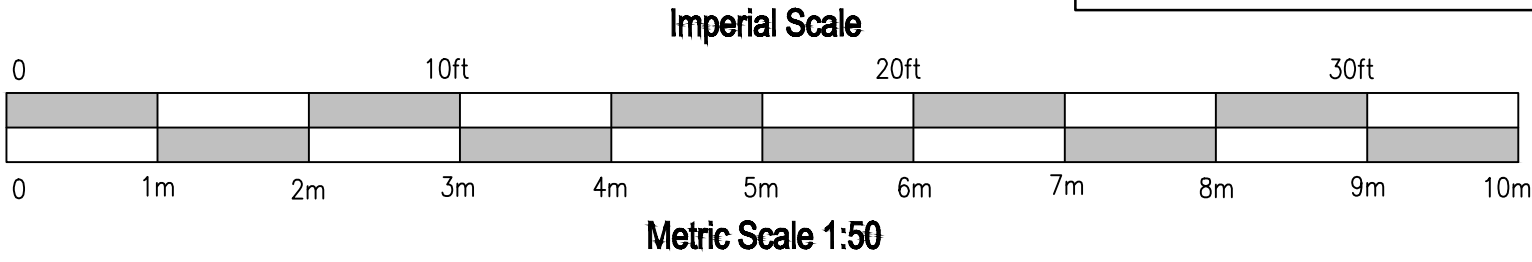


| Rev | Description | Date |
|-----|-------------|------|
|     |             |      |
|     |             |      |
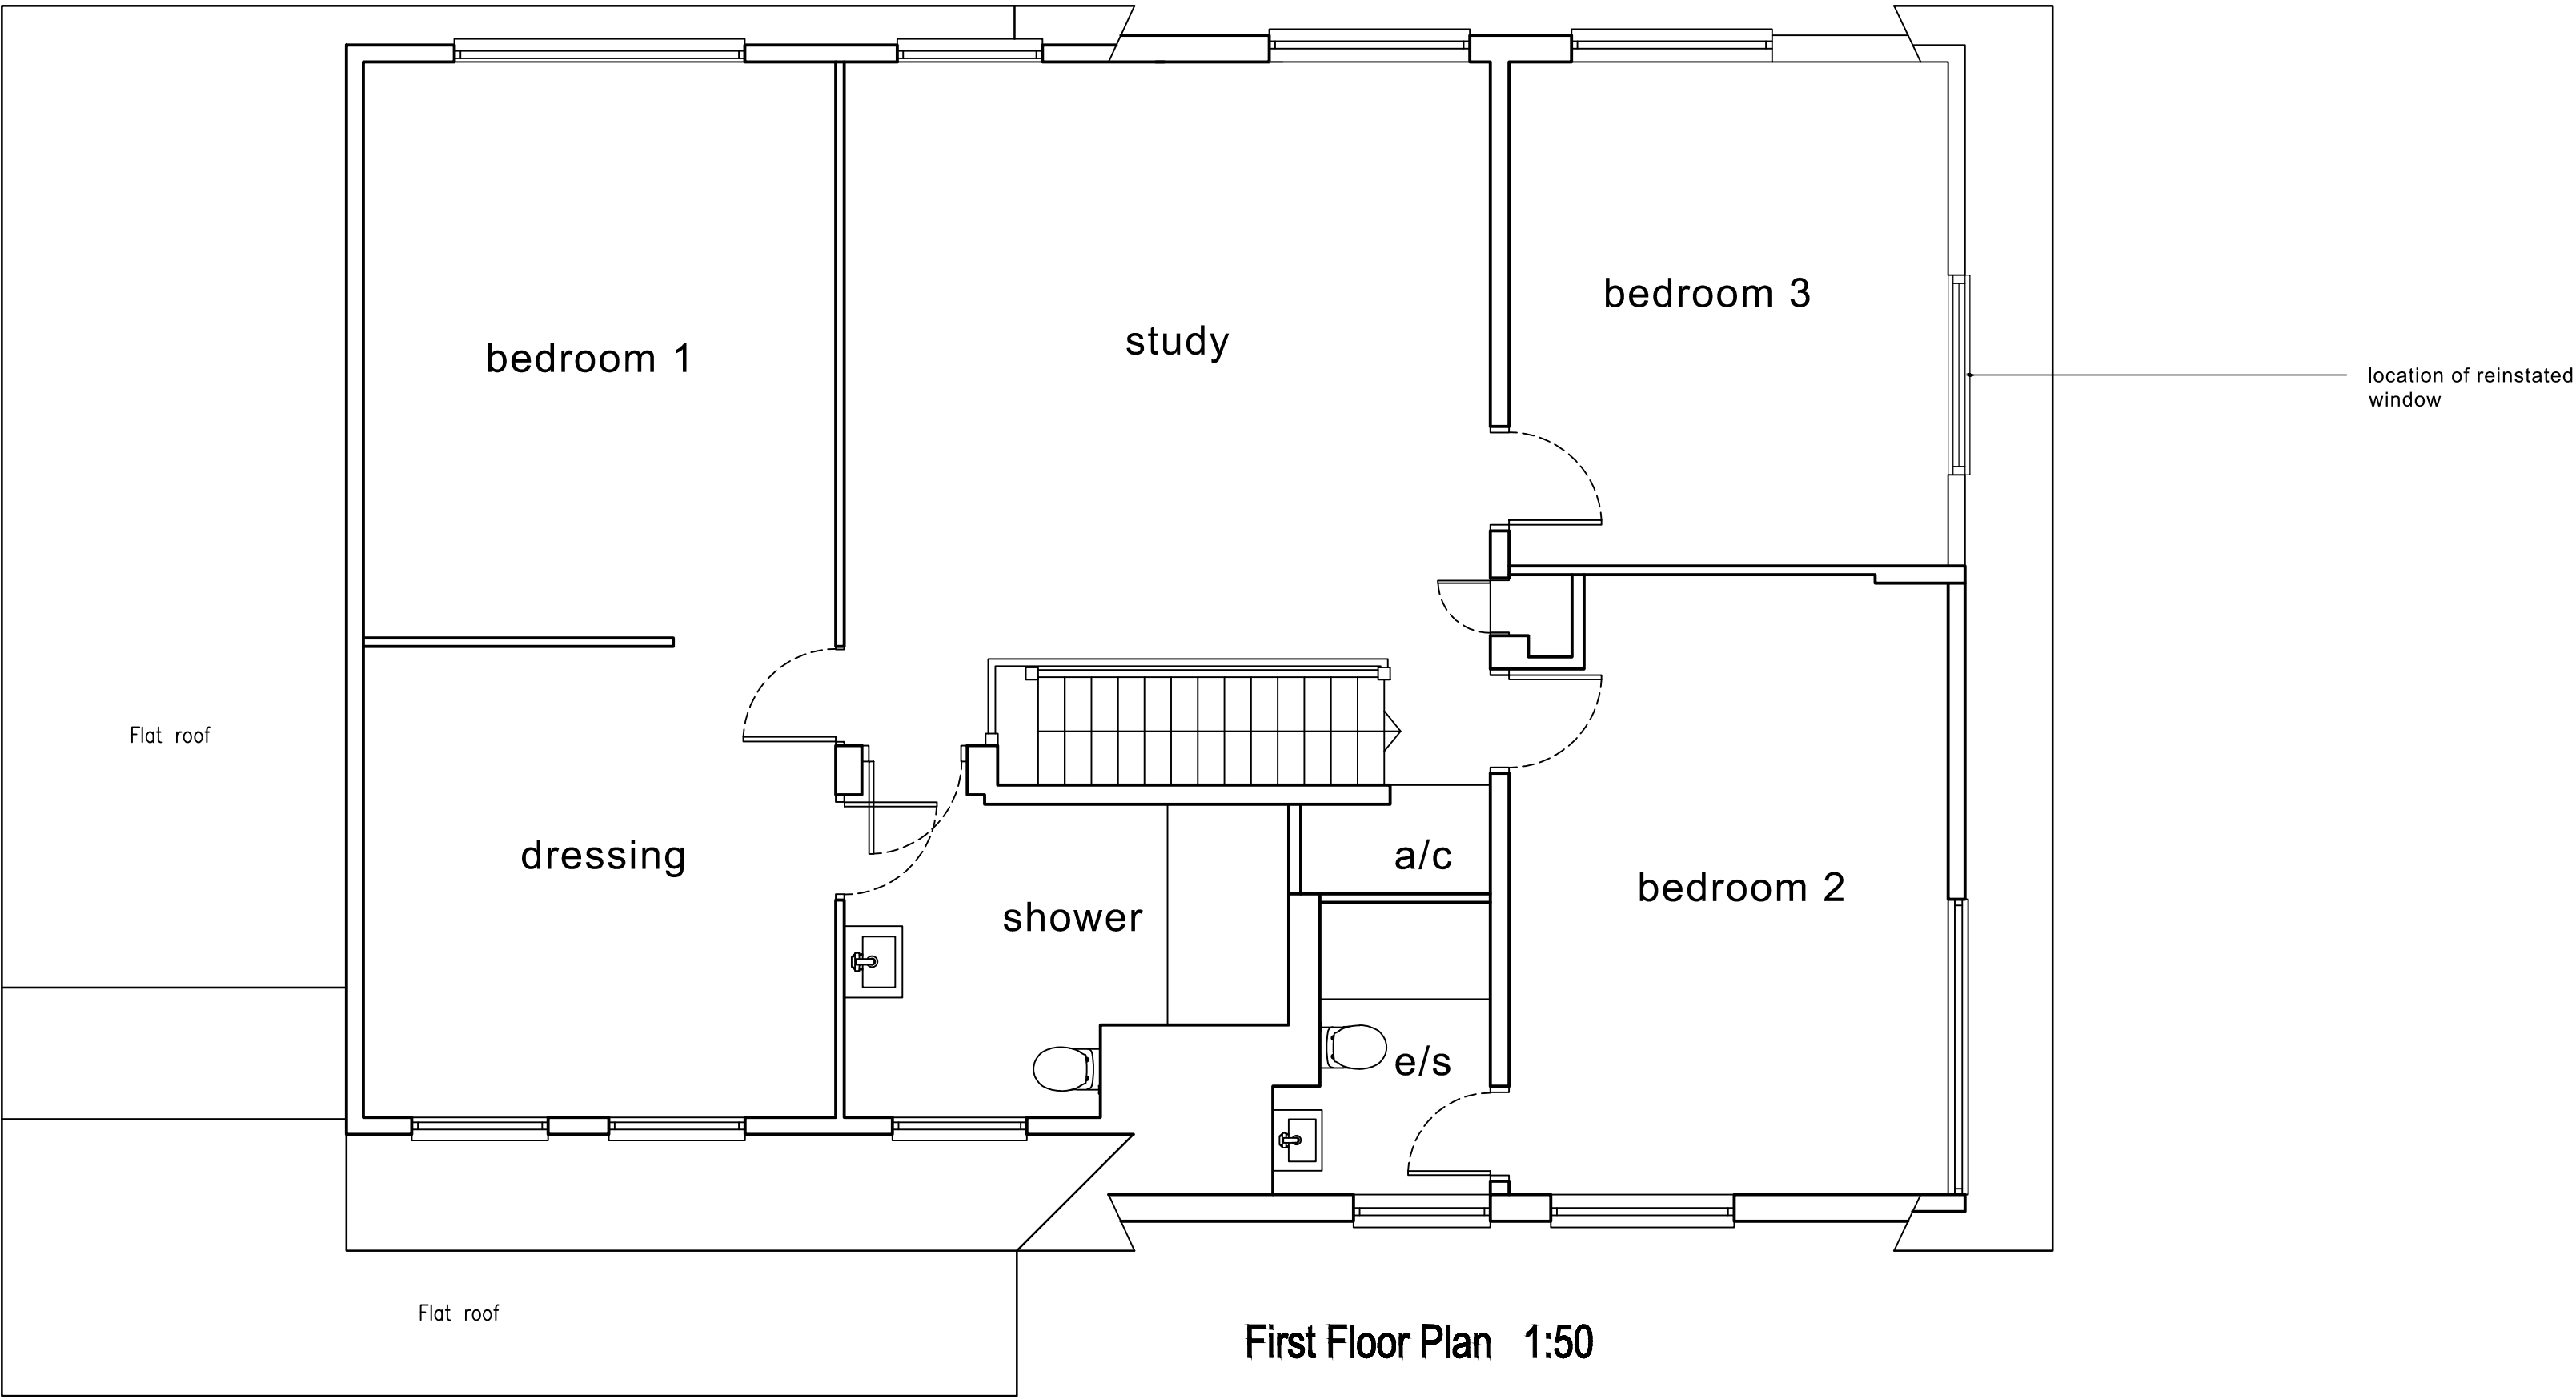

# AVES ARCHITECTURAL

architecture  
and planning

CLIENT Mr & Mrs A Angelov

115 Anstey Road  
Alton  
Hampshire  
GU34 2RN  
01420 543706

JOB Reinstated Window at  
14 Heatherway, Crowthorne  
DRG PROPOSED FLOOR PLANS

aves162@btinternet.com