



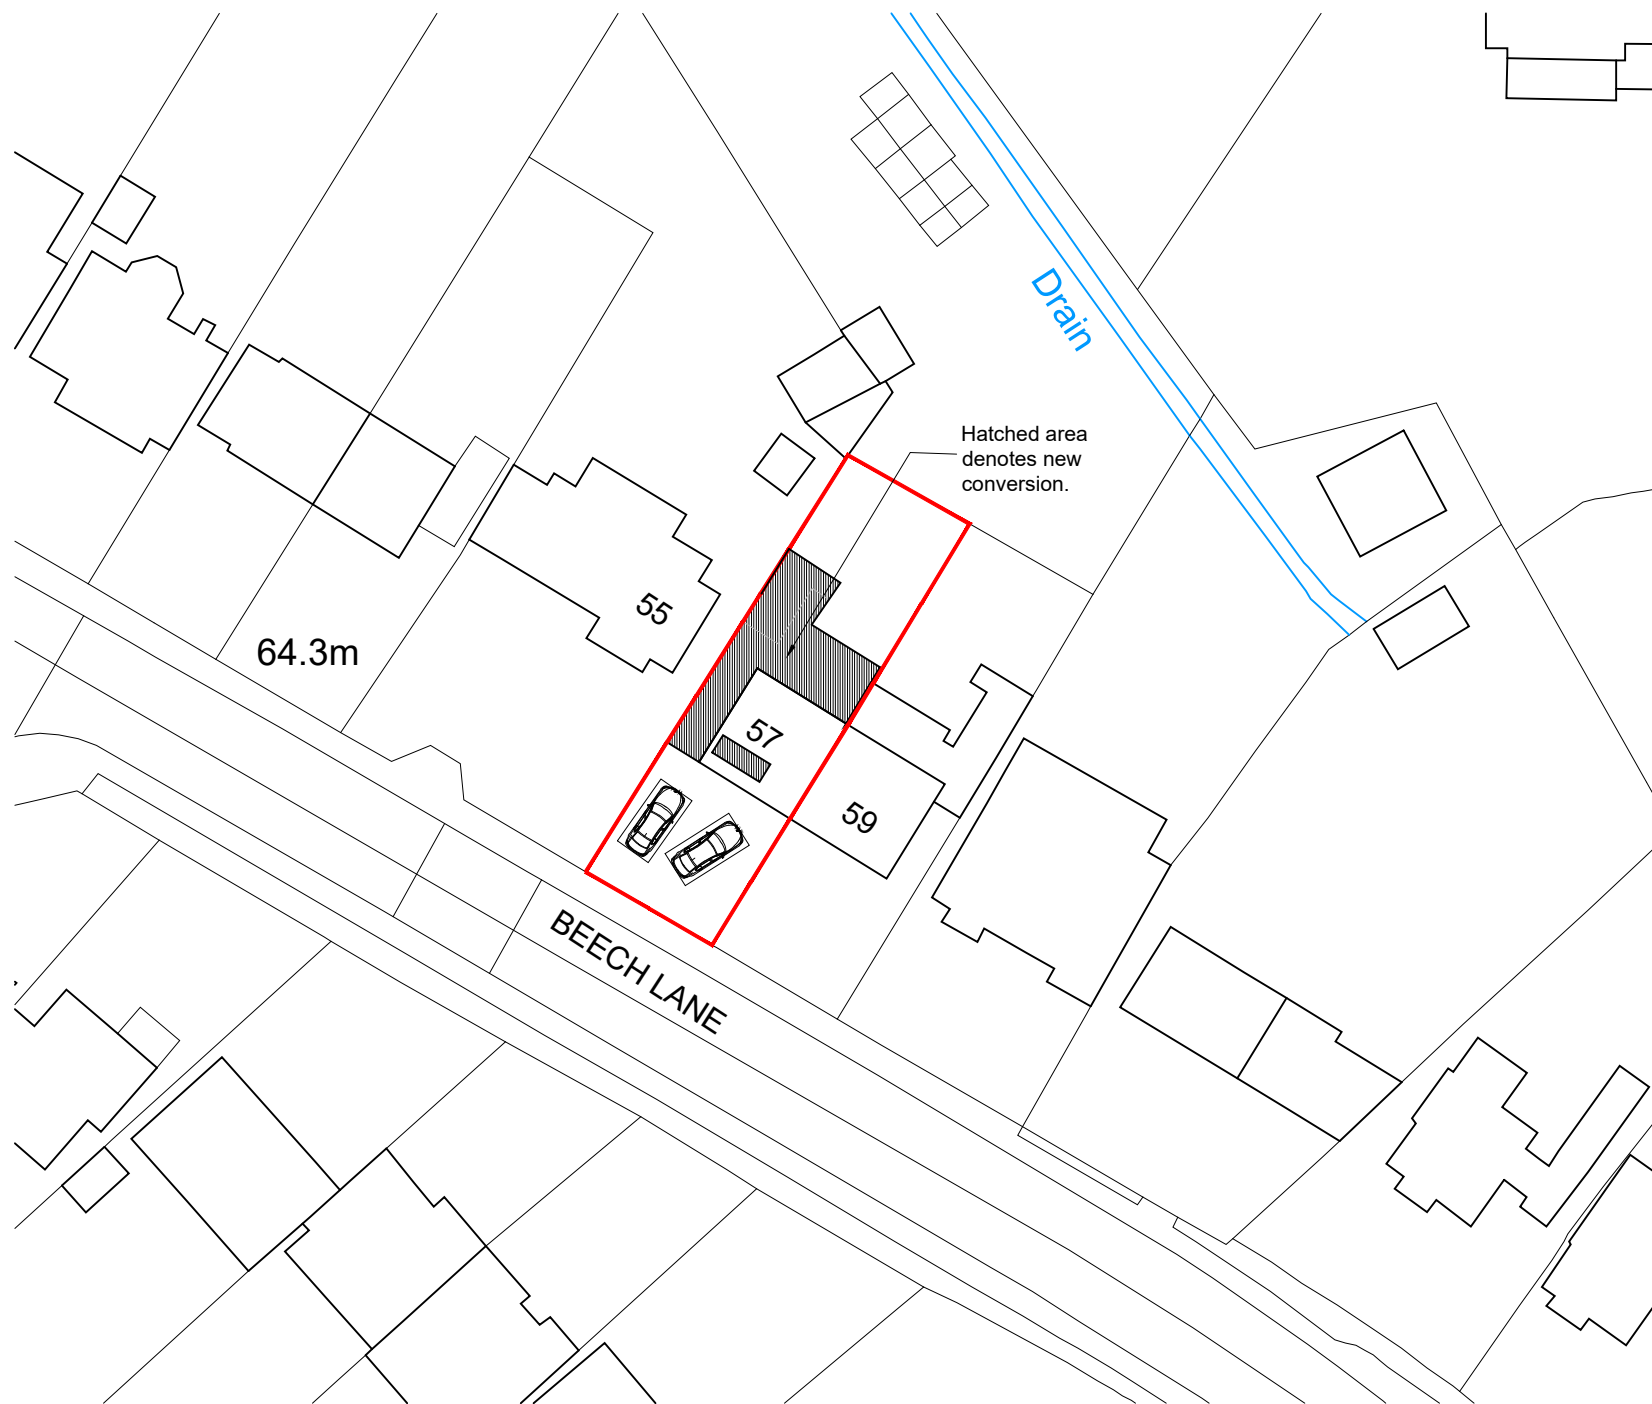

BLOCK PLAN

SCALE 1 : 500

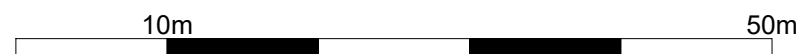

NOTES


© SK Design consultants - THIS DRAWING AND DESIGN REMAINS THE COPYRIGHT AND INTELLECTUAL PROPERTY OF SK CONSULTANTS AND SHALL NOT BE COPIED IN ANY FORMAT WITHOUT APPROVAL.

THIS DRAWING IS TO BE READ IN CONJUNCTION WITH ALL OTHER DRAWINGS AND DOCUMENTS PROVIDED. THE CONTRACTOR MUST CHECK ALL DIMENSIONS ON SITE BEFORE PLACING ORDERS FOR MATERIALS OR SHOP FABRICATIONS OR COMMENCING WORKS ON SITE. ANY DISCREPANCIES SHOULD BE NOTIFIED BEFORE PROCEEDING.



LOCATION PLAN

SCALE 1 : 1250

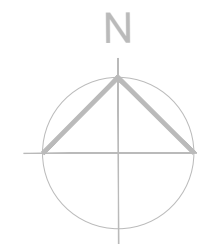

SK Design Consultants + Refresh Renovations
22 Netley close Caversham Reading
RG4 6SR
Tel : 07821111602

Client:
Mr Sathish kumar Baradangi Prabakaran

Project:
Single storey side and rear extension.
and a part dormer in the front.

Location:
57 Beech Lane, Earley, READING, Berkshire, RG6 5QA

Drawing Title:
LOCATION & BLOCK PLAN

Date:
JUN 2025

Sheet Size:
A3

Drawn:
SK

Drawing No:
P1548- 01

Revision:
.