


The plan shown here is for the purpose of supporting a planning application only. Only scale from this drawing for the purposes of determining a planning application. Do not scale from this drawing for construction purposes.

Any discrepancies between this and any other consultant's drawings should be reported to Pro Vision immediately.

This plan has been produced using Index polygons spatial data (INSPIRE) to determine the extent and position of registered freehold titles. Whilst reasonable endeavours have been made to ensure the accuracy of the application boundary, in the production of this plan, there may be some discrepancy between the OS data, Topographical Data and Land Title data.



ISSUE	DATE	DESCRIPTION	DRAWN	CHECKED
v1	09.05.25	---	MH	RD
v2	05.06.25	---	MH	RD
v3	06.06.25	---	MH	RD

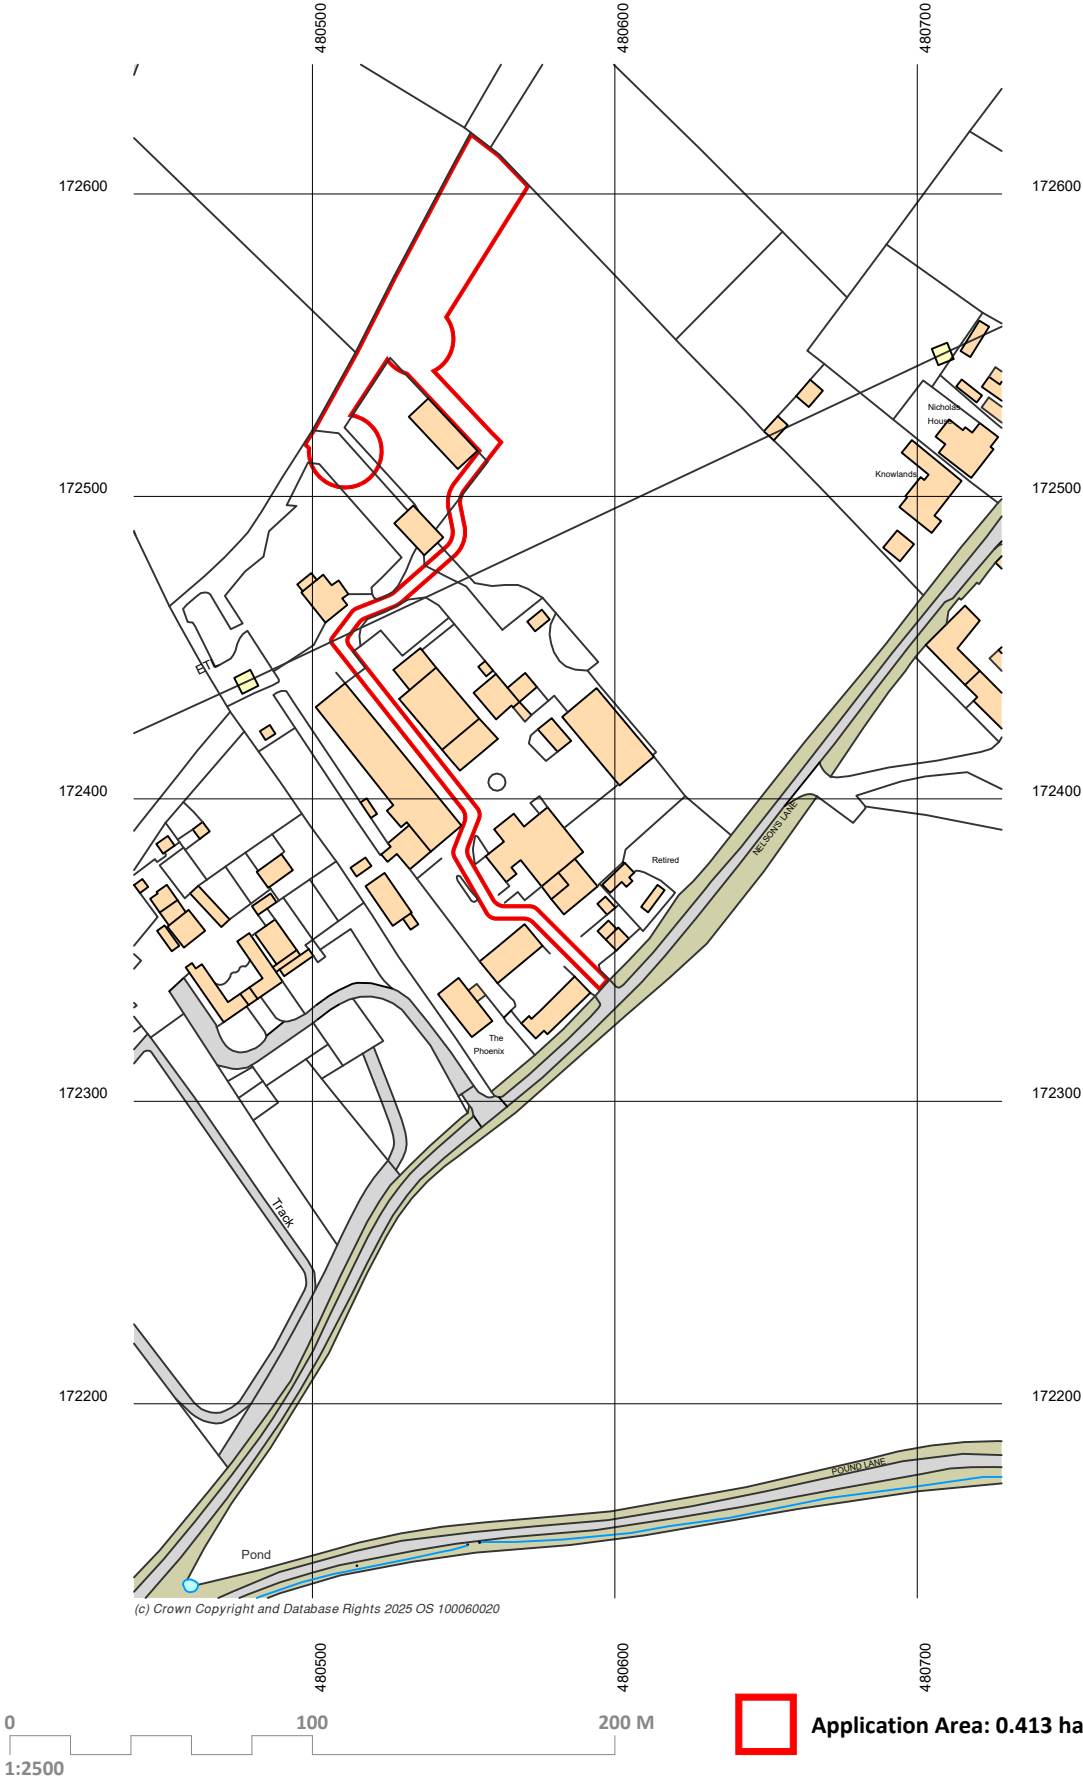

CLIENT:	Ratesu Ltd		
PROJECT:	Phoenix Park		
DRAWING:	Site Location Plan		1:2500
NUMBER:	51689-XX-P1-00		A4
ISSUE:	v3		06.06.25