


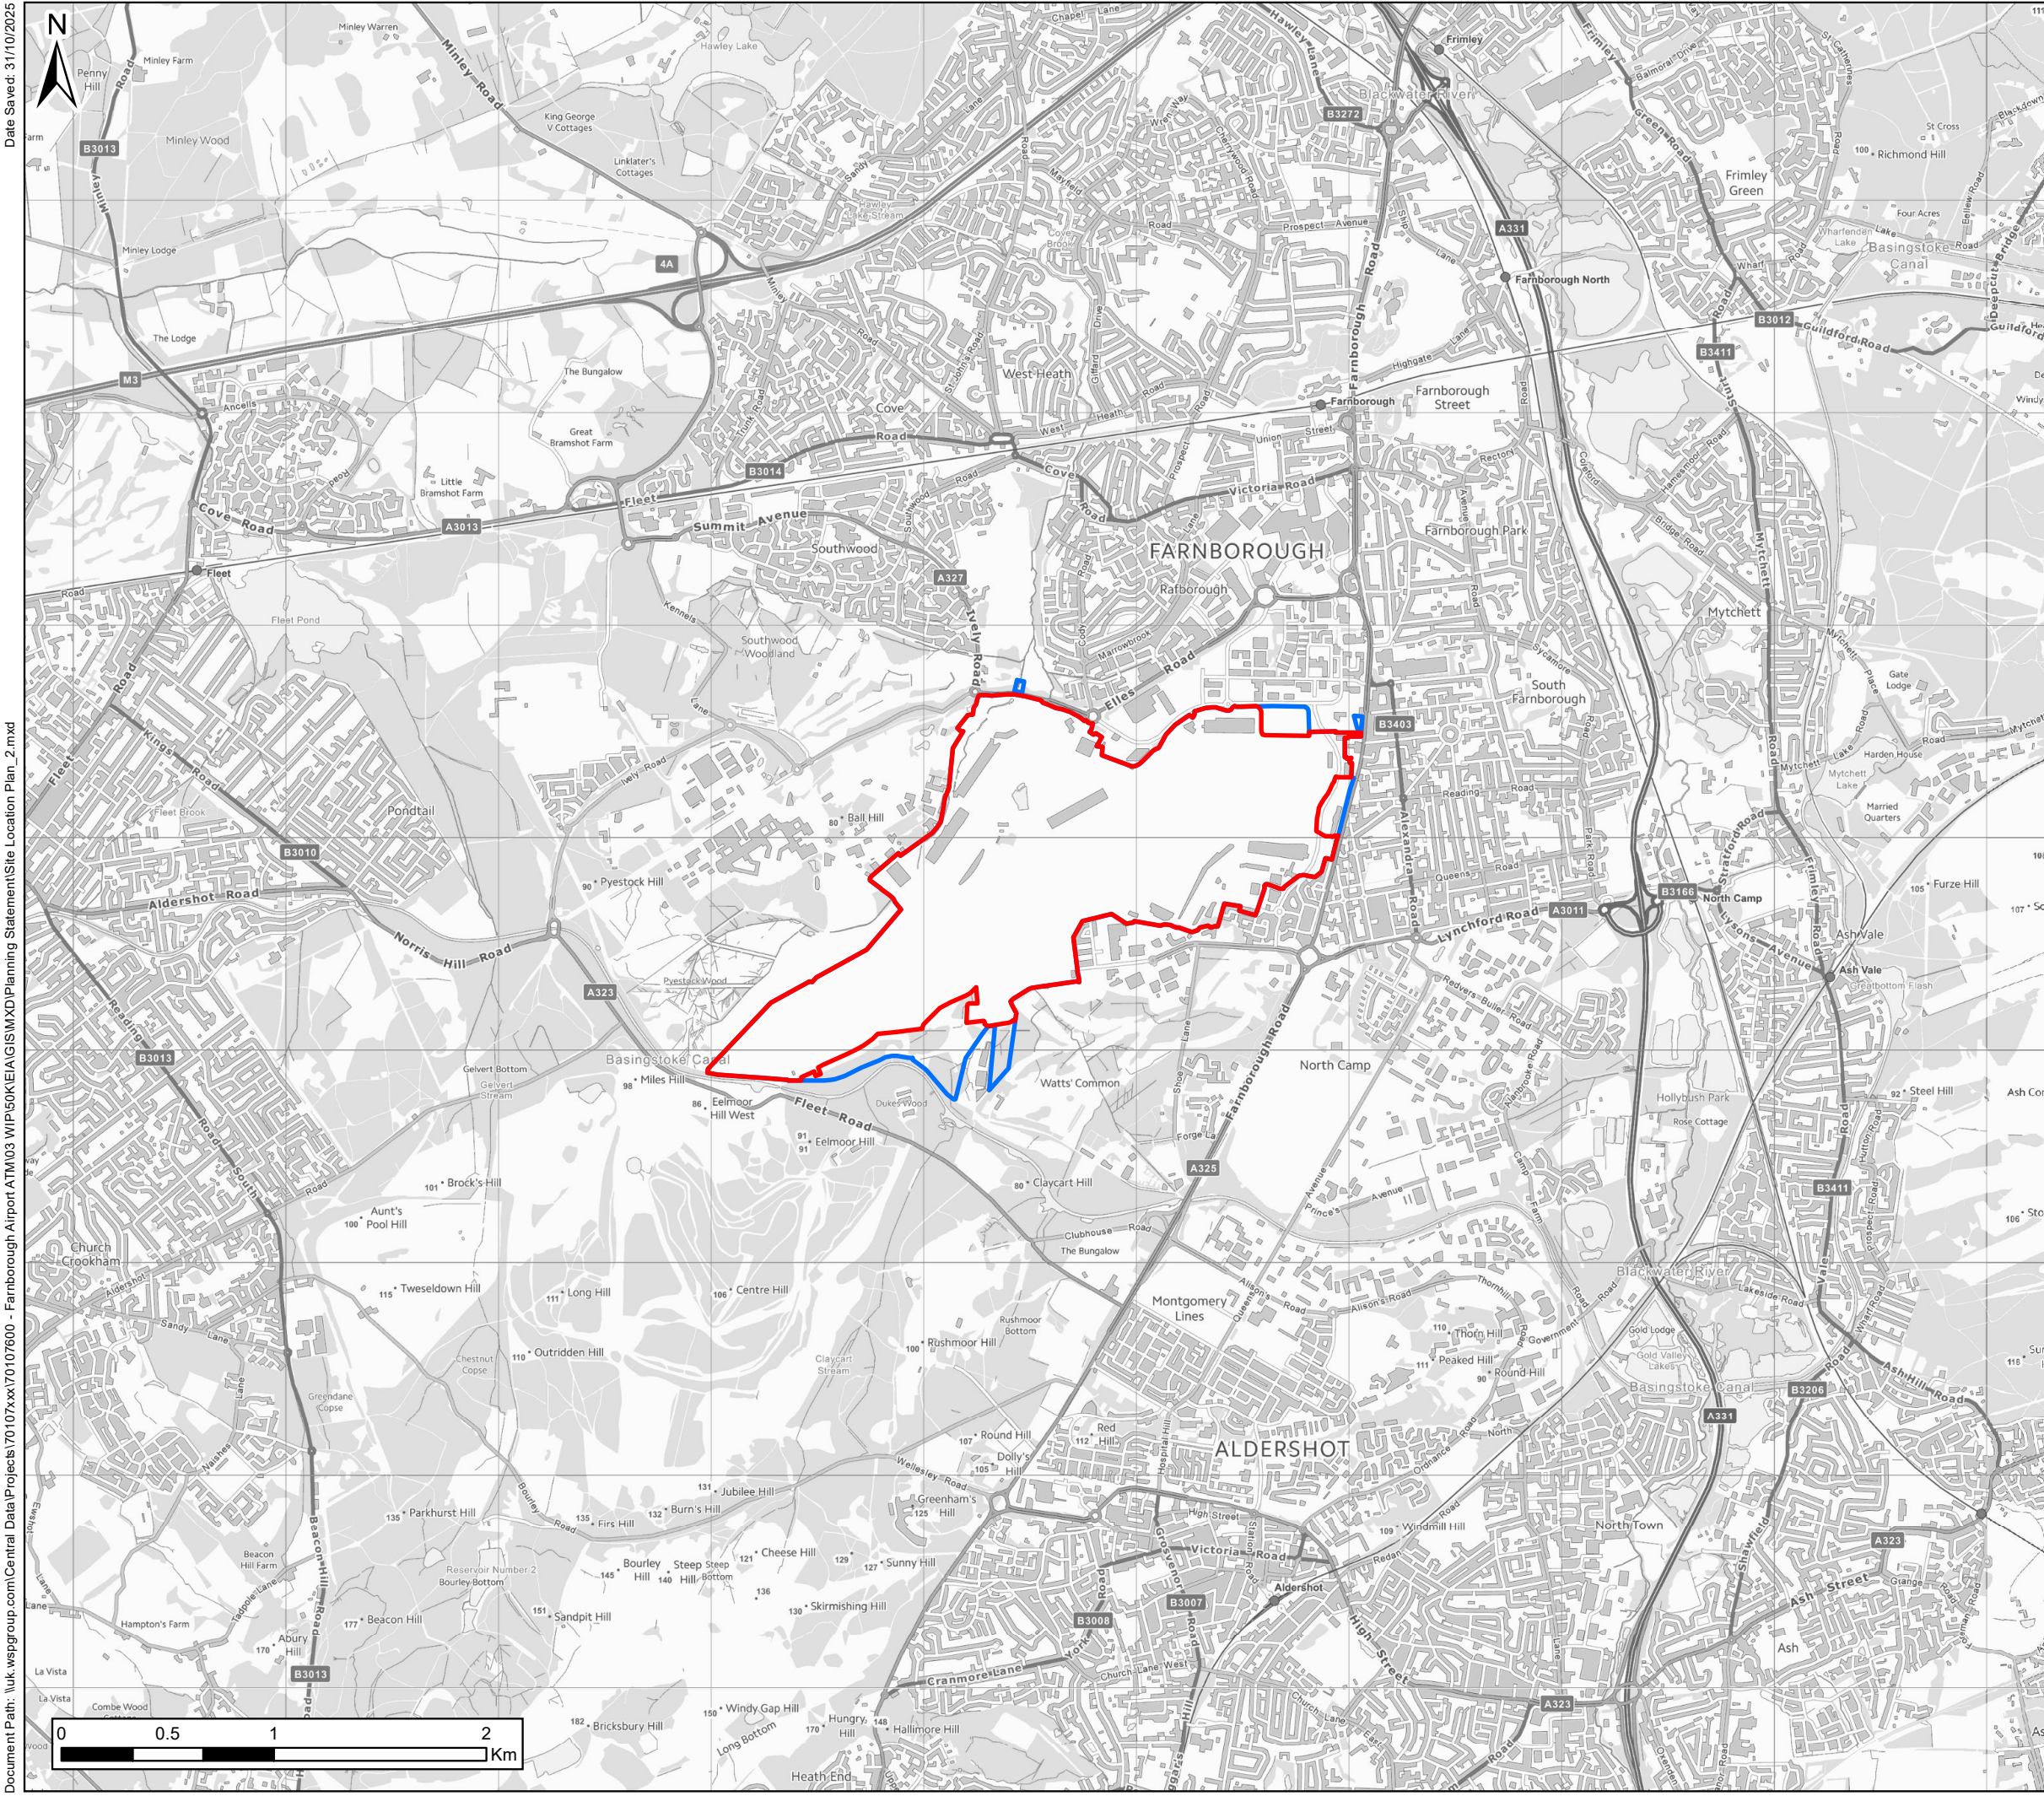

Legend

- Site Boundary
- Airport Ownership Boundary

Contains OS data © Crown Copyright and database right 2025
Ordnance Survey License Number: AC0000808122

Scale: 1:500,000

Client:

FARNBOROUGH AIRPORT

wsp

Project:

Farnborough Airport – Section 73 Application

Title:

Application Site Location Plan

Date:	31/10/2025	Scale:	30,000 @ A3
Drawn:	EF	Checked:	MT
		Approved:	MT
Drawing Number:	70107600-WSP-GEN-DR-TP-0001		