


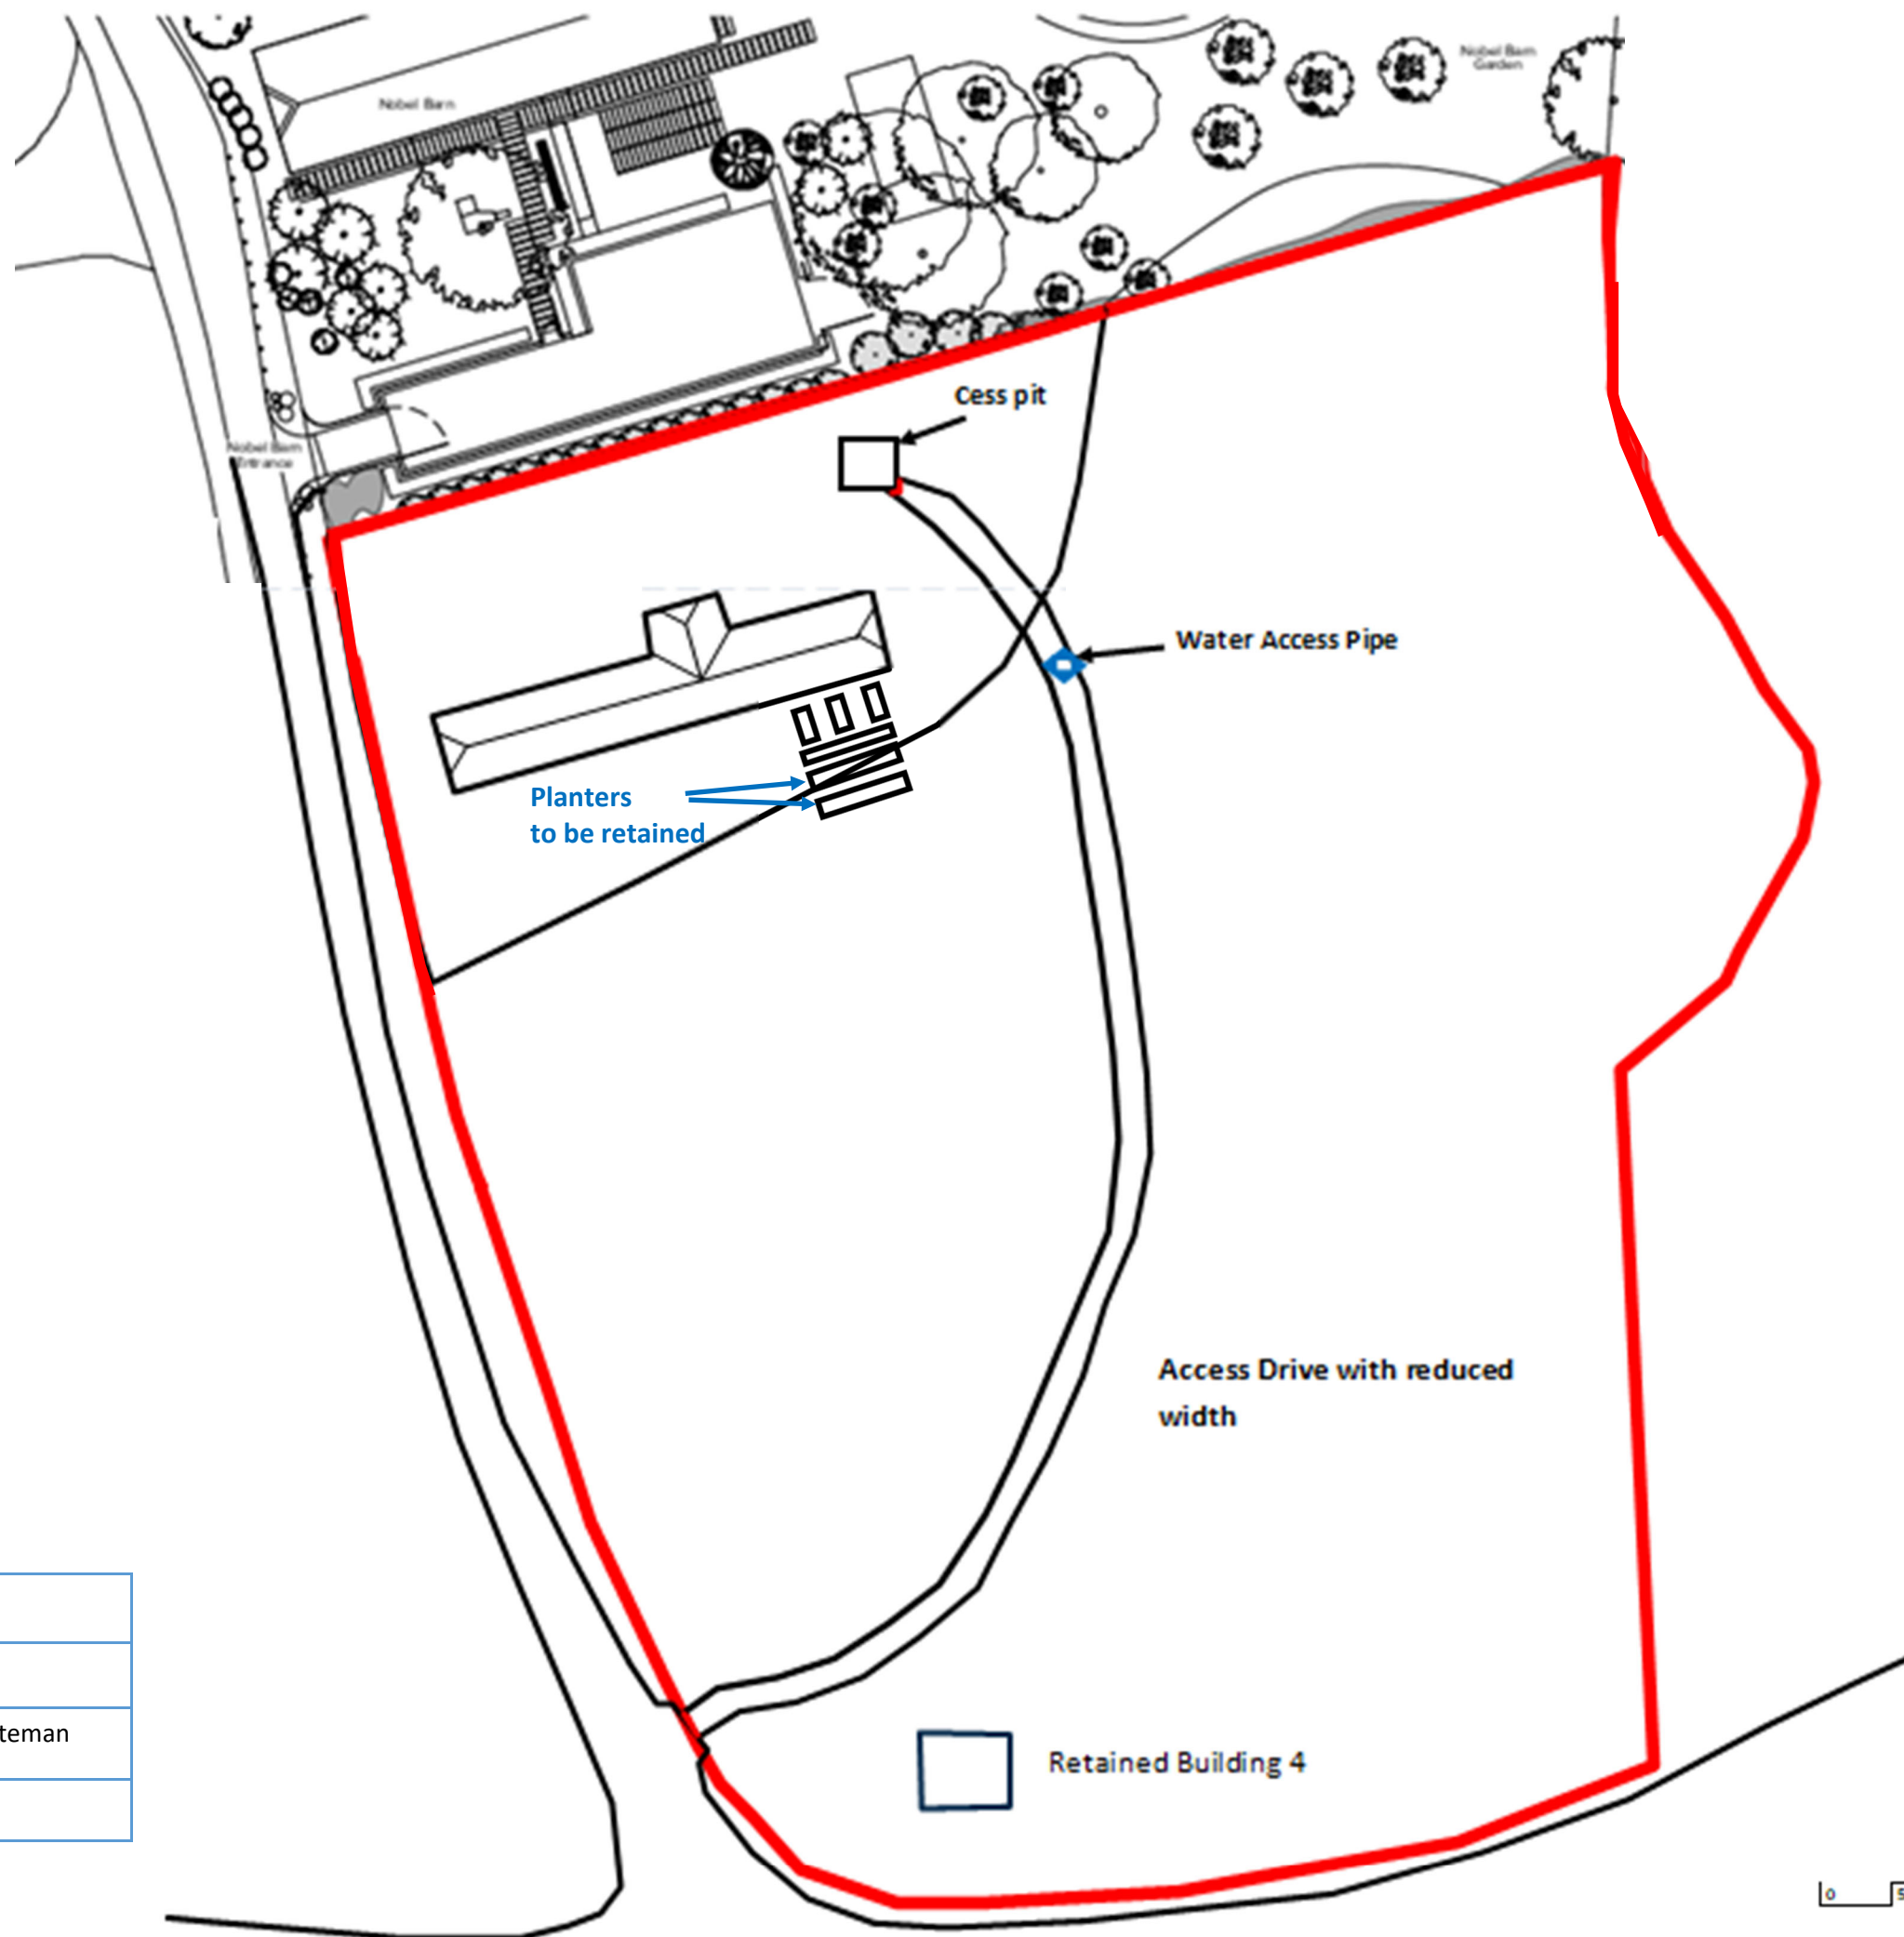

Dwg: Ref:	Site Plan
Date	Dec 2024
Client	John & Bridget Bateman
Scale	1:500 at A3

0 5 10 15 20 25 m