


Site Block Plan

PARKING PLAN R1.



0 20
Metres

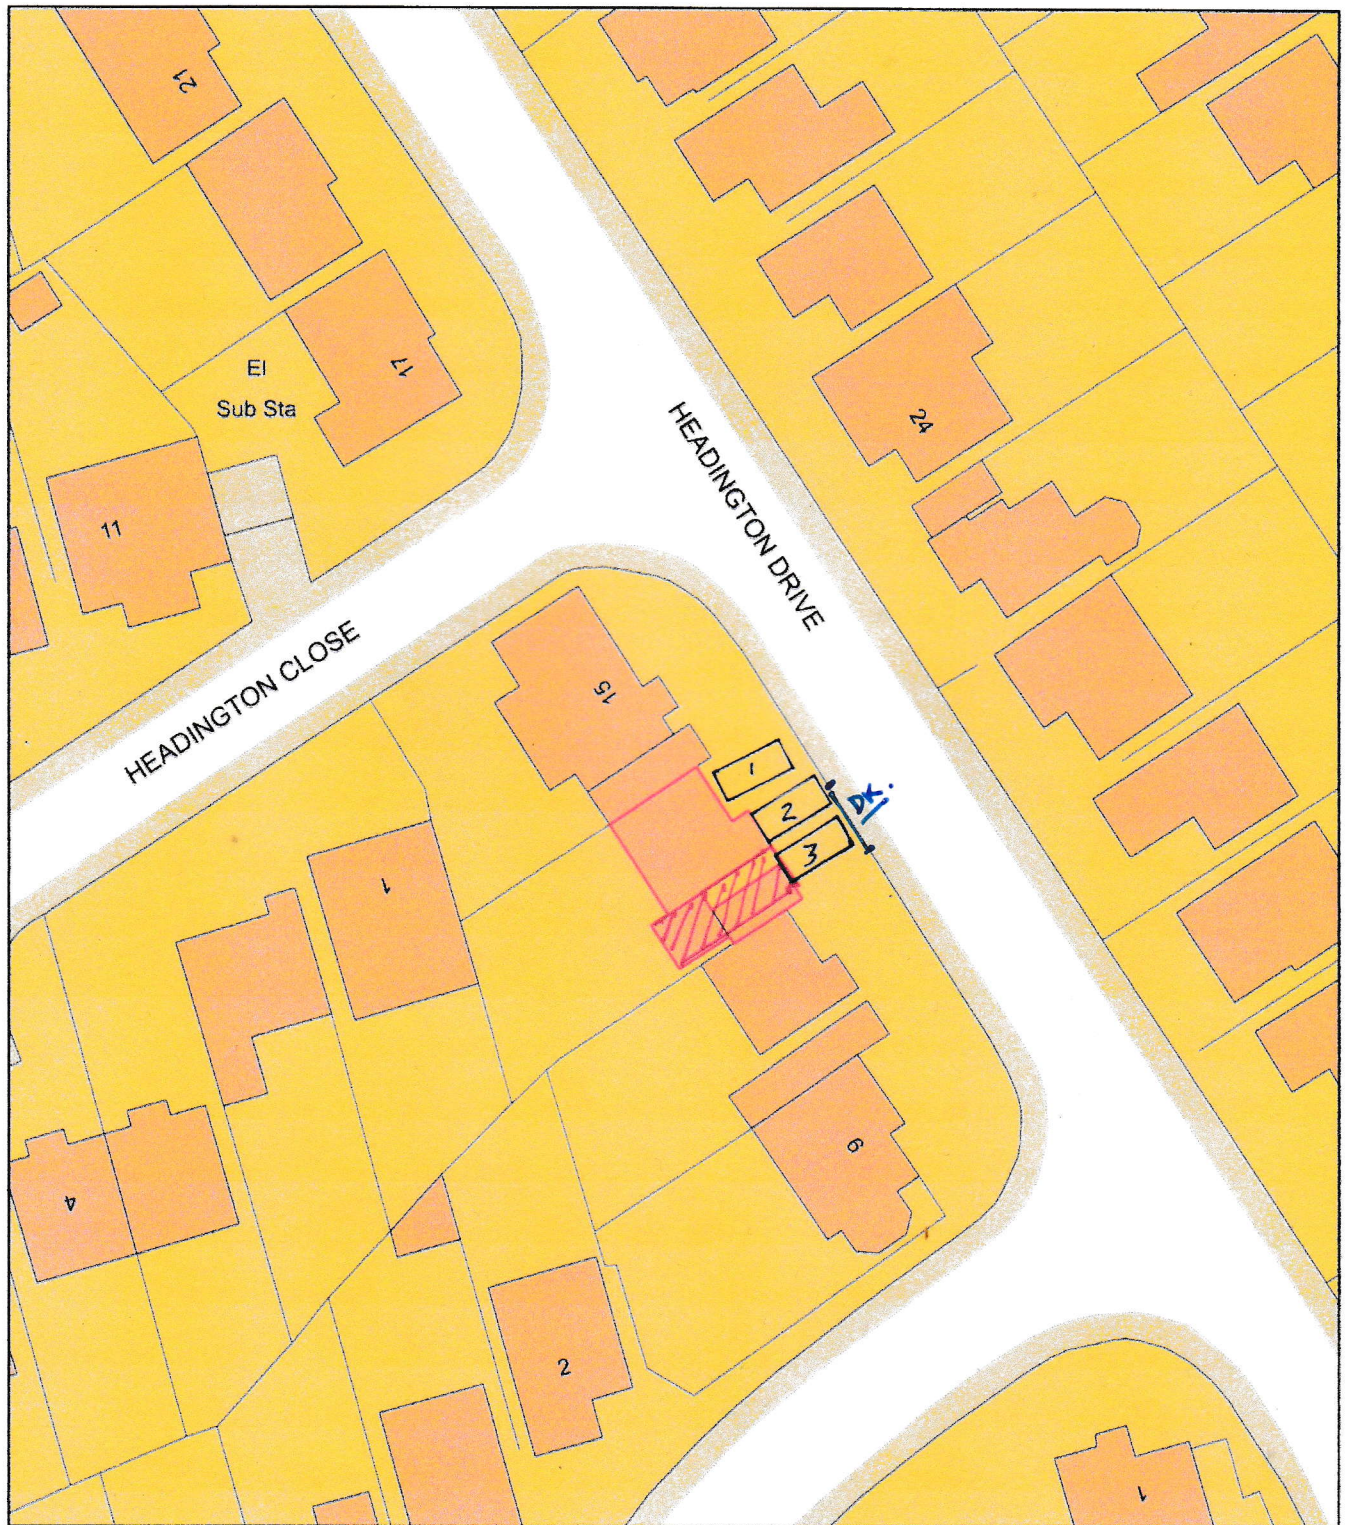

Plan Produced for: 13 Headington Drive

Date Produced: 01 Sep 2024

Plan Reference Number: TQRQM24245195013386

Scale: 1:500 @ A4