




All dimensions are to be checked on site before work commences.
Figured dimensions to be taken in preference to scaled dimensions.
If in doubt please ask.
© Copyright reserved

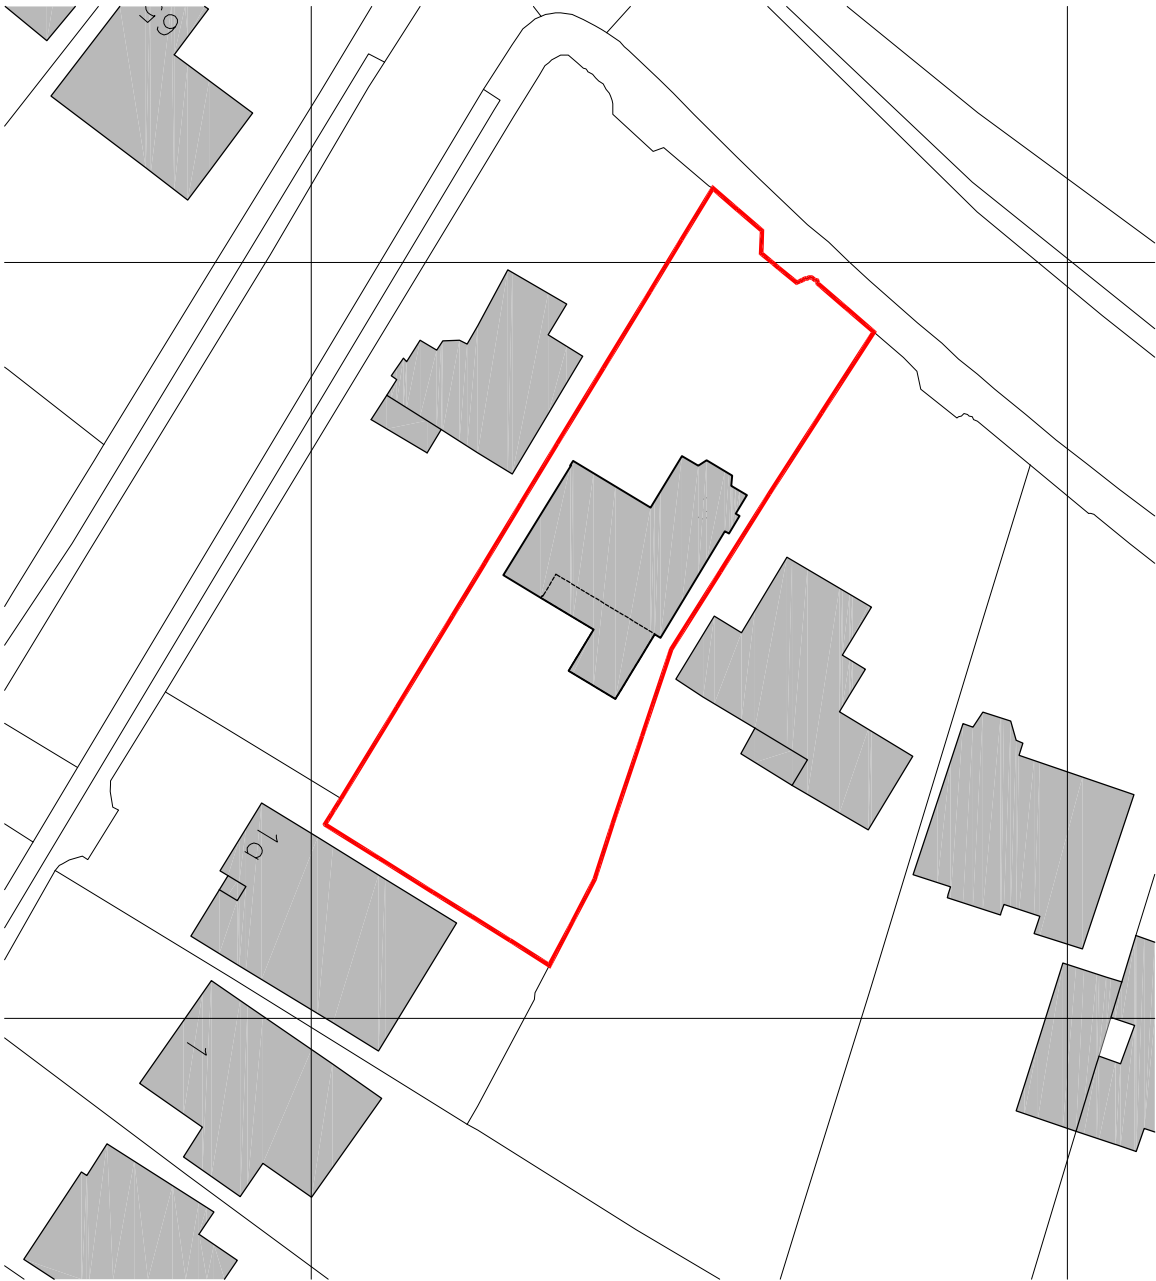

Block Plan - As Existing
Scale: 1:500

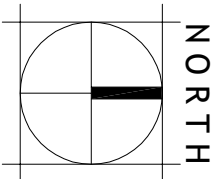

Scale Bar 1:500

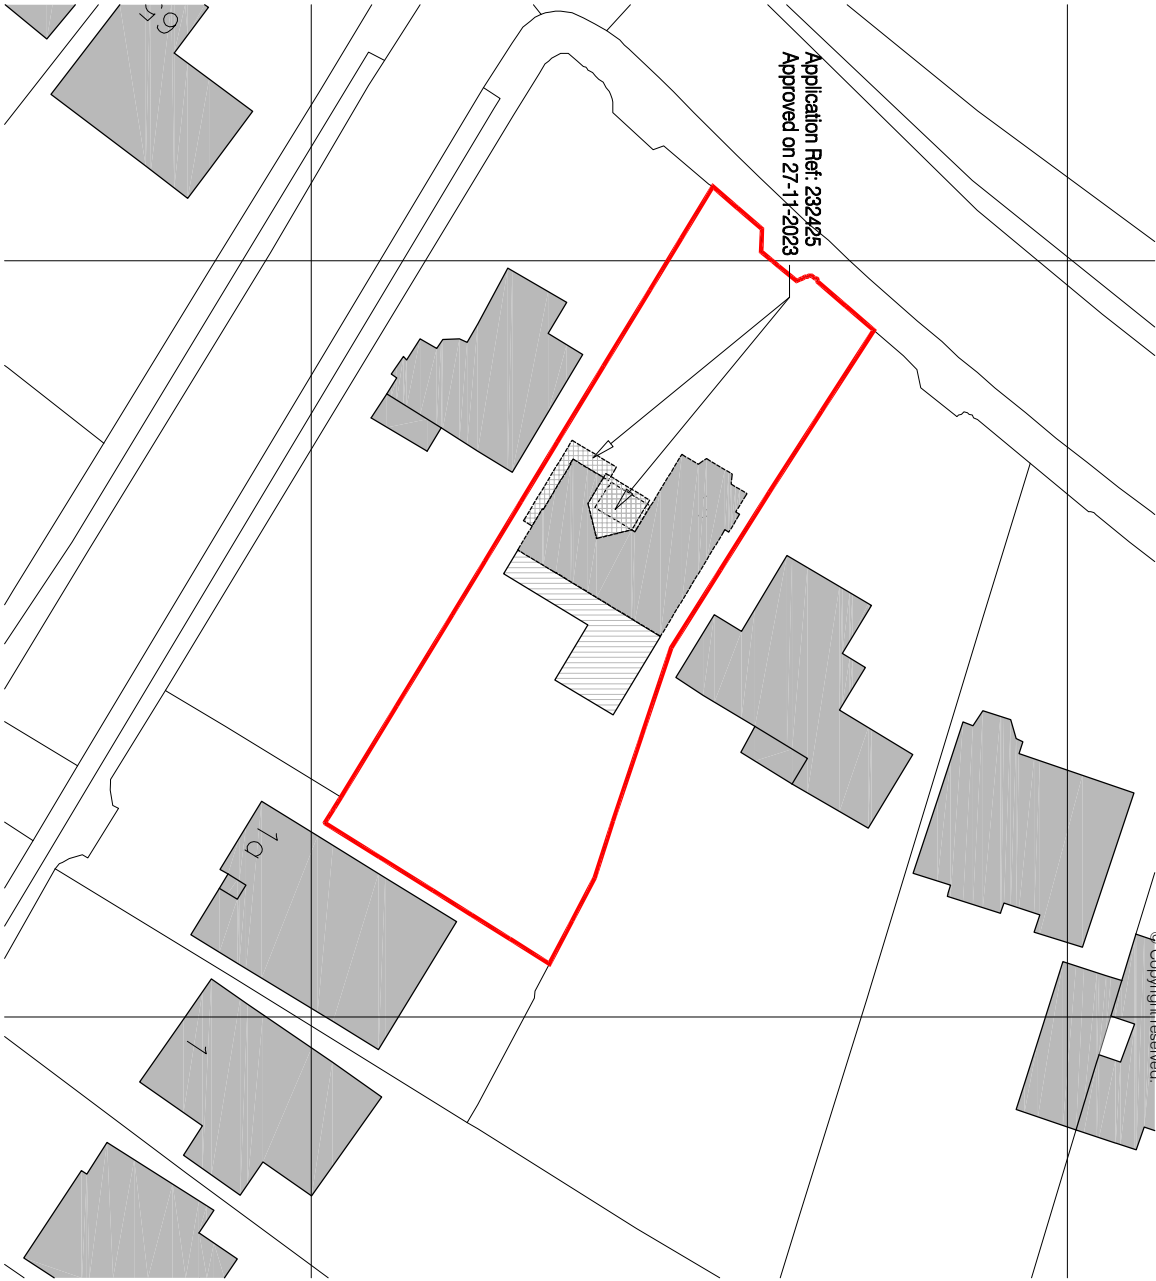

Block Plan - As Existing
Scale: 1:500

A	Previous application approved/denied	10-12-2024	DH
Rev	Description	Date	Initials

FOR PLANNING SUBMISSION

HOLTHAM+NEWMAN
ARCHITECTS

The Design Studio, Ladbroke Farm,
Stamley, Northamptonshire NN16 9JF
Reading, Berkshire RG2 3JH

T: 07971 316490
E: info@hnmarchitects.co.uk

Project:
61, Wilderness Road
Earley
Reading
RG6 7RR

Client:
Mr and Mrs R. Hammett

Drawing Title:
Block Plan

As Existing and Proposed

Scale: 1:500 @ A3	Dwg. No.:	Rev.:
-	2323-P134	A
Drawn by: DH		
Date: Nov 2024		