



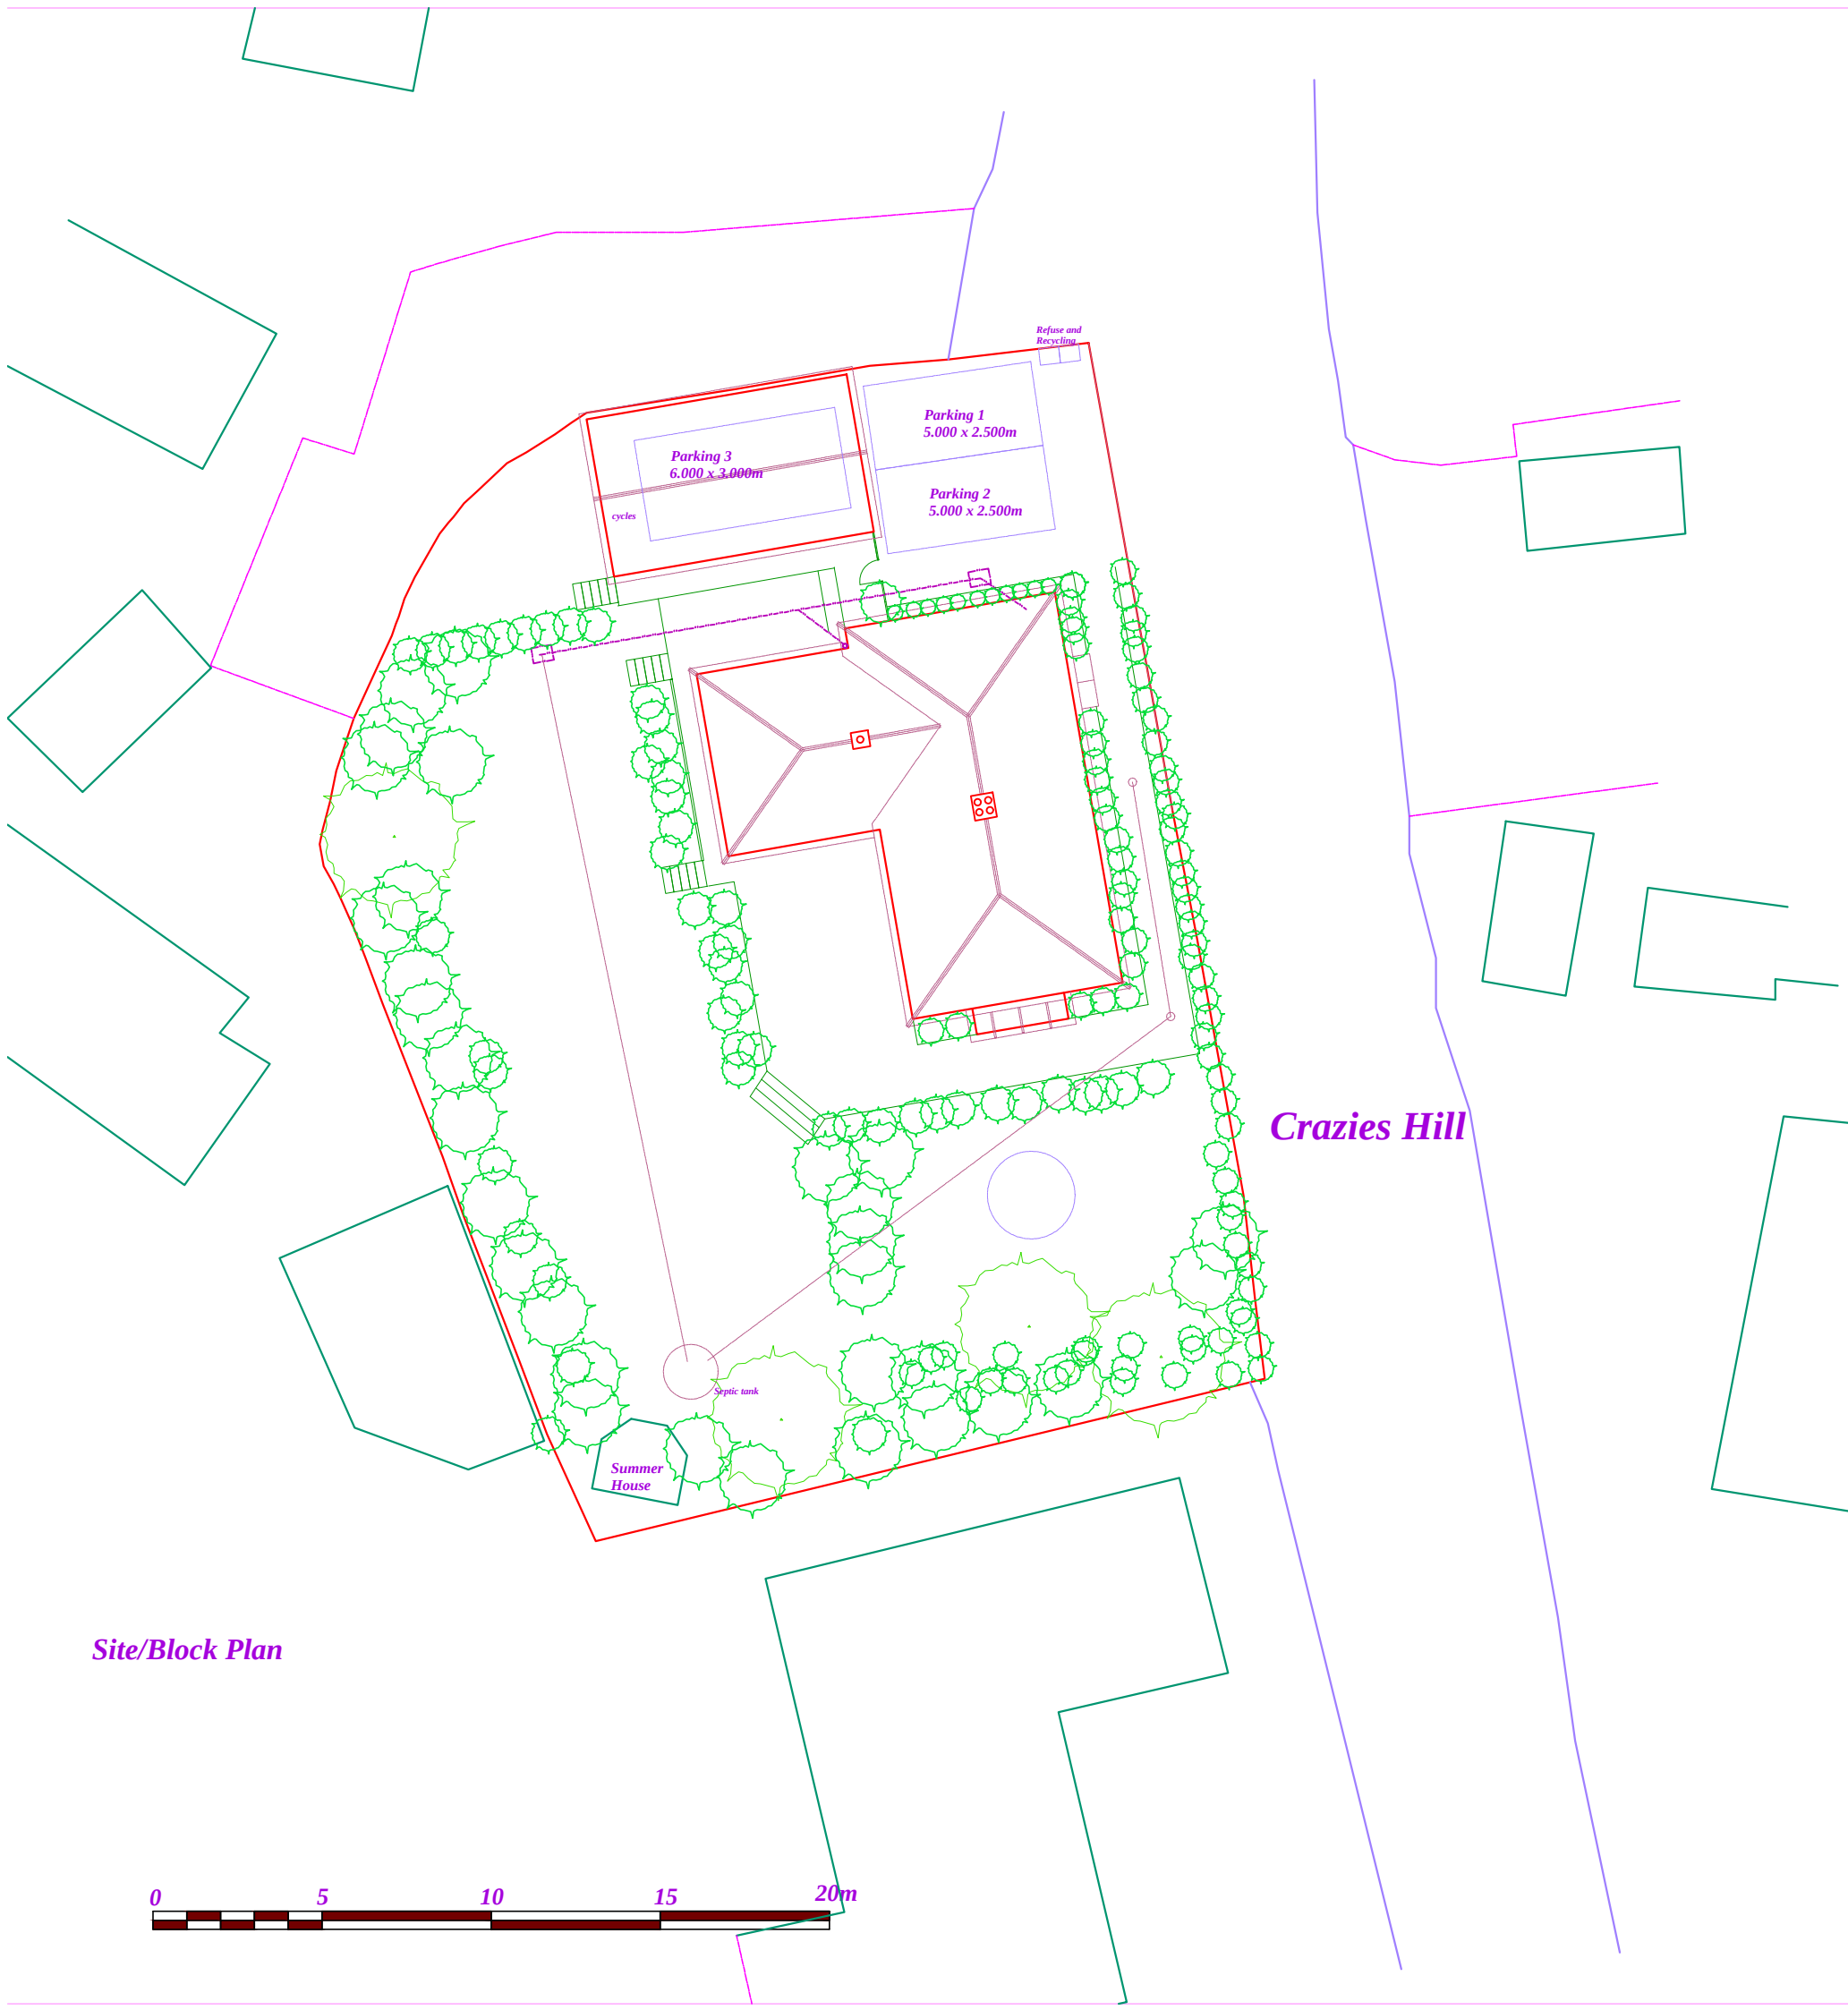

Site/Block Plan

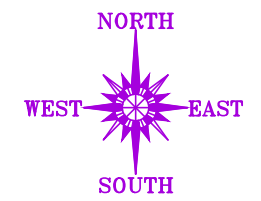

LOCATION PLAN SCALE 1:1250

Location
Rowan Tree Cottage, Crazies Hill, Reading, Berkshire.

Project
Single Storey Side Extension

Drawing
As Existing Site/Block Plan and Location Plan

Date April 2026

Scale 1:200 & 1:1250

Drawing No **D1348-01a**

Colin Dawson Associates

Architectural Design and Building Surveying

Malvern House,

1 Malvern Way

Twyford Reading Berkshire RG10 9PY

07764837082

cdadesign@malvernhsse.eu