

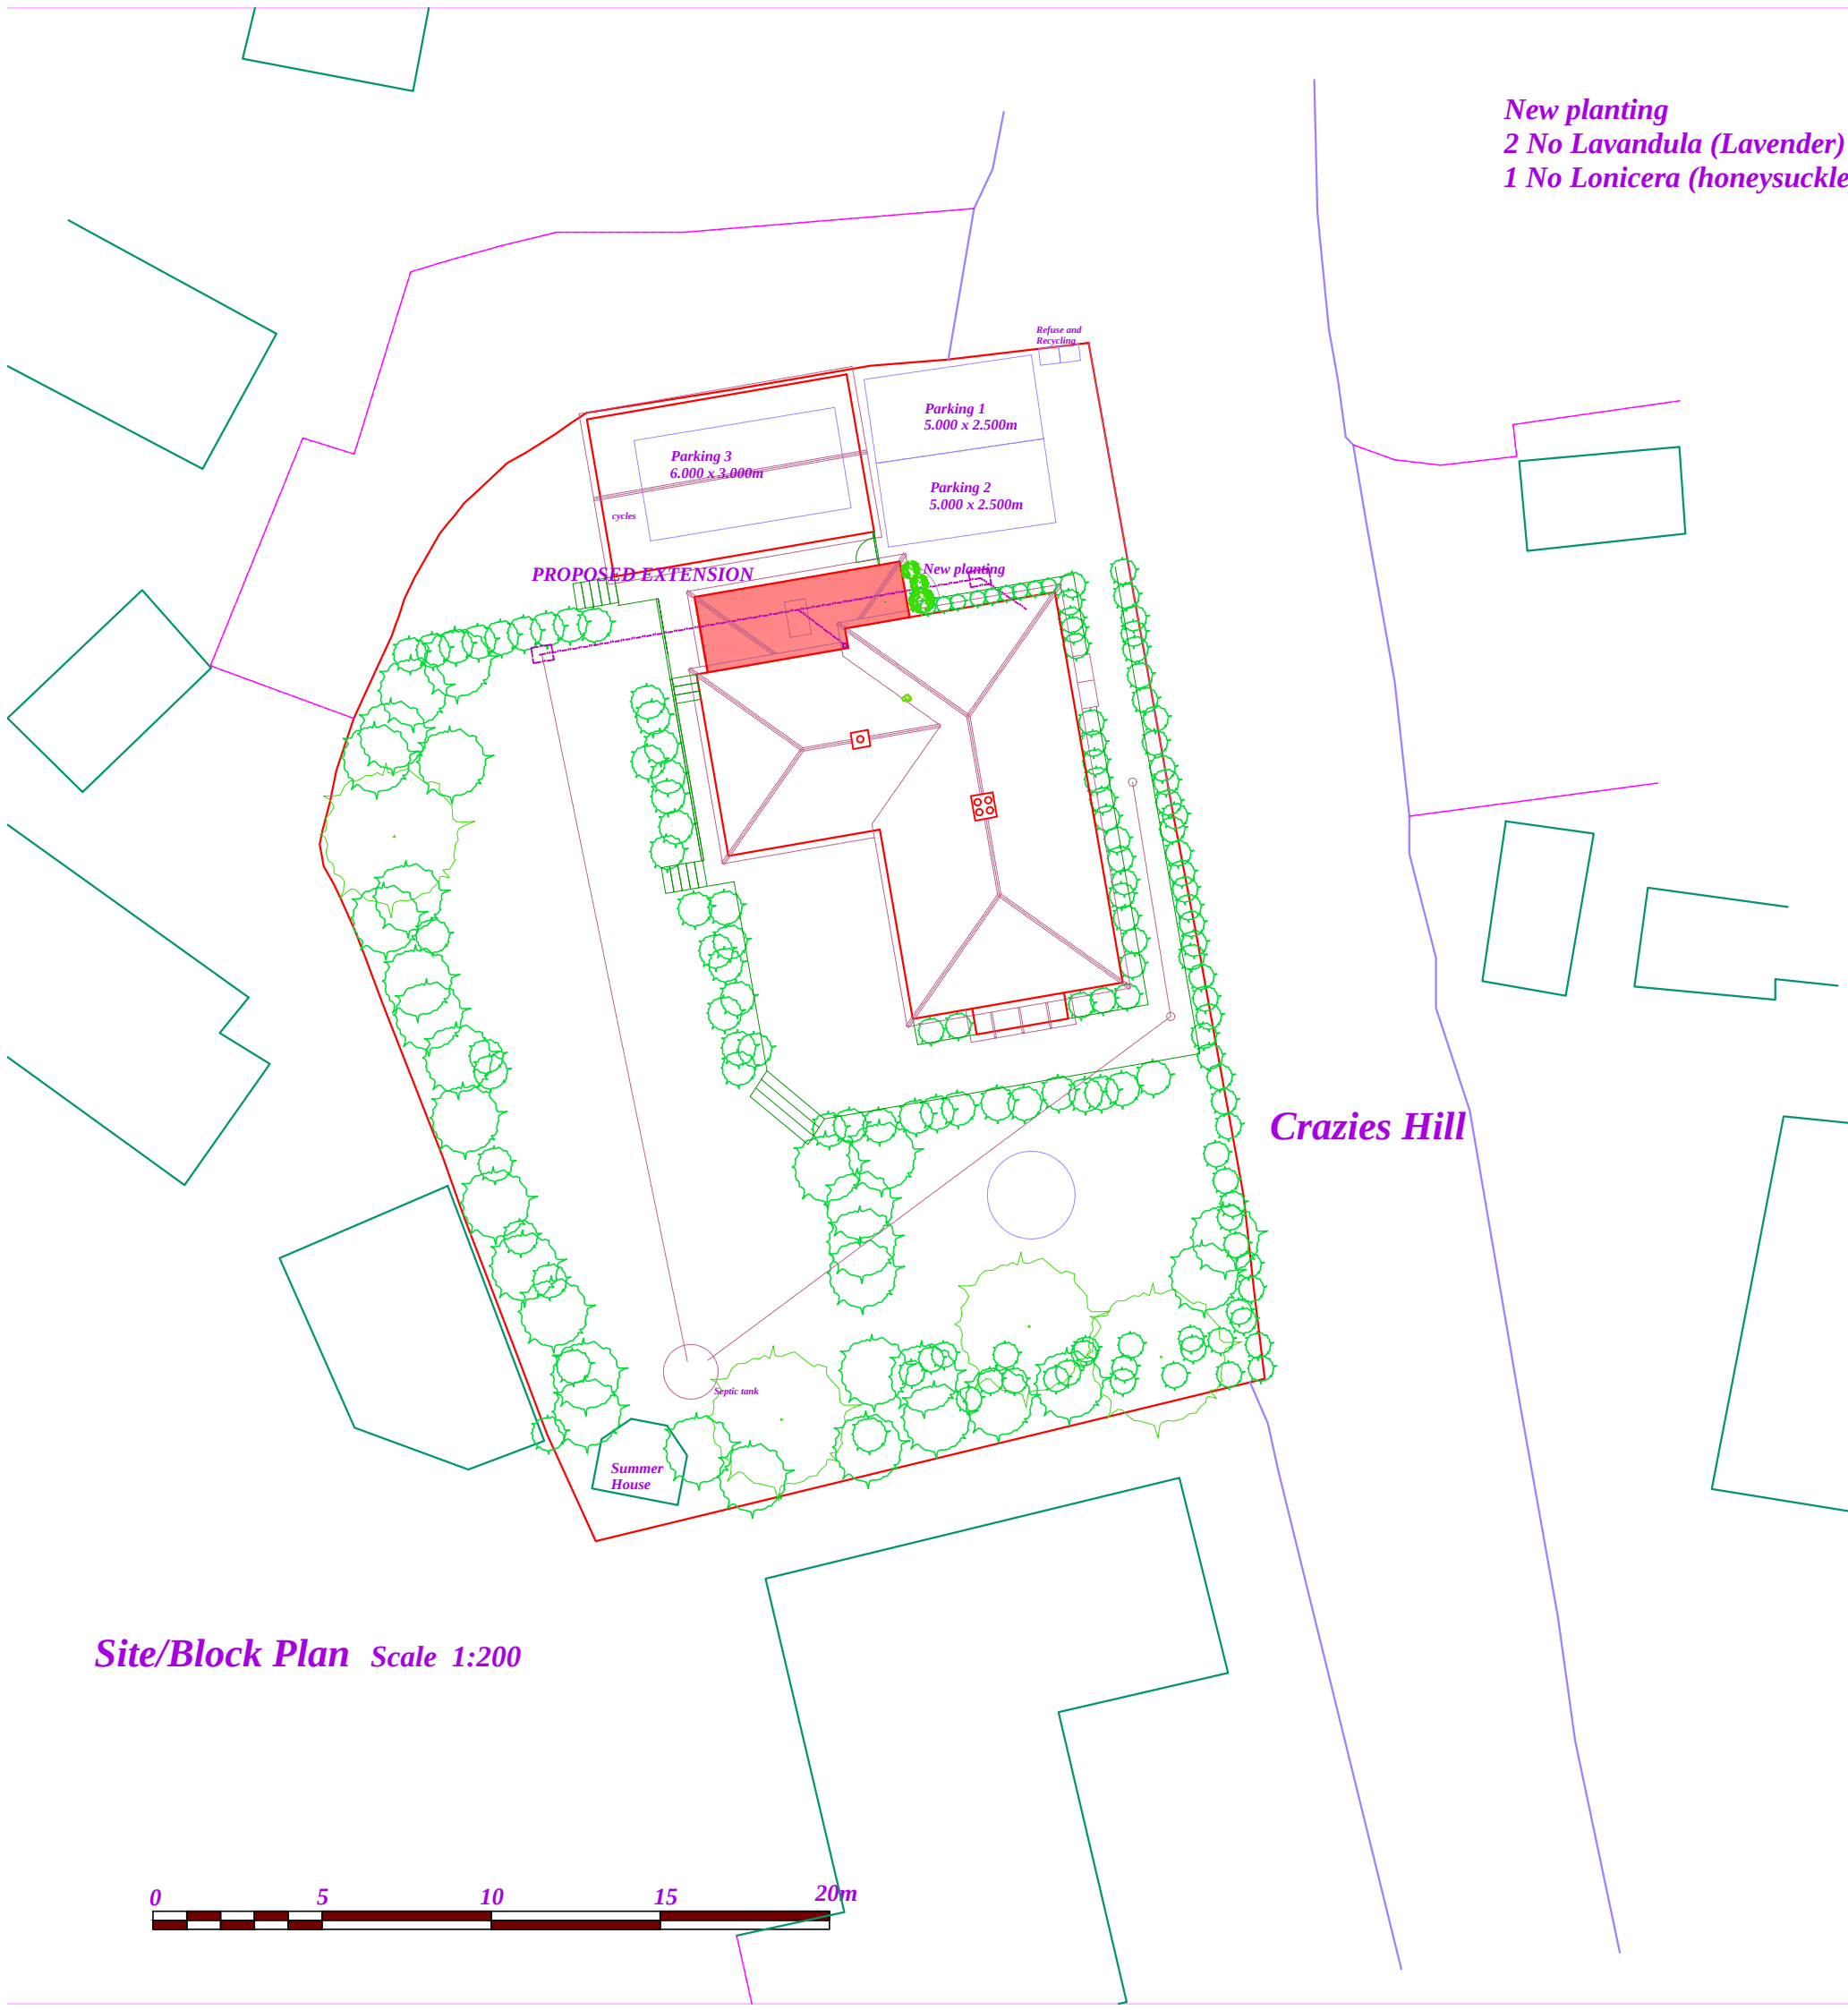


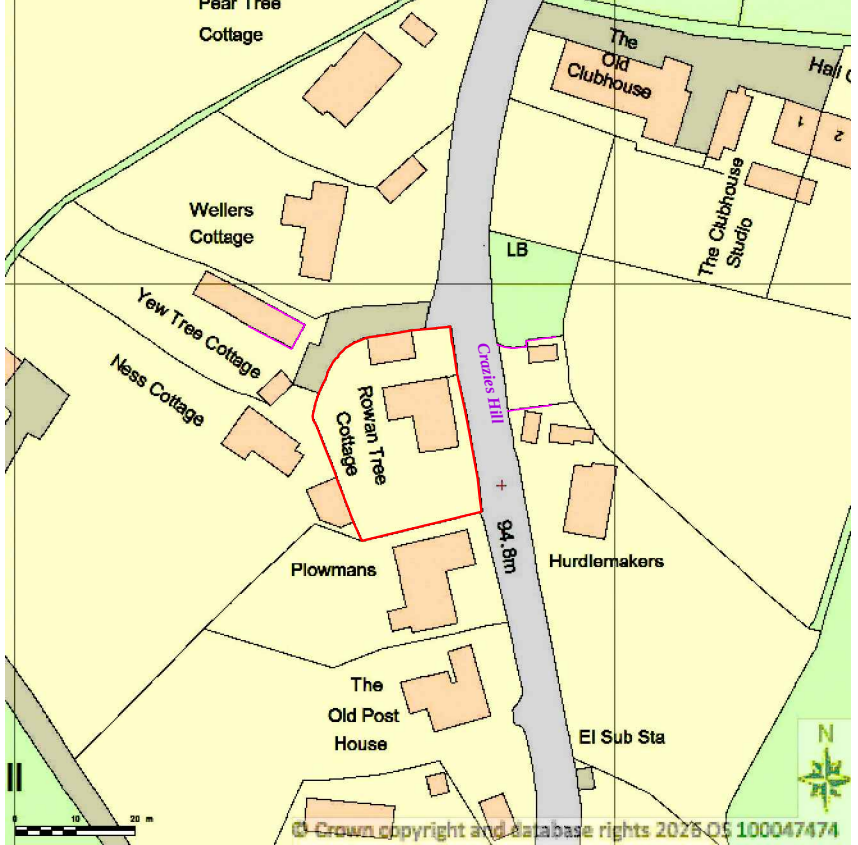


New planting
2 No Lavandula (Lavender) - 1 liter container grown
1 No Lonicera (honeysuckle) - existing transplanted.

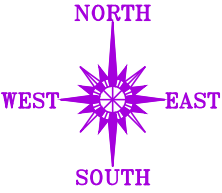

LOCATION PLAN SCALE 1:1250

Site/Block Plan Scale 1:200

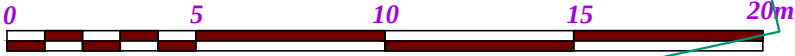

Location
Rowan Tree Cottage, Crazies Hill, Reading, Berkshire. RG9 8LD

Project
Single Storey Side Extension

Drawing
As Proposed Site/Block Plan and Location Plan

Date April 2026 Scale 1:200 & 1:1250 Drawing No **D1348-03a**

Colin Dawson Associates
Architectural Design and Building Surveying
Malvern House,
1 Malvern Way
Twyford Reading Berkshire RG10 9PY
07764837082
cdadesign@malvernhsseu