
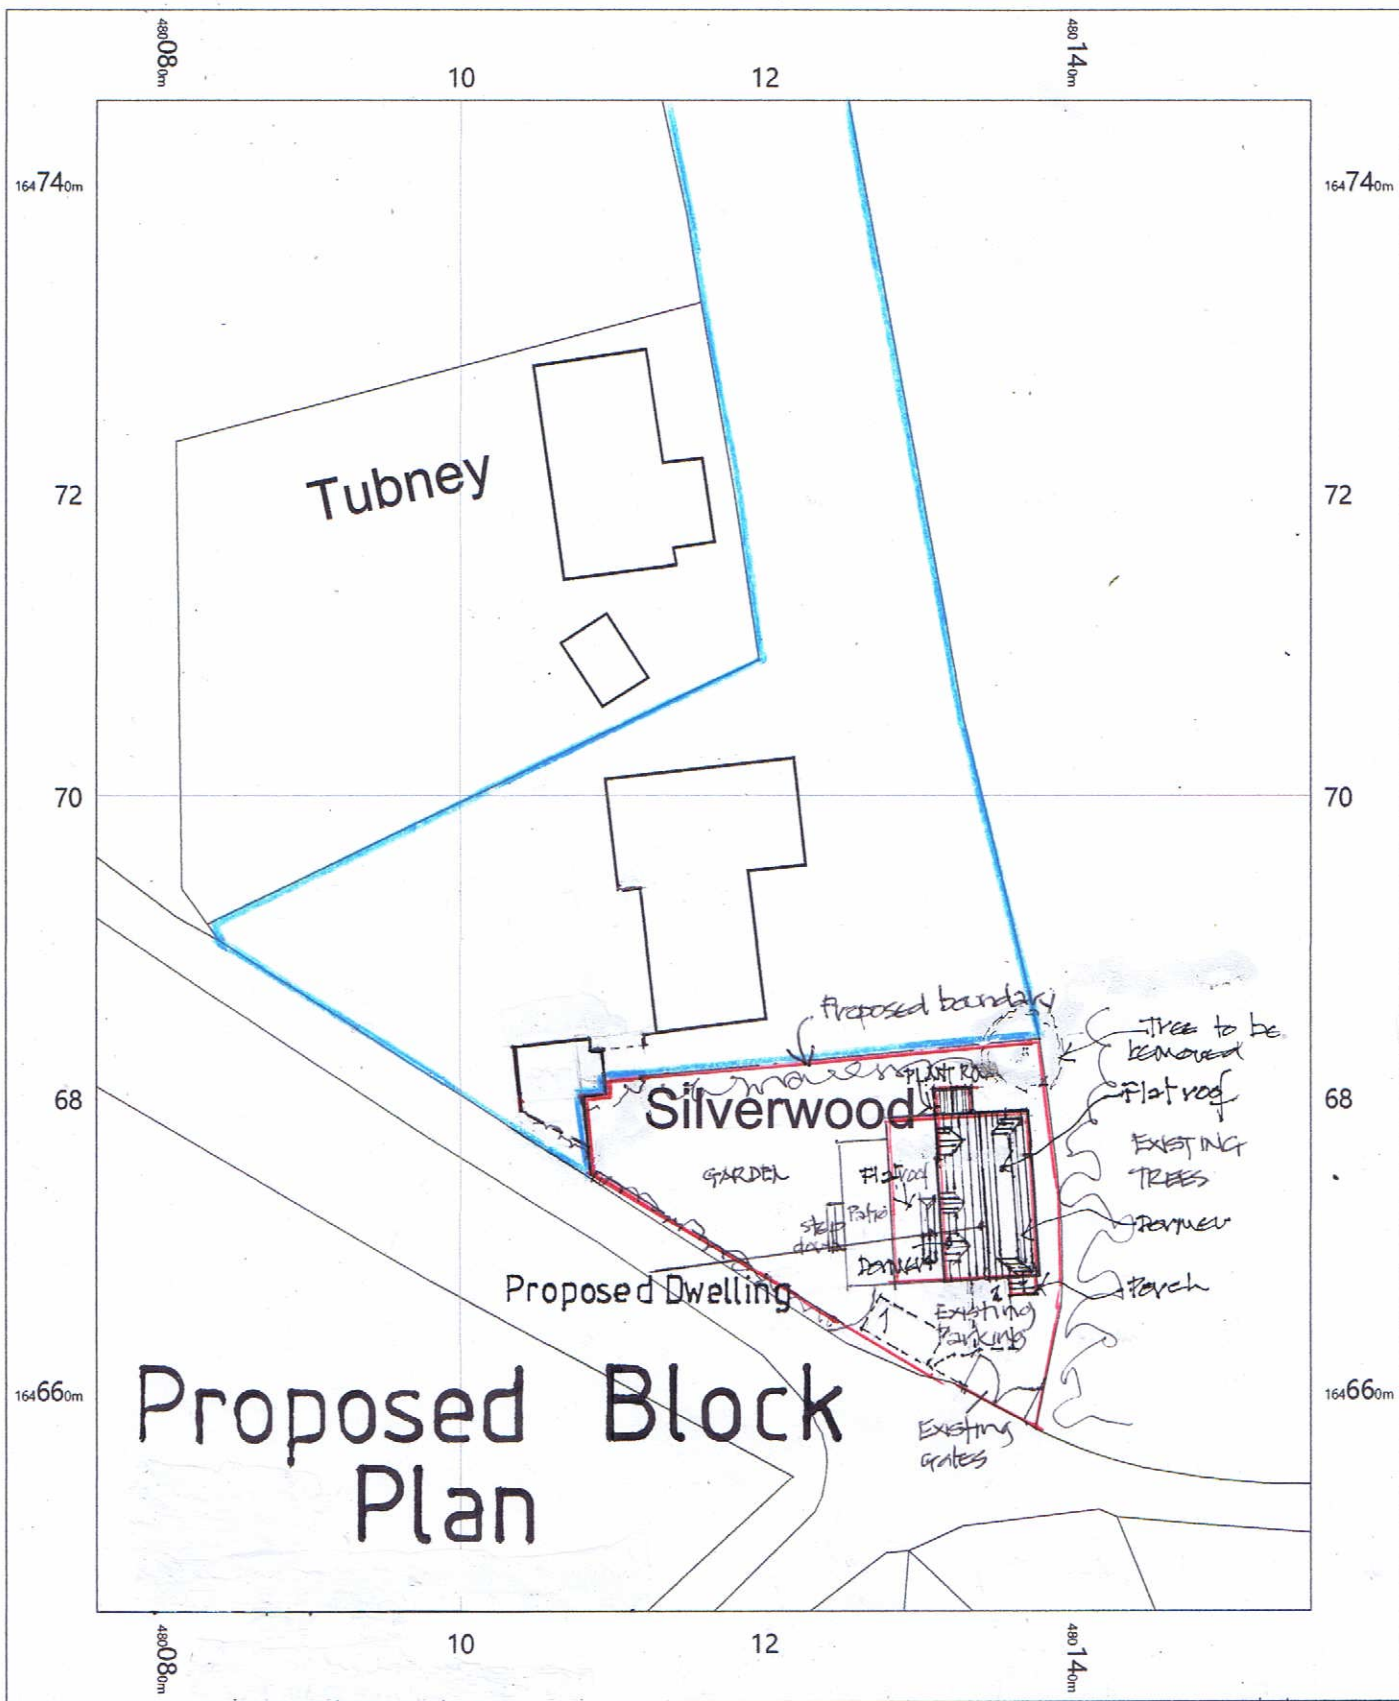


REV 4.11.24 Plant Room added

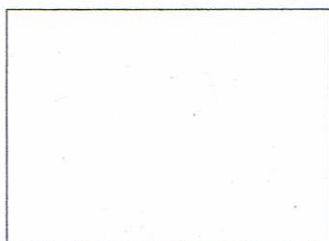

OS MasterMap 1250/2500/10000 scale
Thursday, January 27, 2022, ID: BW1-01015442
maps.blackwell.co.uk

1:500 scale print at A4, Centre: 480116 E, 164696 N

© Crown Copyright Ordnance Survey. Licence no. 100041041



BLACKWELL'S
MAPPING SERVICES
PERSONAL & PROFESSIONAL MAPPING
www.blackwellmapping.co.uk

TEL: 0800 151 2612
maps@blackwell.co.uk

