
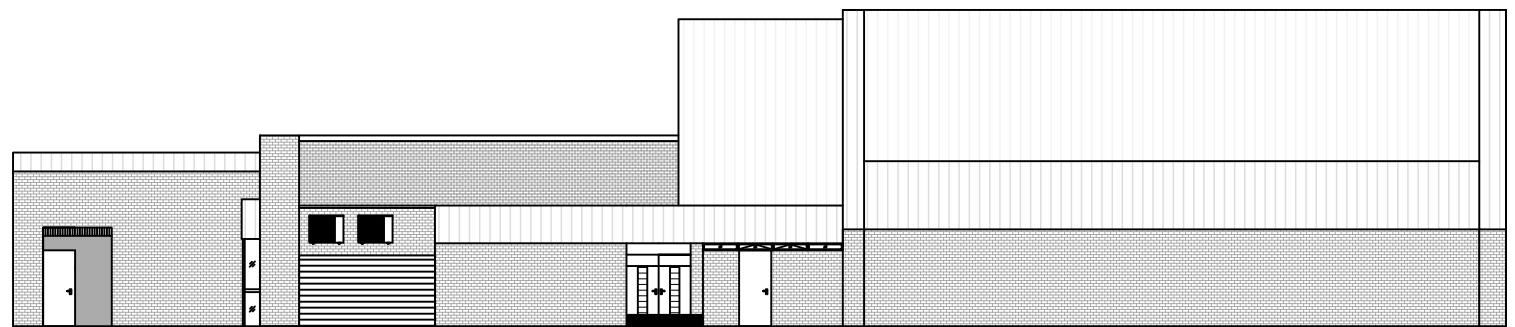
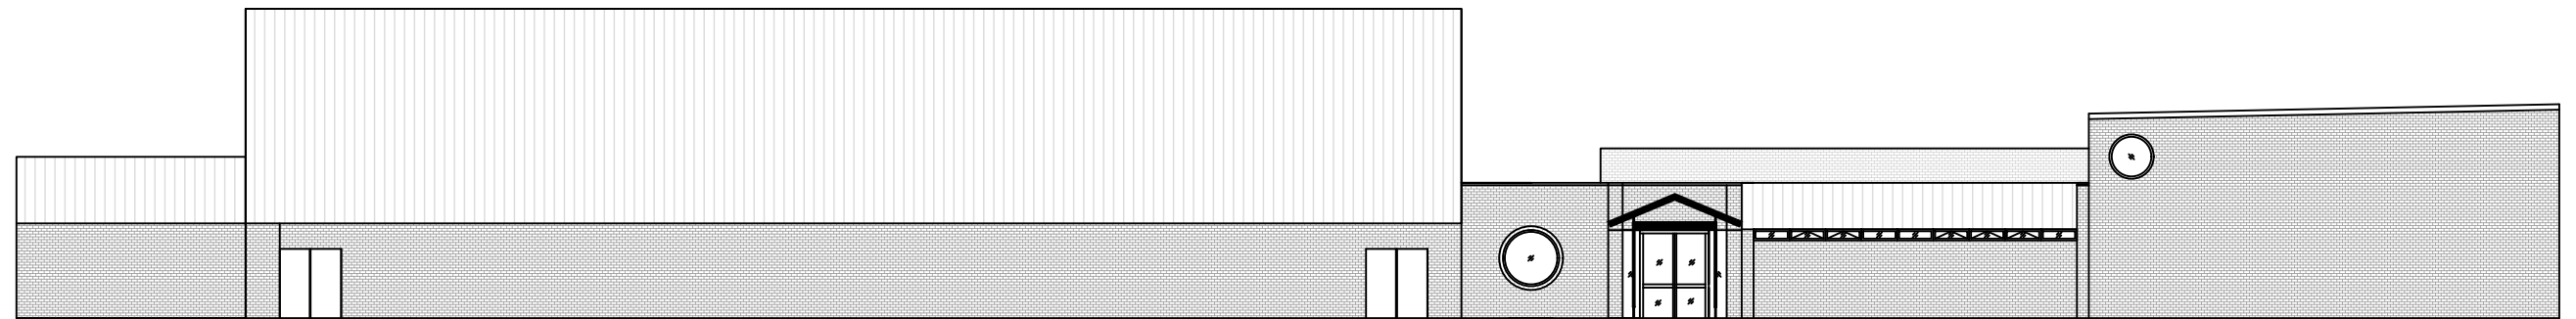
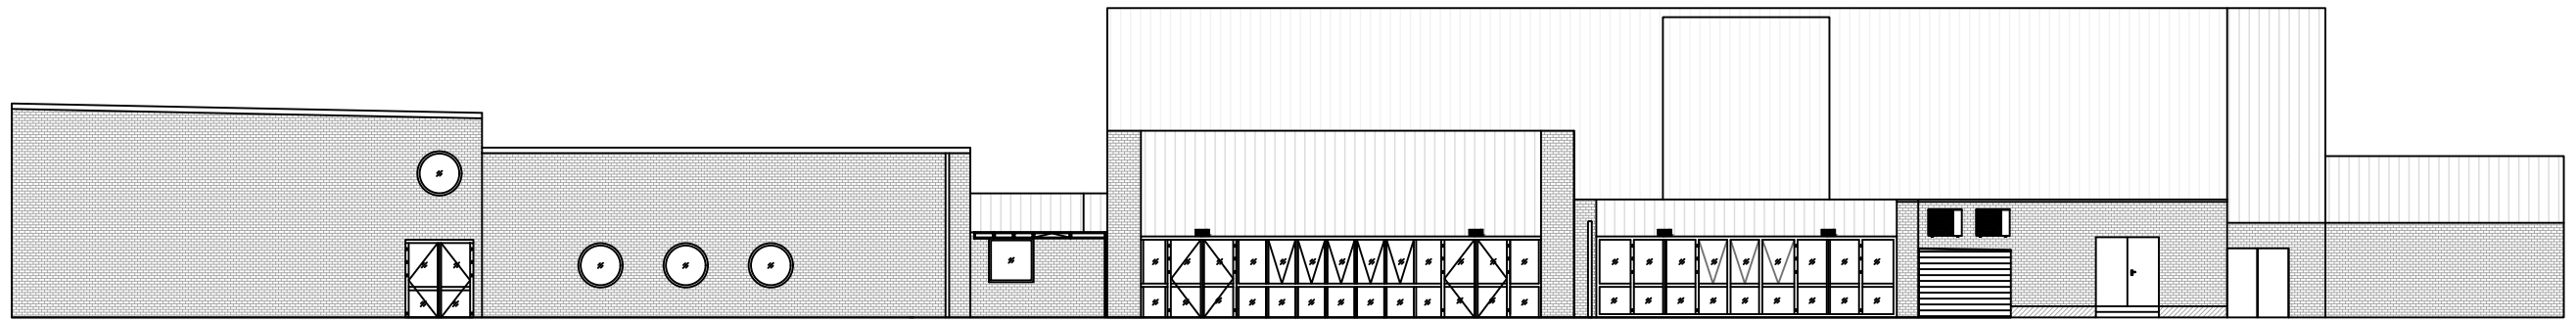


1:200
0 1 2 3 4 5 10M

1:200
0 1 2 3 4 5 10M

Rev	Date	Description	By	Checked
-----	------	-------------	----	---------

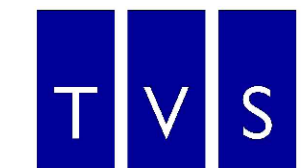

Thames Valley Surveying

Green Bank, University of Reading London Road
Campus, London Road, Reading, RG1 5AQ
T. 01189 869 531
W. www.thamesvalleysurveying.co.uk

Client: The Circle Trust

Project: St Crispin's School Leisure Centre

Title: Existing Elevations

Drawn by FA

Date 12/05/2025

Scale: 1:200@A3

Drawing Ref: 250041-40-001 Revision: