

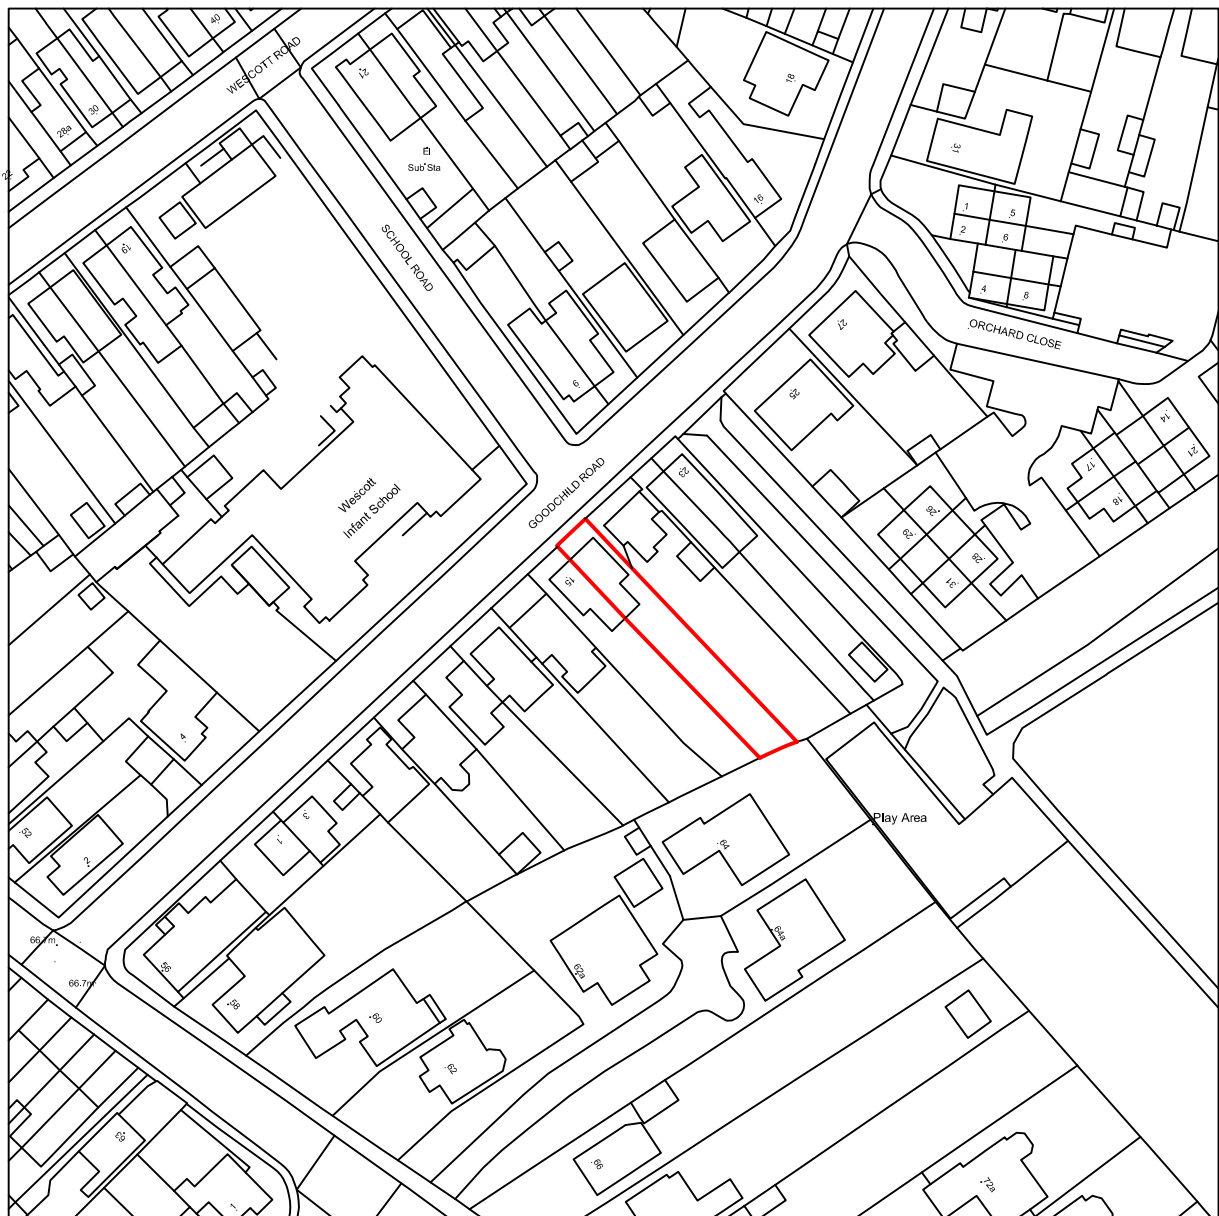


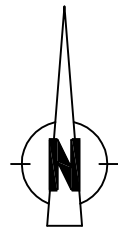

Crown Copyright and database rights 2025.
OS AC0000814278 National Map Centre.

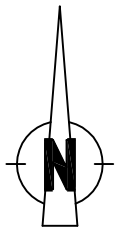

Drawing No 2601-2
17 Goodchild Road
Wokingham
RG40 2EN

0 20 40 60 80

Scale 1 : 1250
Paper size A4