

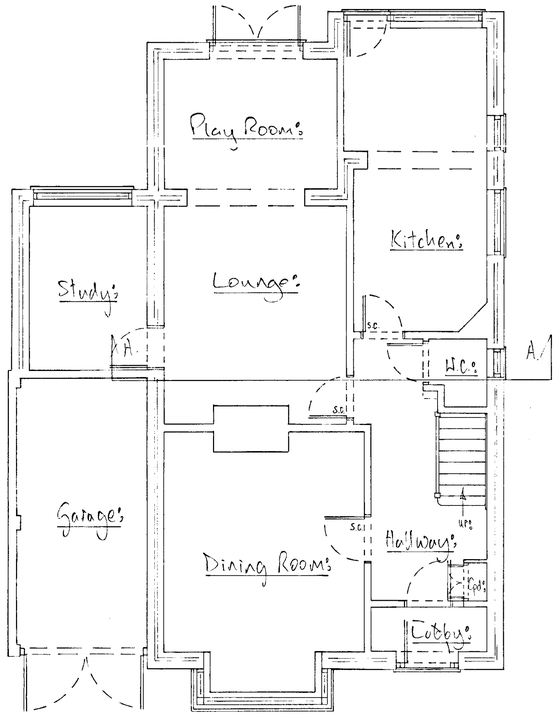



GROUND FLOOR PLAN:

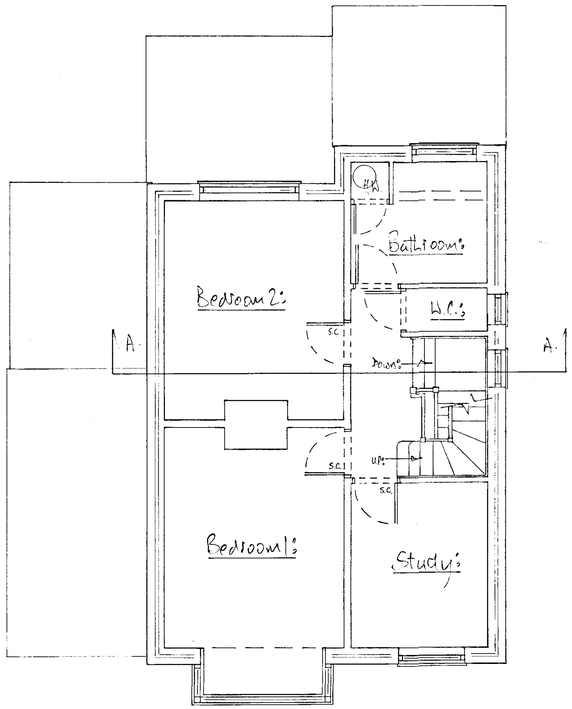


FIRST FLOOR PLAN:

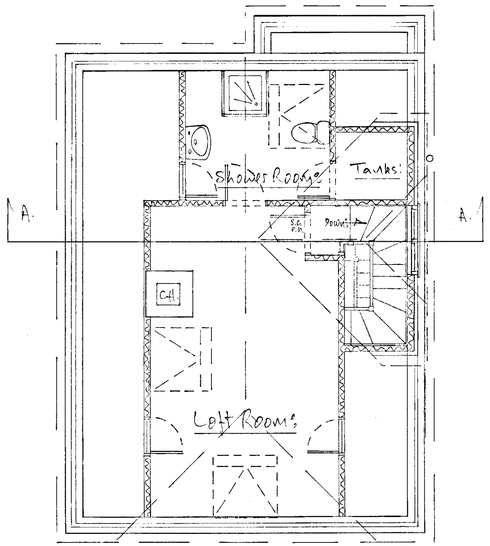


LOFT FLOOR PLAN:

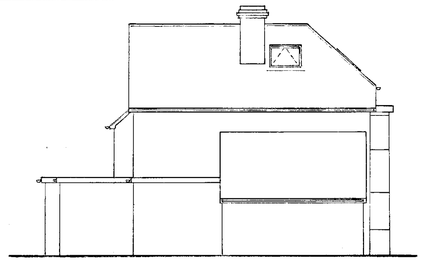


Side Elevation (South):
1:100

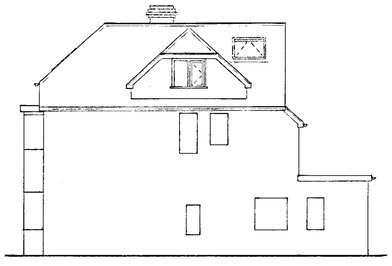


Side Elevation (North):
1:100

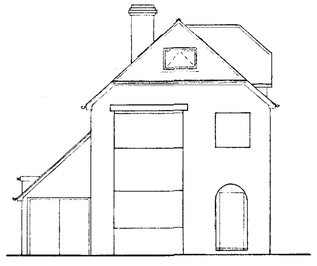


Front Elevation:
1:100

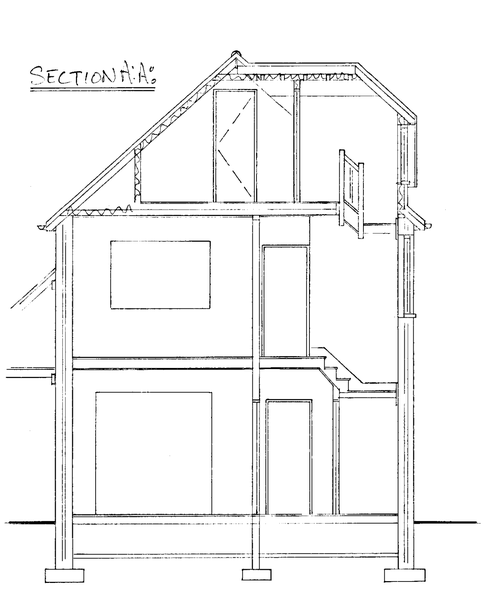

SECTION A-A:

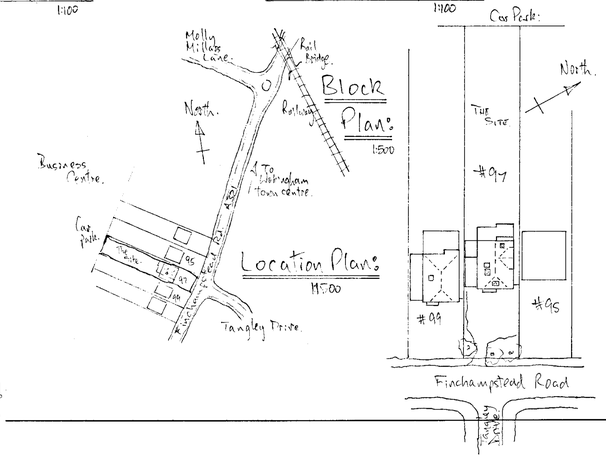

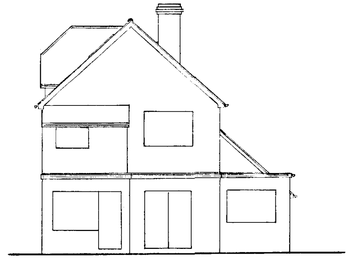

Rear Elevation:
1:100

APPROVED

PLANNING SERVICES	INIT.
PCS	PLS
LIC	ENF
APP	
CS	
CORRES TO:	ADD.
	FILE

NOTES:

EXTERNAL FINISHES:

The new dormer on the north side of the building will be constructed with the same roof pitch as the main roof and will be tiled with plain tiles matching those existing on the roof at present. The face of the dormer would also be clad in vertical tile hanging of the same sort of tile. The barge board/eaves would be of white uPVC as would the frame of the new double glazed stair window which would be built into this new dormer. The rear hip would be changed and built anew as a rear gable finishing the newly constructed gable with white painted render as is the existing finish of the external masonry of the house. All new flashings would be of sheet leadwork. Roof windows would be from the standard range of Velux roof lights.

	Date	Revisions
A	24-1-02	Dormer lowered + hip added to match front hip (as requested by Planners)

© Copyright

THE LOFT CONVERSION COMPANY (RDS):

0118 945 3469.

Client: Mr. & Mrs. Roxlee Cox:

Job Title: Proposed Loft Conversion with side facing Dormer @ 97 Finchampstead Rd., Wokingham, Berks. RG41 2PE

Drawing Title: Planning Department: Plans: Section: Elevations: Block: Location: Notes:

Scale: 1:50 1:100 1:500 1:1250

Date: 12-11-01 Drawn by: J.W.


Drg. No.: 0046-320 Rev.: (a)

A PRODUCT OF THE UNO RANGE - ARCHITECT CAT. No. 7311


594 x 841mm A1

19/2/02


05 DEC 2001 5690

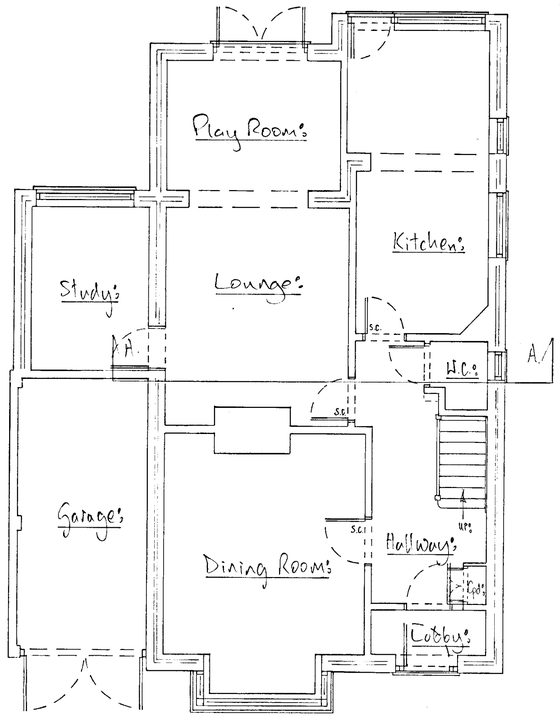


GROUND FLOOR PLAN:

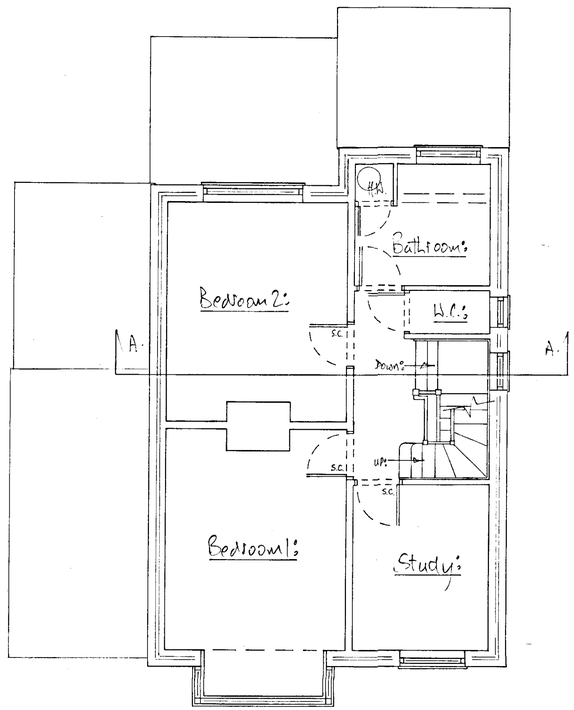


FIRST FLOOR PLAN:

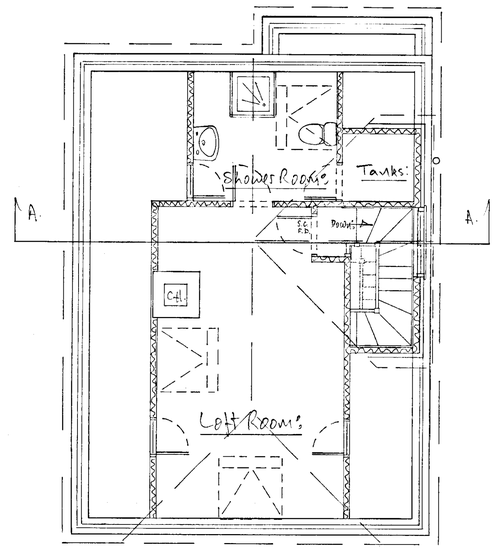


LOFT FLOOR PLAN:

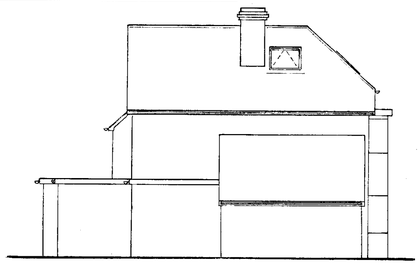


Side Elevation (South):
1:100

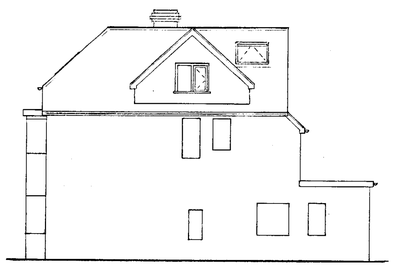


Side Elevation (North):
1:100

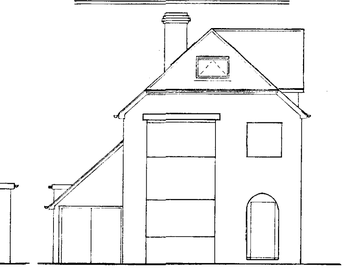


Front Elevation:
1:100

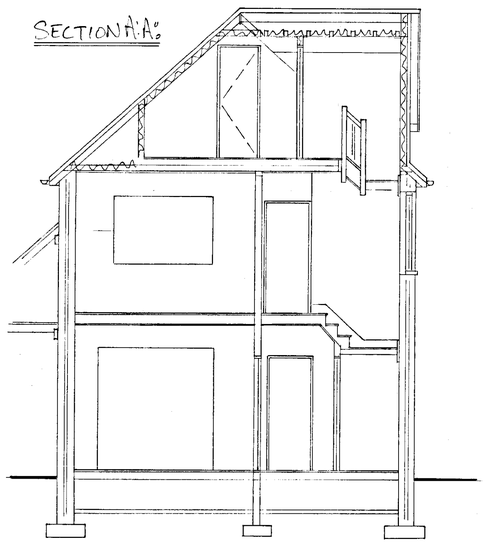

SECTION A:A:

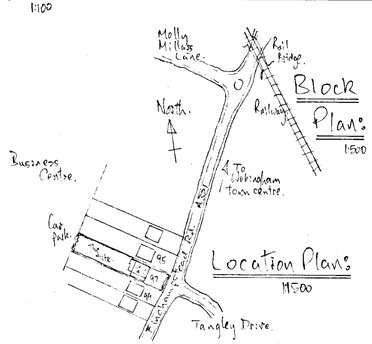

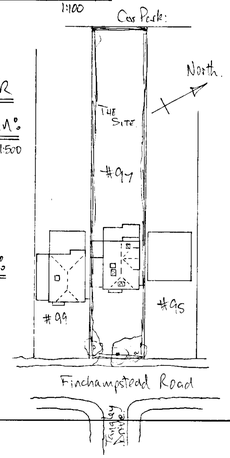

Rear Elevation:
1:100

Sun seen

NOTES:

EXTERNAL FINISHES:
The new dormer on the north side of the building will be constructed with the same roof pitch as the main roof and will be tiled with plain tiles matching those existing on the roof at present. The face of the dormer would also be clad in vertical tile hanging of the same sort of tile. The barge board/eaves would be of white uPVC as would the frame of the new double glazed stair window which would be built into this new dormer. The rear hip would be changed and built anew as a rear gable finishing the newly constructed gable with white painted render as is the existing finish of the external masonry of the house. All new flashings would be of sheet leadwork. Roof windows would be from the standard range of Velux roof lights.

A		
	Date	Revisions

© Copyright

THE LOFT CONVERSION COMPANY (RDG):

0118 945 3469.

Client
Mr. & Mrs. Roxlee Cox:

Job Title
Proposed Loft Conversion with side facing Dormer @ 97 Finchampstead Rd., Wokingham, Berks. RG41 2PE

Drawing Title
Planning Department:
Plans: Section:
Elevations: Block:
Location: Notes:

Scale 1:50 1:100 1:500 1:1500

Date 12-11-01 Drawn by JW.

Drg. No. 0046-320 Rev.

A PRODUCT OF THE LINO RANGE - ARCHITECT CAT. No. 7311

594 x 841mm A1