
VERIFY ALL DIMENSIONS BEFORE COMMENCING WORK OR MAKING ANY SHOP DRAWINGS. REPORT ANY DISCREPANCIES TO SUPERVISING OFFICER IMMEDIATELY
© COPYRIGHT

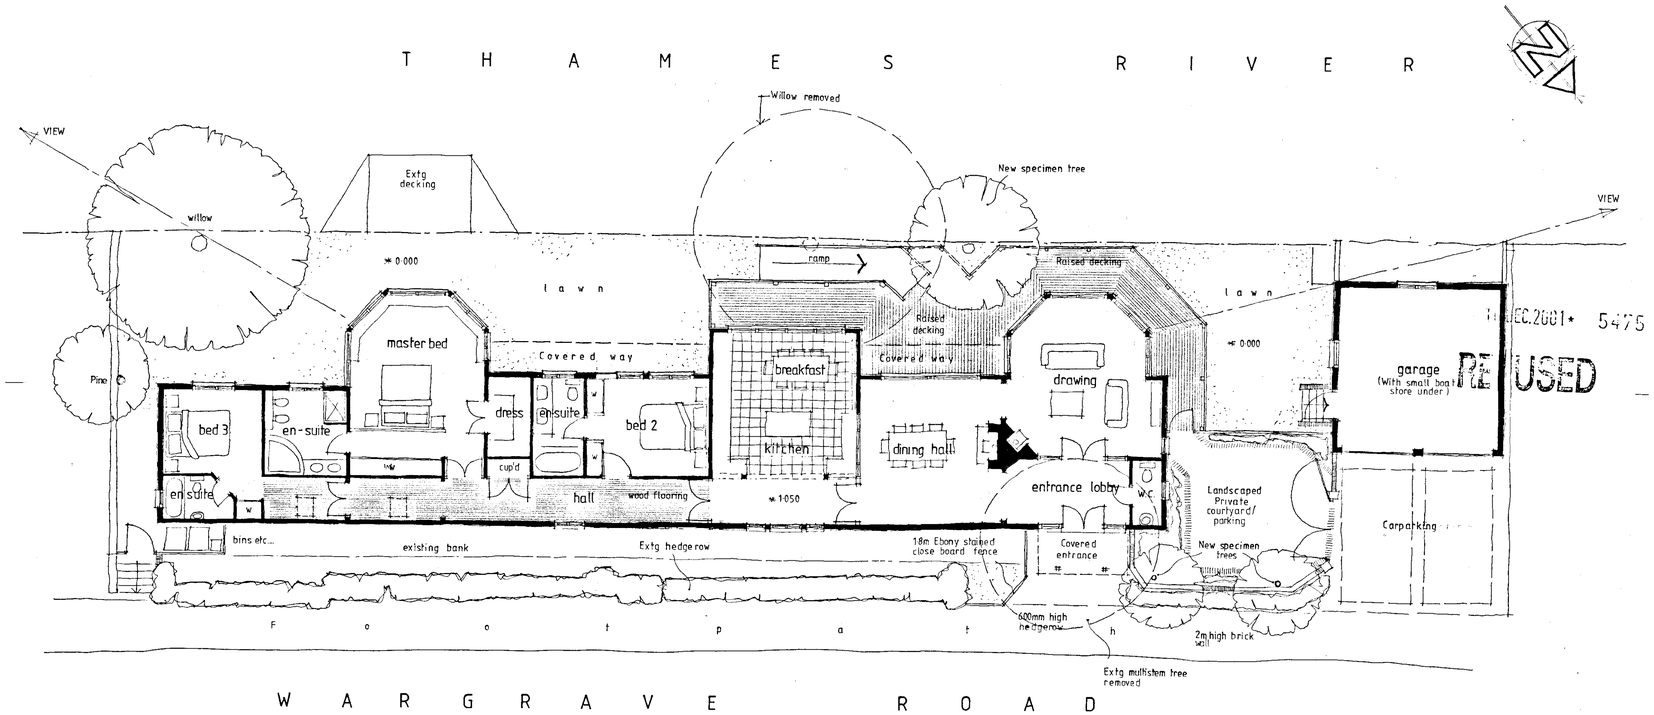

REC.2001* 5475
RECEIVED

DAY · TANNER PARTNERSHIP
ARCHITECTURE & PLANNING

CLIENT Mr & Mrs S.Webb

JOB Kelpie Wargrave Road Henley

DRG PROPOSED PLAN


SCALE 1:100 DRAWN PDB DATE Nov '01

11-13 DUKES RIDE, CROWTHORNE, BERKSHIRE, RG45 6LZ, 01344 - 777143
55 CHURCH ST, CAVERSHAM, READING, RG4 8AX, 0118 946 1242


1757 / 06

VERIFY ALL DIMENSIONS BEFORE SETTING OUT COMMENCING WORK OR MAKING ANY SHOP DRAWINGS REPORT ANY DISCREPANCIES TO SUPERVISING OFFICER IMMEDIATELY
© COPYRIGHT

10 DEC 2007 REFUSED 5427.3

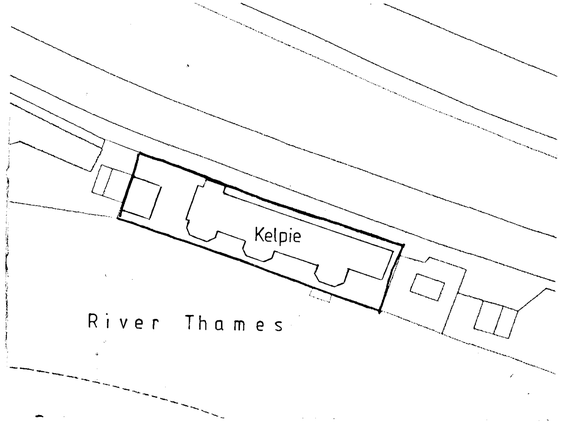


SITE PLAN (1:500)

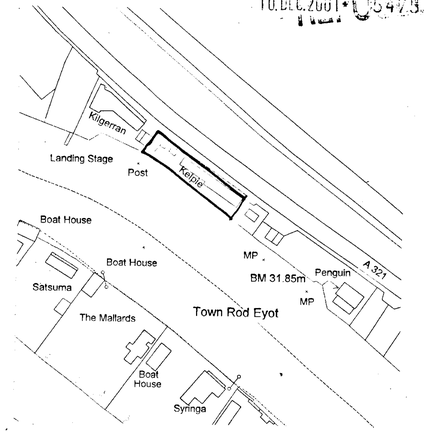

LOCATION PLAN (1:1250)



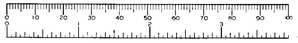

DAY · TANNER PARTNERSHIP
ARCHITECTURE & PLANNING

CLIENT Mr & Mrs S Webb

JOB Kelpie, Wargrave Road, Henley


DRG SITE/LOCATION PLAN

1757/07


SCALE 1:250 @ A3 DRAWN PDP DATE NOV 07

11-13 DUKES RIDE CROWTHORNE BERKSHIRE RG45 6LZ 01344 777145
55 CHURCH ST CAVERSHAM READING RG4 8AX 0118 946 1247

DO NOT SCALE FROM DRAWING. VERIFY ALL DIMENSIONS BEFORE SETTING OUT COMMENCING WORK OR MAKING ANY SHOP DRAWINGS REPORT ANY DISCREPANCIES TO SUPERVISING OFFICER IMMEDIATELY
© COPYRIGHT

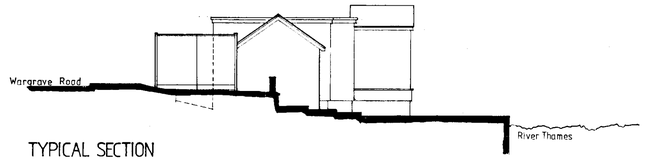

TYPICAL SECTION

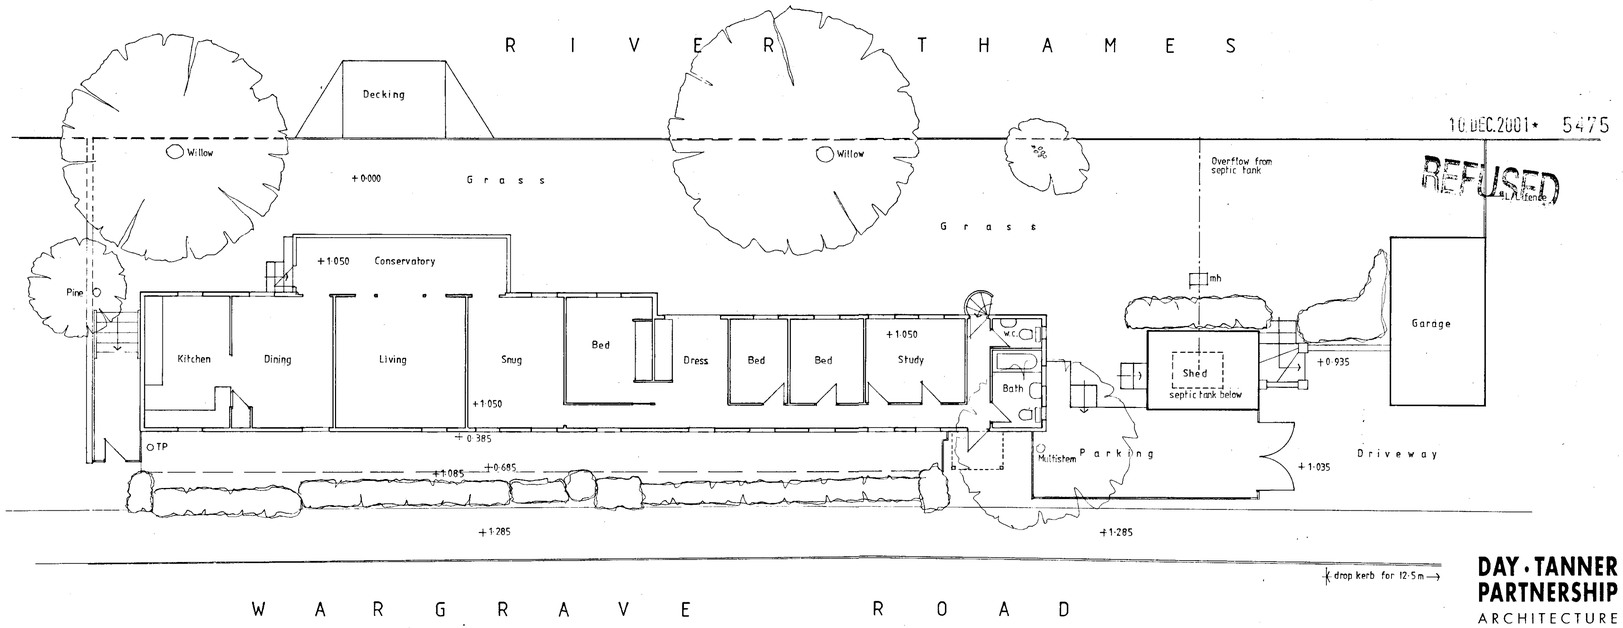

10 DEC 2001 5475

REFUSED

PLAN

0 10 20 30 40 50 60 70 80 90 1m

TPR 151

DAY · TANNER PARTNERSHIP
ARCHITECTURE & PLANNING

CLIENT Mr & Mrs S.Webb

JOB Kelpie, Wargrave Rd, Hon T.

DRG EXISTING

SCALE 1:100 DRAWN POB DATE SEPT '01

11-13 DUKES RIDE
CROWTHORNE
BERKSHIRE
RG45 6LZ
01344 777143

55 CHURCH ST
CAVERSHAM
READING
RG4 8AX
0118 946 1242

1757/01