




roof finish to match house roof


Cedar board shiplap to walls

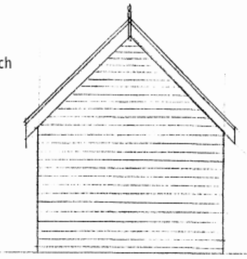

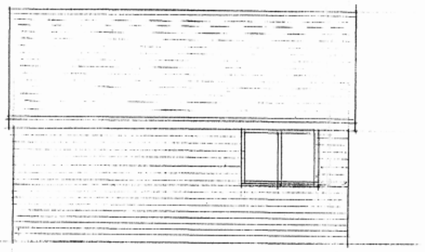


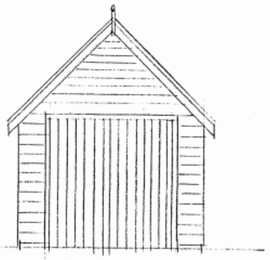


GARAGE ELEVATIONS · 1:50

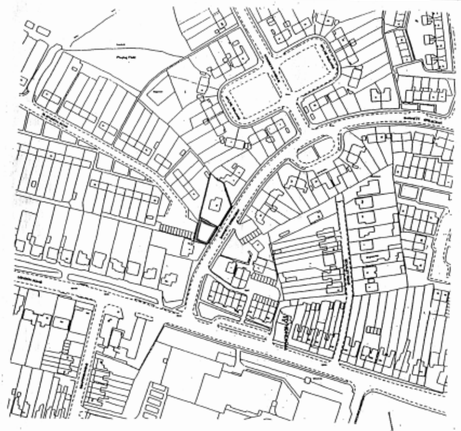


SITE LOCATION PLAN 1:2500

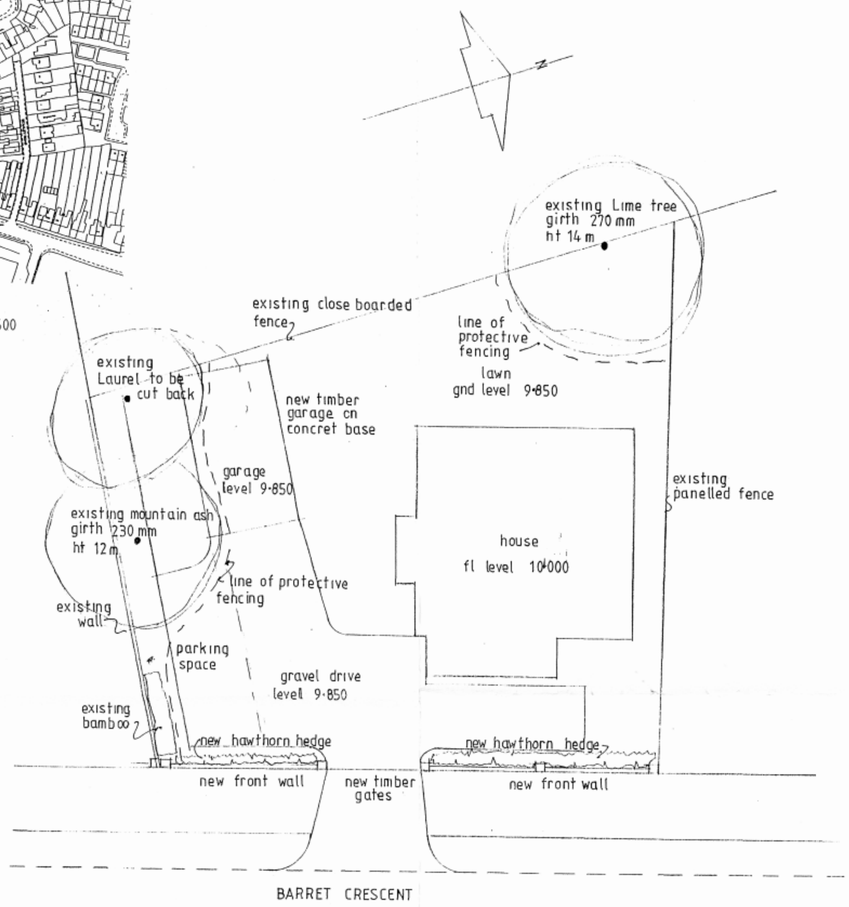

SITE PLAN 1:100

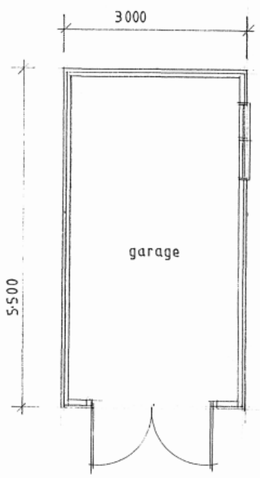


GARAGE PLAN 1:50

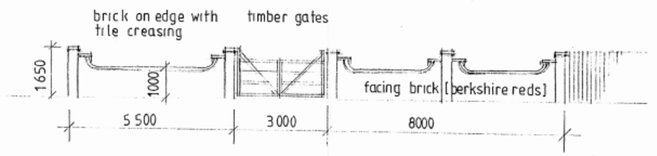

ELEVATION OF FRONT WALL

PLANS TO MEET CONDITIONS

5-3632

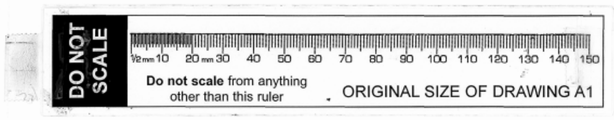

SIMPSON McHUGH
ARCHITECTS & SURVEYORS
Studio 4, Warmair House, Green Lane, Northwood, Middx. HA6 2QB
Tel: 01923 835553
Fax: 01923 841625

CLIENT : S. AUGIER

PROJECT : NEW HOUSE
ADJACENT 2a BARRETT CRESCENT
WOKINGHAM

TITLE : LANDSCAPE & GARAGE

drawing no: 2424/3

scale: 1:100 1:50

drawn:

revision:

date: MAY 2005

checked: